


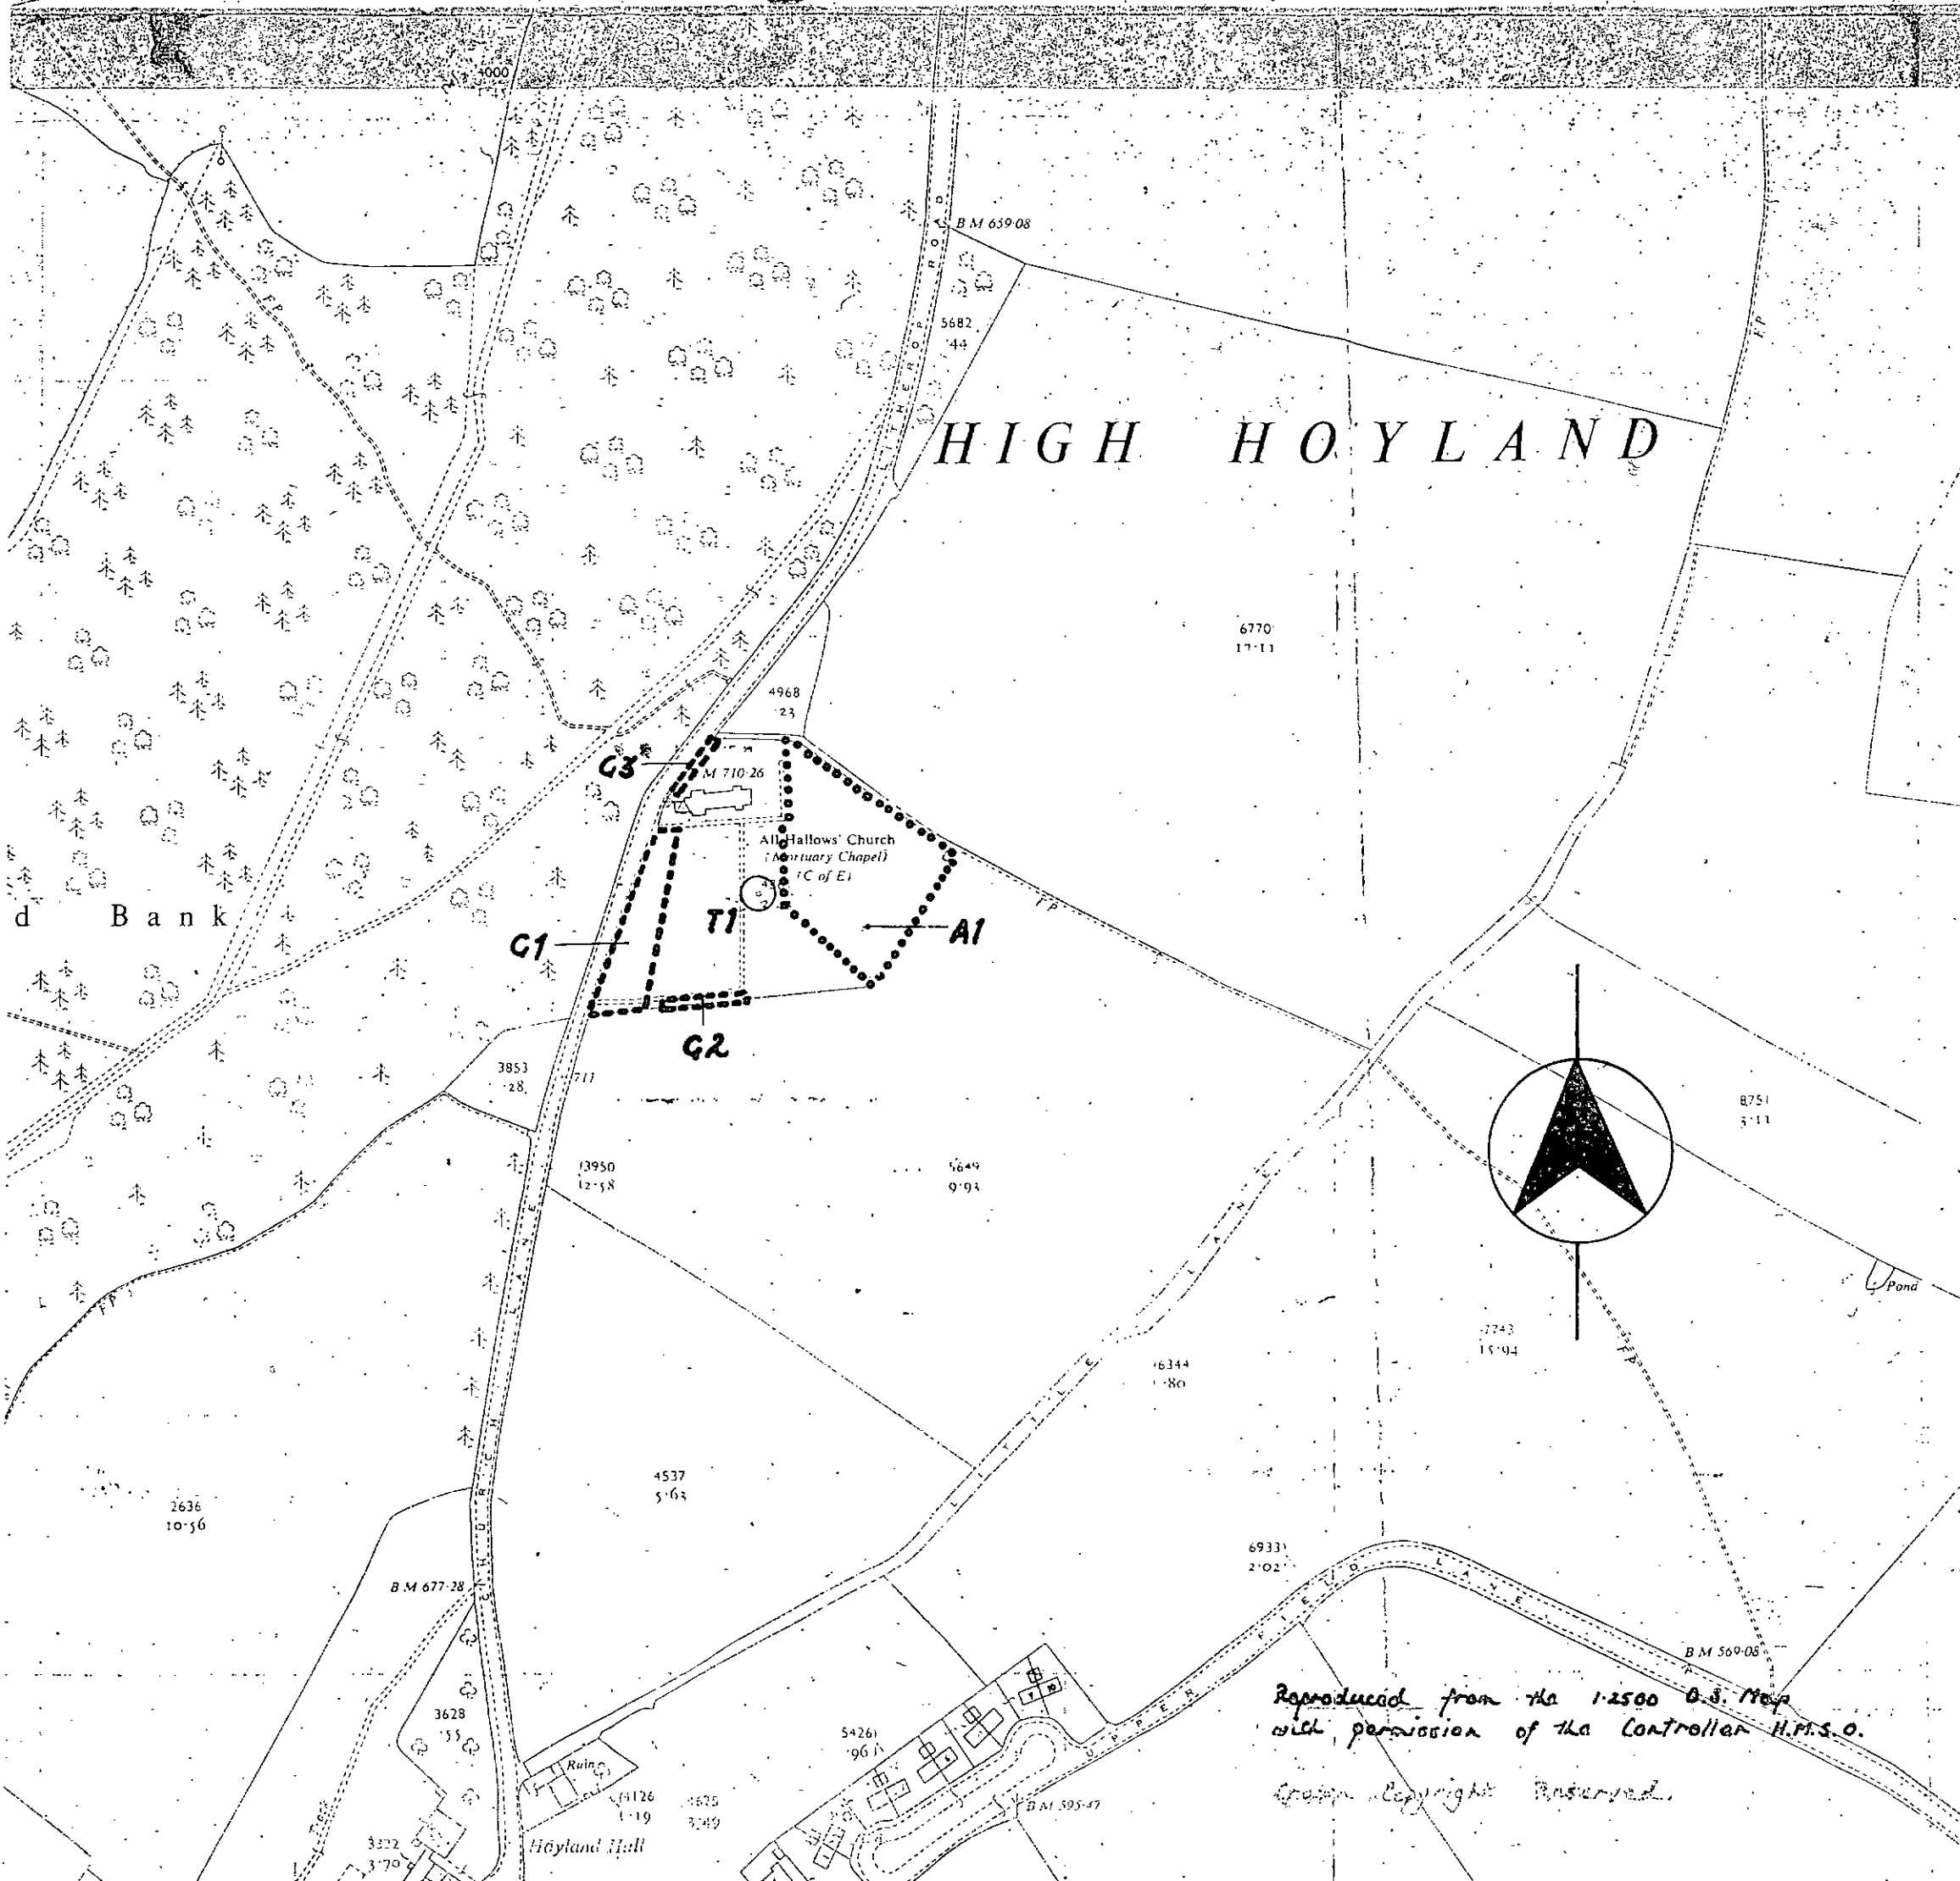

Schedule of Trees

- G1. Group comprising 2 Birch, 1 Ash, 5 Oak, 4 Elm, 1 Horse Chestnut, 7 Sycamore.
- G2. Group comprising 8 Sycamore.
- G3. ~~Group comprising 3 Elm~~ ^{No longer our concern}
- A1 Area containing Elm, Beech, Sweet Chestnut, Birch, Sycamore Ash and Yew.
- T1 Sycamore.



Barnsley Metropolitan Borough Council
DEPARTMENT OF ARCHITECTURE+PLANNING
D Knox dip arch dip CD ARIBA MRTPI
Borough Architect+Planning Officer
Regent House
11 Regent Street
BARNSELY S70 2DT phone 203232

Project
*Tree Preservation Order
No. 5 / 1977.*

Drawing
*All Hallows Church,
High Hoyland.*

Ratio/s	Drawn	Checked	Date
1:2500	<i>7.</i>		6/77.

Project code	Drawing code	Revision
	<i>BA/TPO/5/77.</i>	



CI/SfB

*Reproduced from the 1:2500 O.S. Map
with permission of the Controller H.M.S.O.*

Copyright Reserved.