THIS DRAWING IS COPYRIGHT OF: OLDROYD ASSOCIATES LTD
WE HEREBY GIVE PERMISSION FOR LOCAL AUTHORITIES TO SCALE FROM THE DRAWING FOR THE PURPOSES OF OBTAINING PLANNING PERMISSIONS
THE MAIN AND SUB CONTRACTORS MUST NOT NOT SCALE FROM THE DRAWING

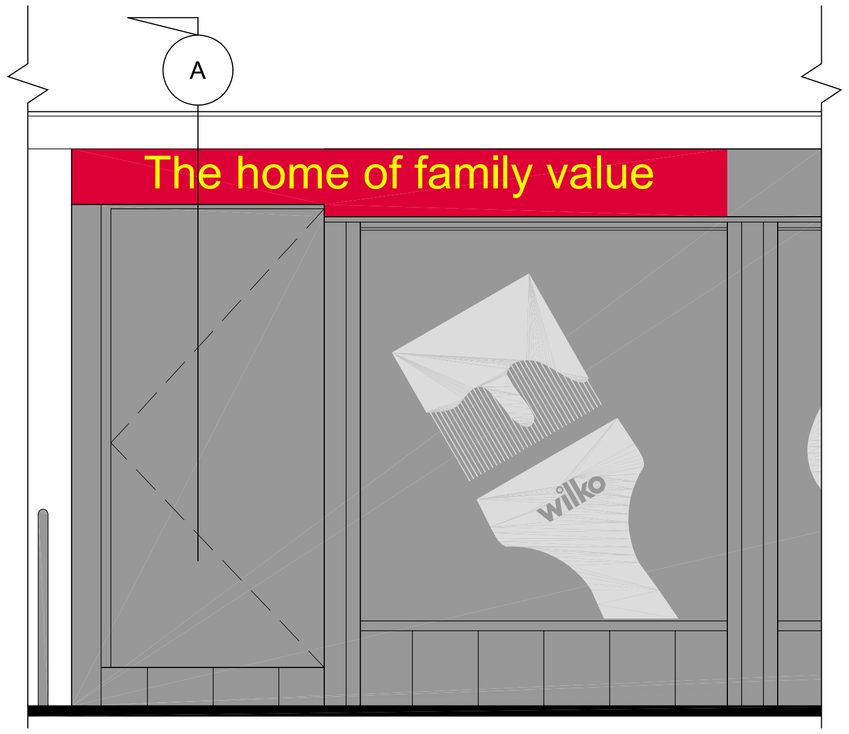

Part Elevation Detail at 1:20

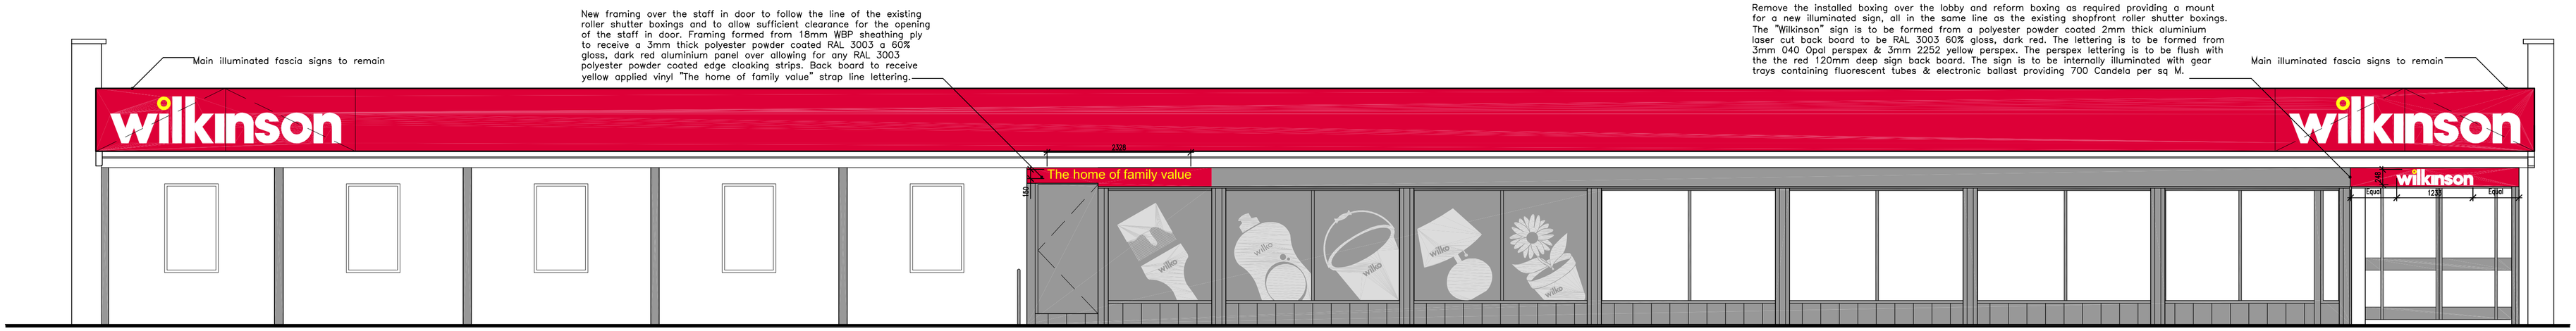

High Street, Main Entrance Elevation as Proposed at 1:50 Showing the Roller Shutters Up

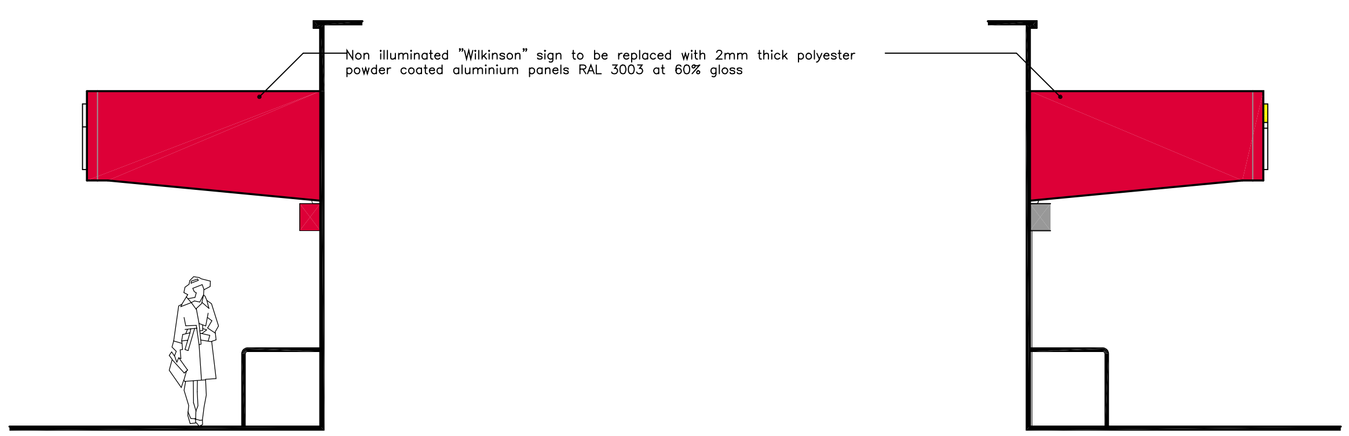

High Street Side Elevation of Canopy as Proposed at 1:50

High Street Side Elevation of Canopy as Proposed at 1:50

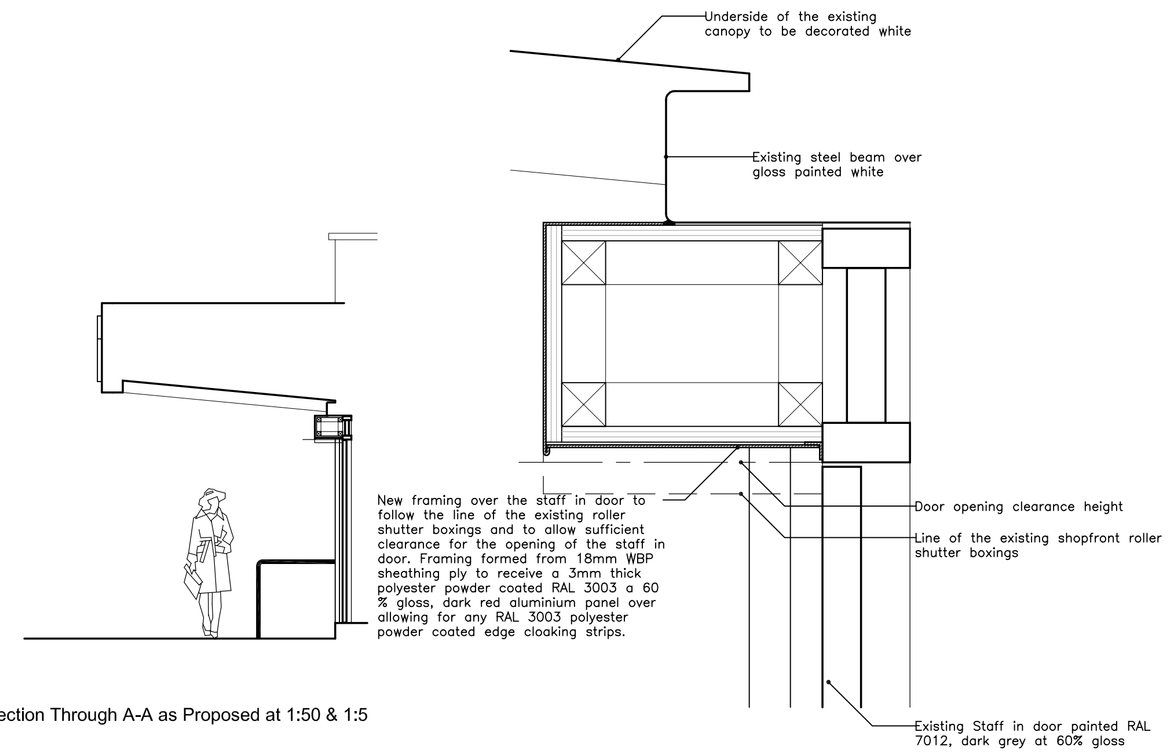

Section Through A-A as Proposed at 1:50 & 1:5

PLANNING ISSUE

Rev A 13.09.11 The graphic icons have been omitted and the existing wall mounted advertising boards reinstated. Drawing name amended as per protocol.

OLDROYD ASSOCIATES
ARCHITECTURAL DESIGN

Date	Job No.	Dwg No.	Rev.
14.04.11	11.07	06	A
Drawn	Checked	Scale	Page Format
ASM	PGB	1:50/5	A1

Drawing
WOMBWELL 301 HIGH STREET
ELEVATIONS PROPOSED

Project
WOMBWELL STORE ONE TOUCH

Client
wilkinson

First & Second Floor, 55 Prospect Street, Alfreton, Derbyshire DE55 7GY Tel: 01773 833899 Fax: 01773 520327 Email: info@oldroyd-associates.co.uk
OLDROYD ASSOCIATES is a trading name of OLDROYD ASSOCIATES LTD, a limited liability company registered in England – No: 4896162