



1) This drawing and the design and details depicted thereon are the copyright of Peter Dimberline Chartered Architect.
2) All dimensions on this drawing are to be checked by the Contractor and any discrepancies are to be reported to the Architect.
3) Do not scale critical dimensions off this drawing.
4) Contractor to ensure that all Health & Safety requirements (CDM Regulations) in relation to this project will be complied with.

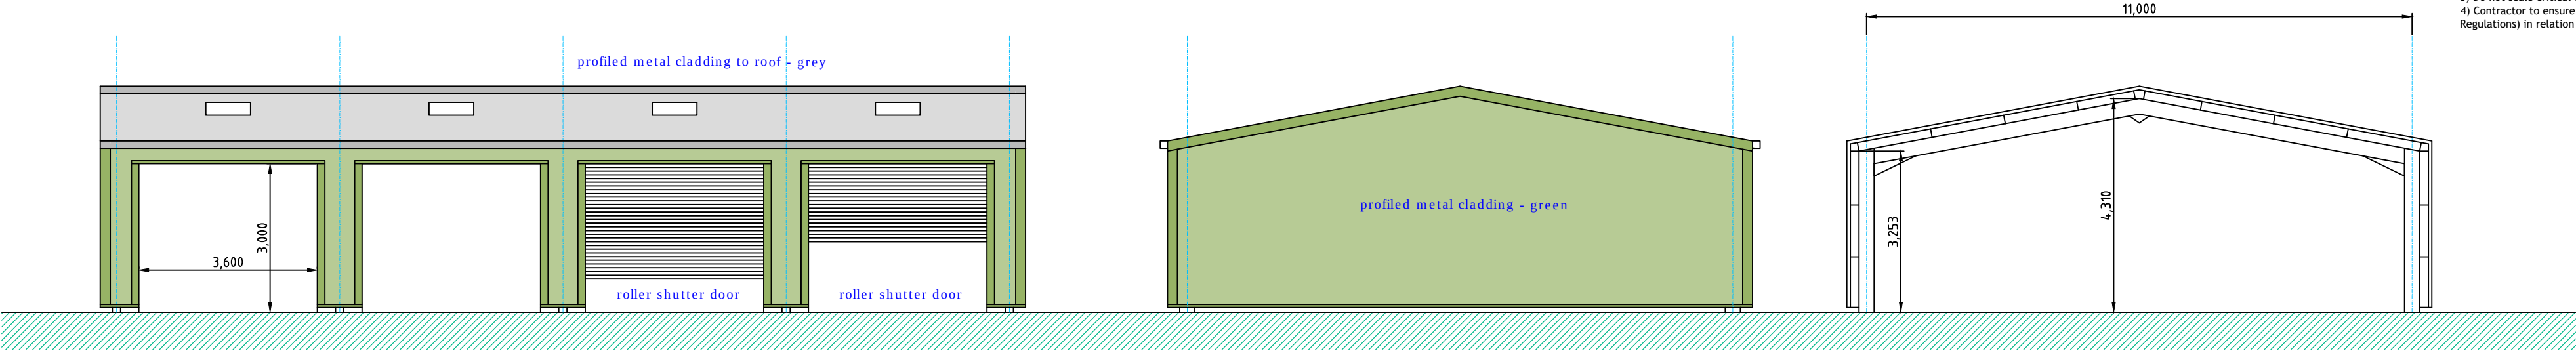

northeast


southeast

section

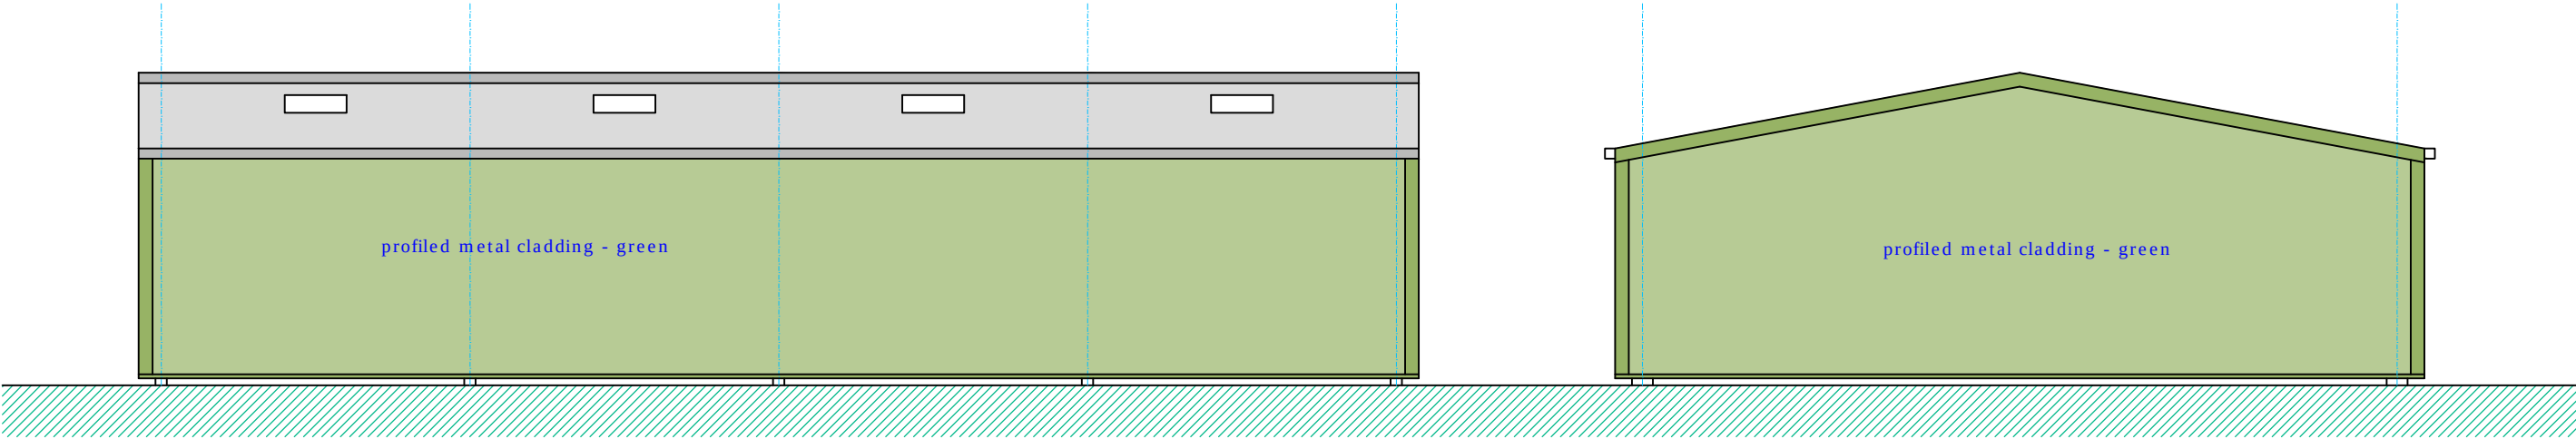

southwest

northwest

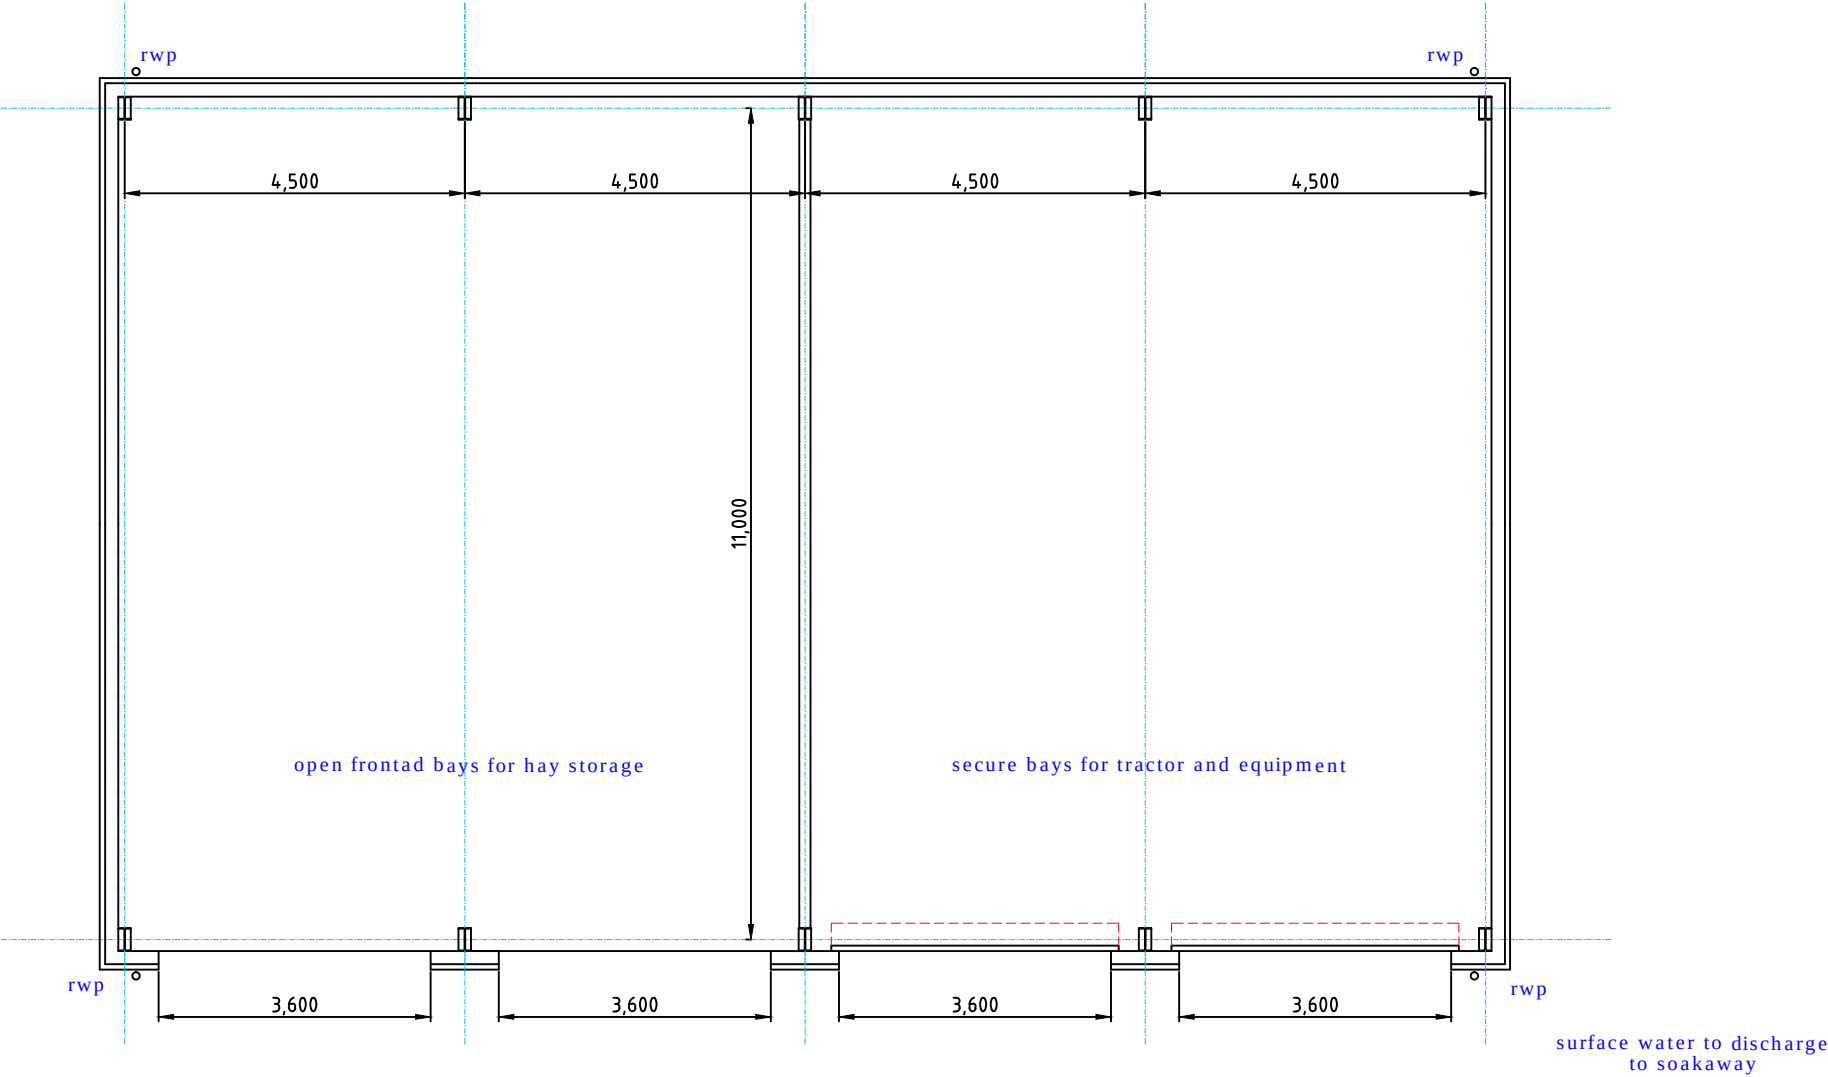

floor layout

proposed barn details at 1:100

'A' - Two bays of barn to be open fronted with two bays secure for equipment storage.

REVISIONS

PETER DIMBERLINE Dip Arch, RIBA CHARTERED ARCHITECT	
2 TIPSEY COURT, STAINCROSS BARNLEY, S75 6FZ	
tel/fax (01226) 390947 email: pdimberline@tiscali.co.uk	
CLIENT Mr S Wragg	
PROJECT Proposed agricultural barn Prior Notification application	
LOCATION Land to the east of Carr Head Road, Howbrook	
DRAWING Barn details	
SCALES 1:100	DATE Aug' 20
DWING No. 2020/06/07 REV. A	DRAWN BY PD