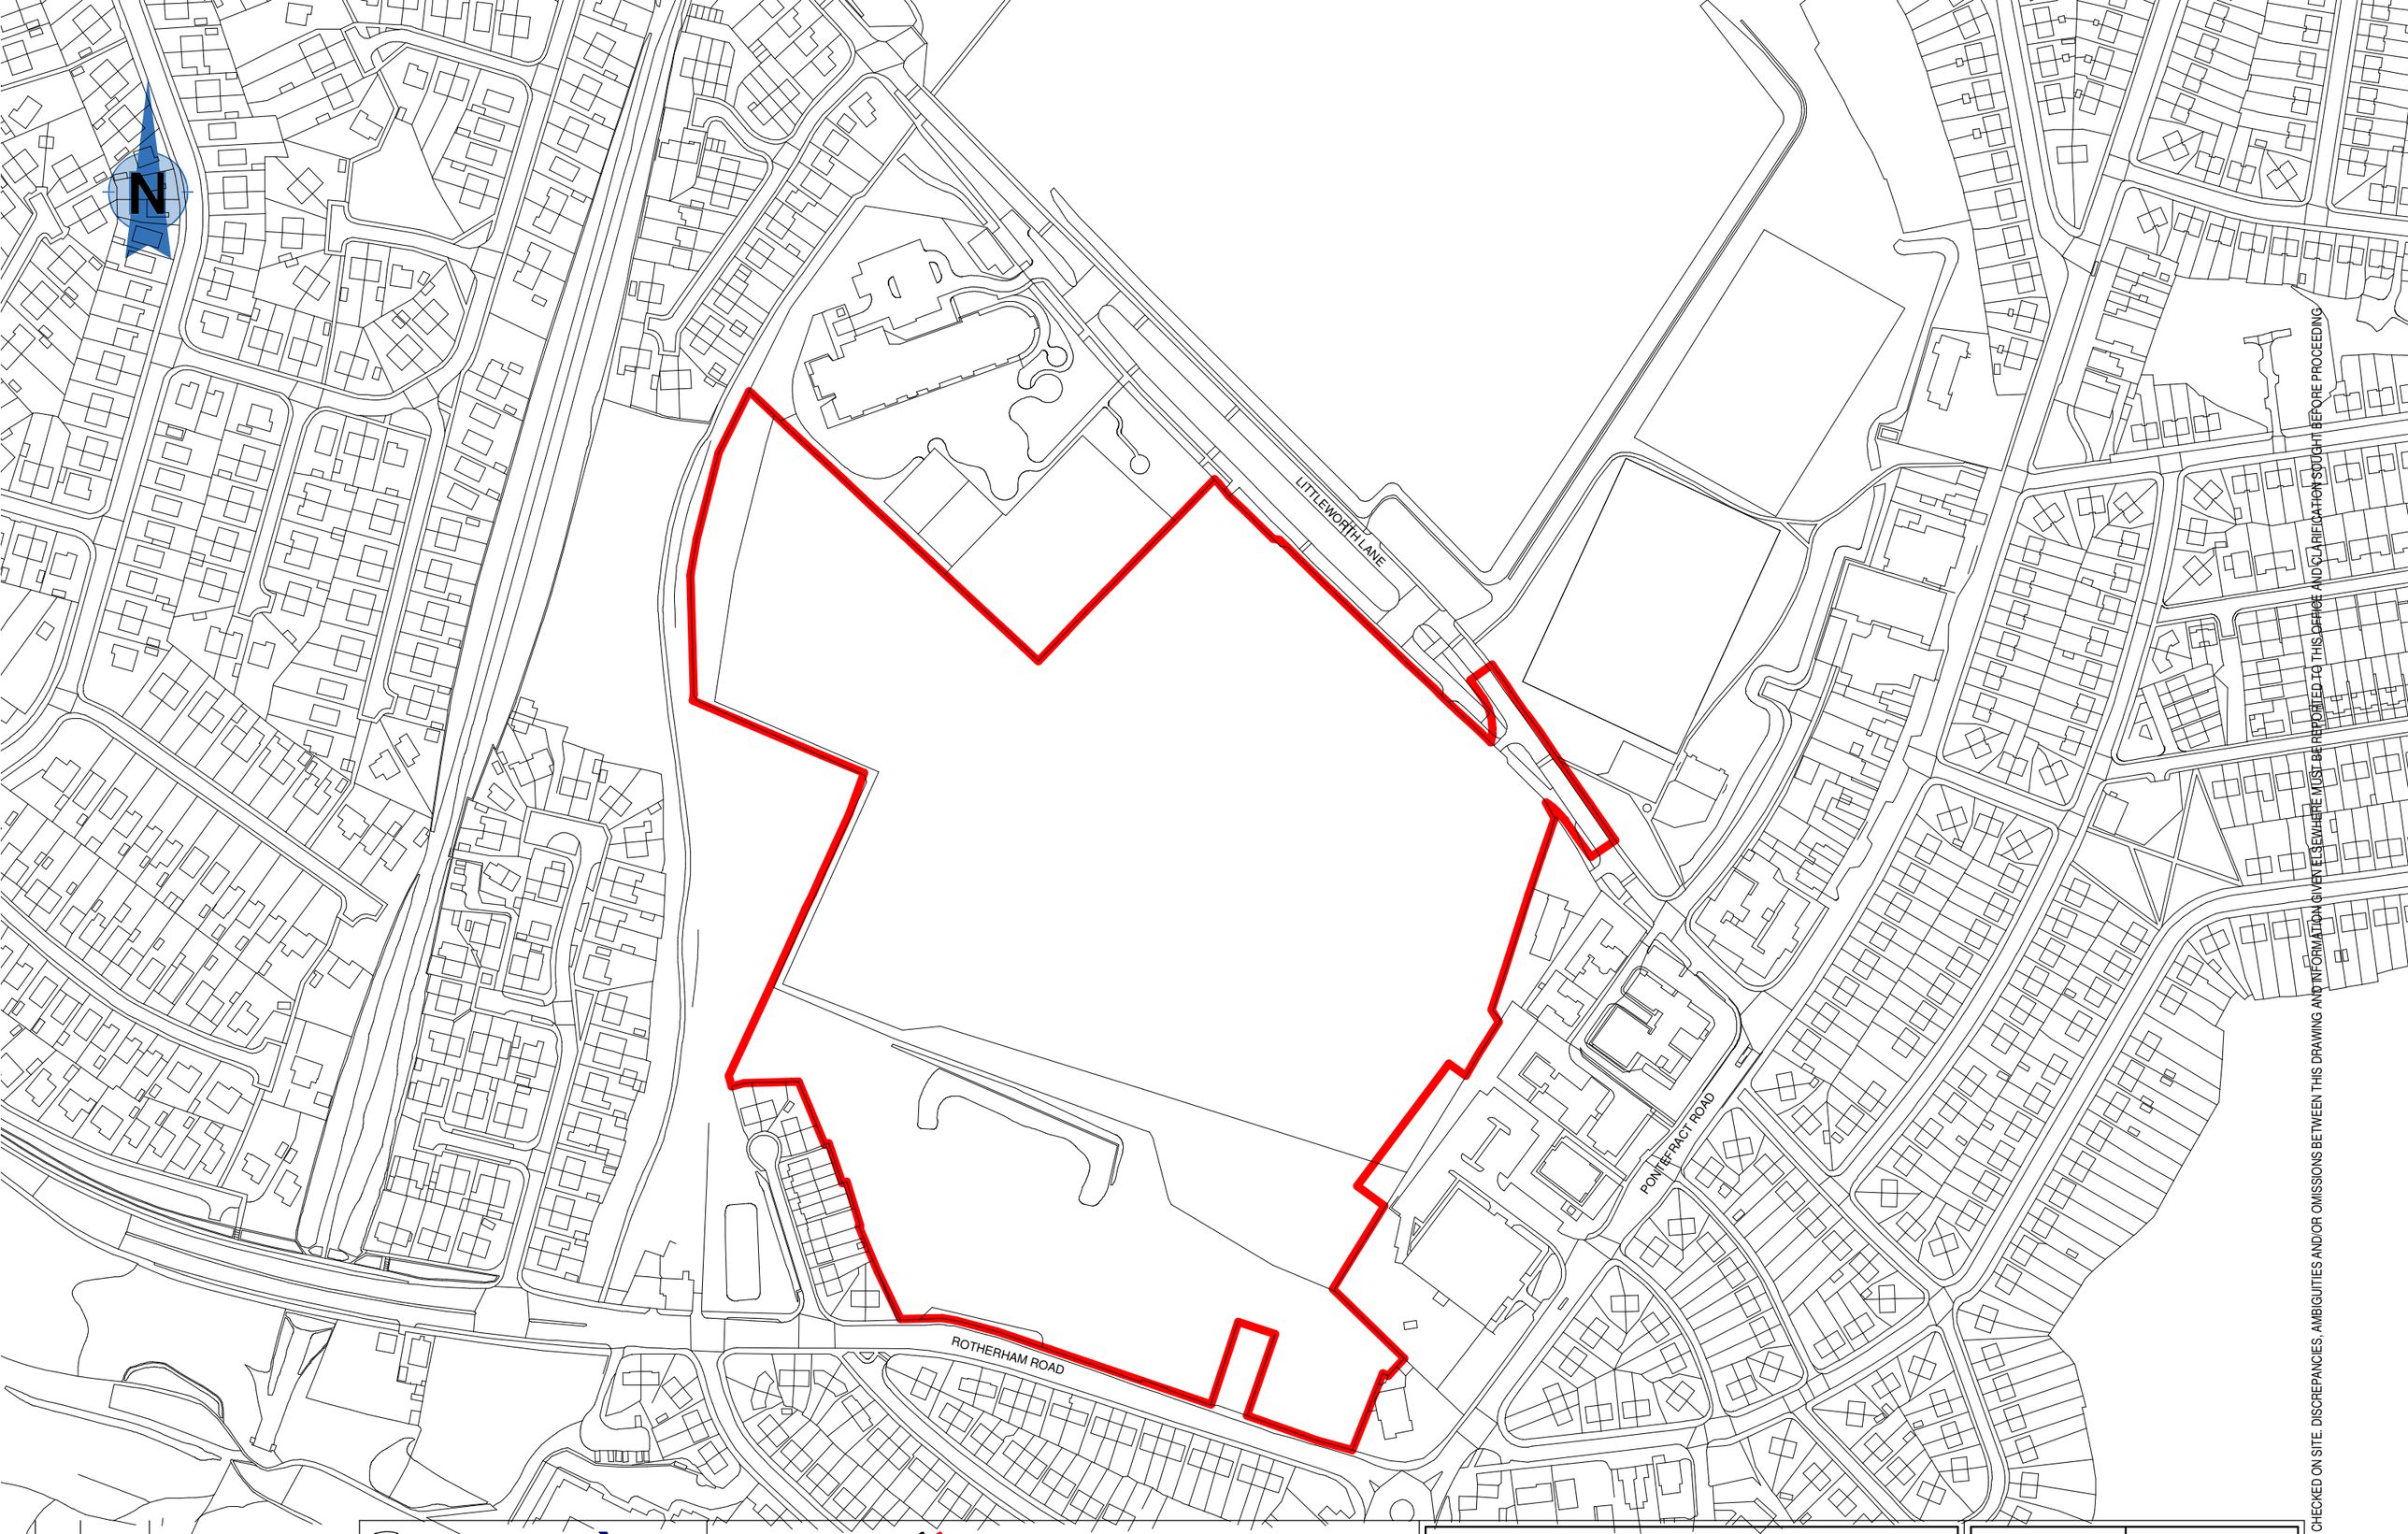


REV	DATE	AMENDMENT
D	18/07/14	ROTHERHAM RD EXCLUDED FROM REDLINE
C	17/07/14	ADDITIONAL LAND INCLUDED
B	14/07/14	SMALL RECTANGLE IN SE CORNER REMOVED
A	11/07/14	EXTENDED TO INCLUDE LINK ROAD

tel 01845 524758
fax 01845 524278
e diparchitects@btconnect.com
w www.diparchitects.co.uk

CHARTERED ARCHITECTS
Midland Chambers, 77 Market Place,
Thirsk, North Yorkshire Y07 1EY

downes illingsworth partnership ltd

Harron Homes Limited
Colton House
Temple Point
Bullerthorpe Lane
Leeds
LS15 9JL
Tel: 0113 2044670

HARRON HOMES

0 25 50 75 100 125m

PROJECT :
Development at Littleworth Lane, Lundwood

DRAWING TITLE :
Location Plan

SCALE:	DATE:
1 : 2500 @ A3	JULY 2014

DRAWN:	CHECKED:	DWG NO.	REV.
JW	-	3623/11	D

ALL DIMENSIONS TO BE CHECKED ON SITE. DISCREPANCIES, AMBIGUITIES AND/OR OMISSIONS BETWEEN THIS DRAWING AND INFORMATION GIVEN ELSEWHERE MUST BE REPORTED TO THIS OFFICE AND CLARIFICATION SOUGHT BEFORE PROCEEDING