

12 BERRY HOLME CLOSE
SHEFFIELD S35 1AB
TEL.(0114)2464871

Mr M Miller (GGG)


Bismark Street, Wosborough
Surface water storage

DRAWN BY	rab
SCALE	DATE Oct 19
DRAWING No	1124-3
REV.	


MANHOLE B CL105.10

Manhole covers must have 600x600mm clear opening and shall be class D400 BSEN124 150mm deep frame

Reinforced concrete cover slab to be kitemarked and to BSEN1917:2002 bedded on mortar, proprietary bitumen or resin mastic sealant and to be kitemarked

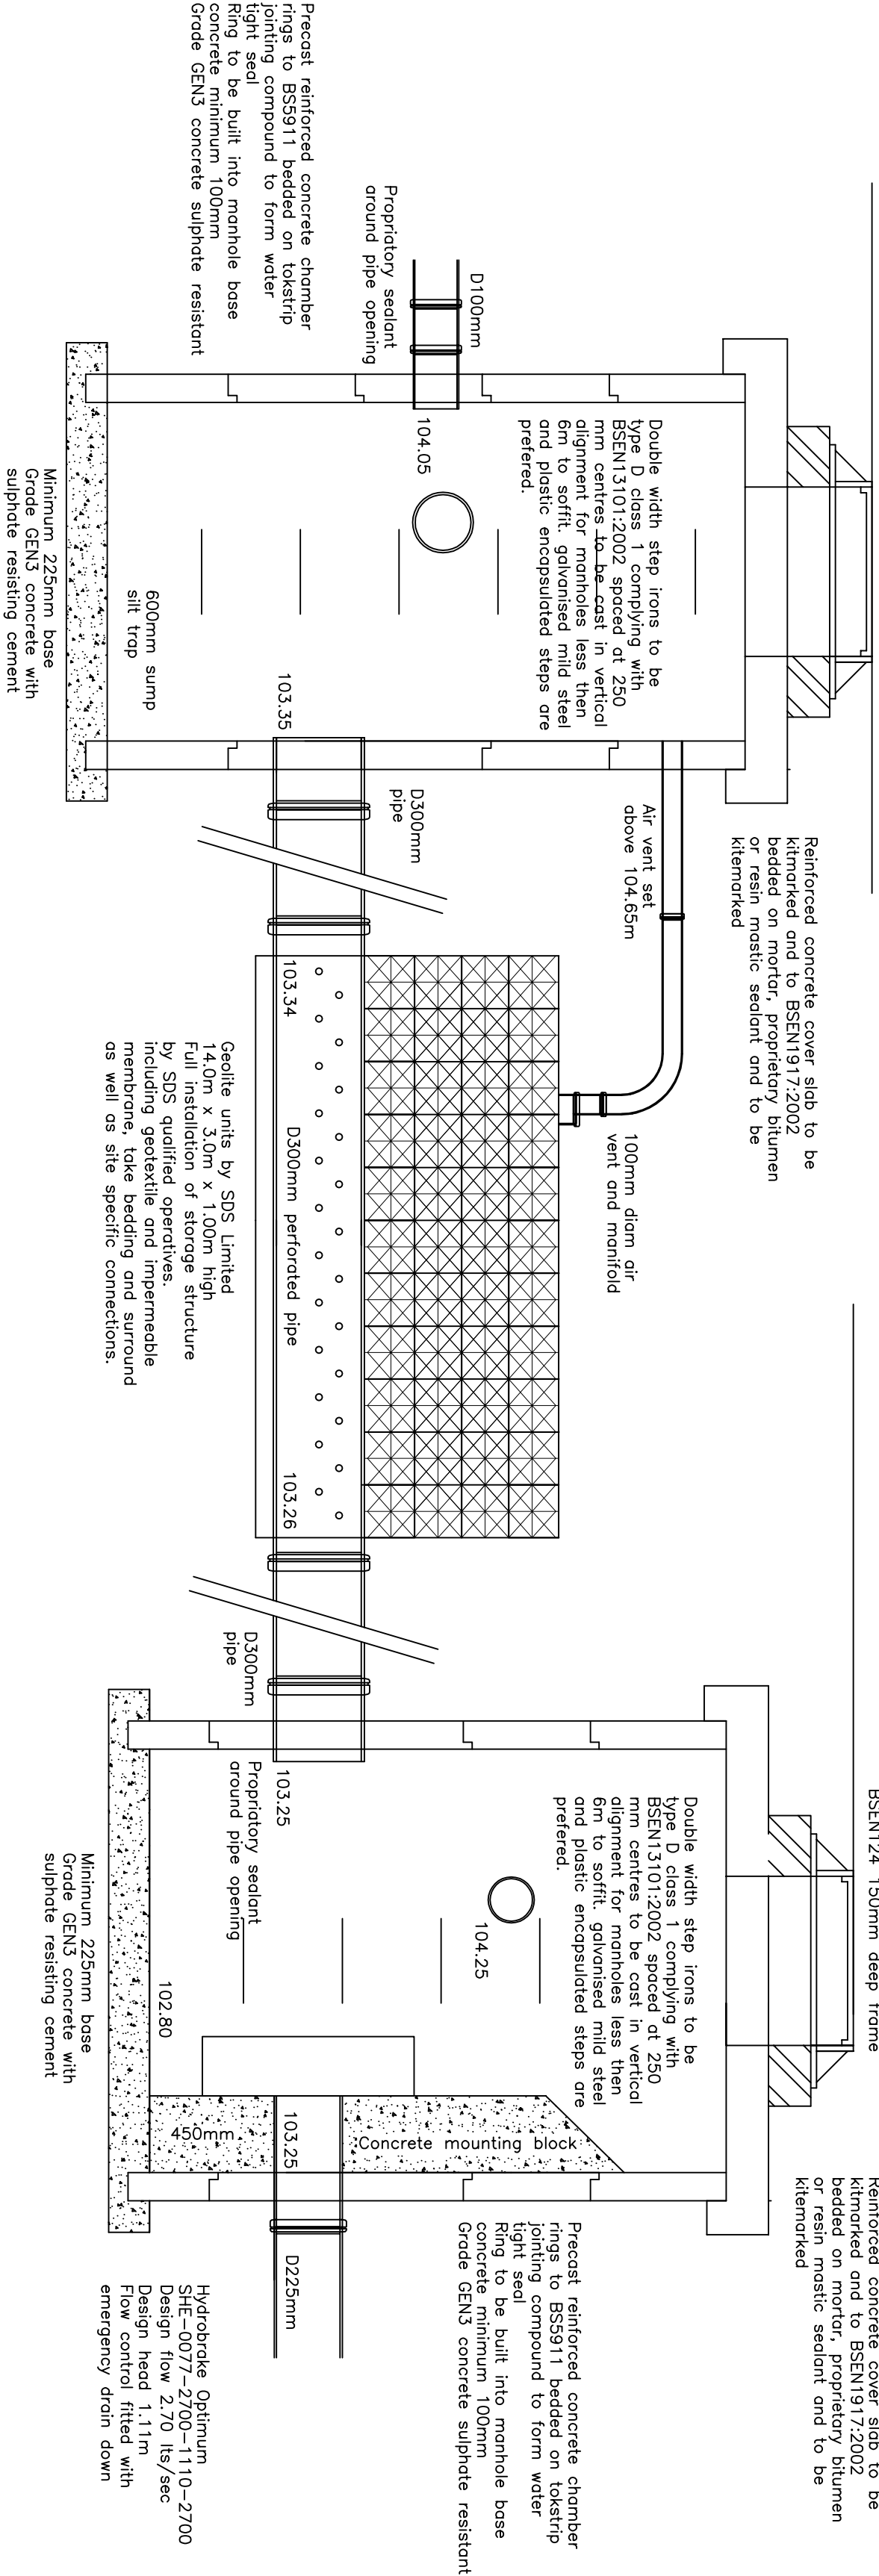


FLOW CONTROL ELEVATION

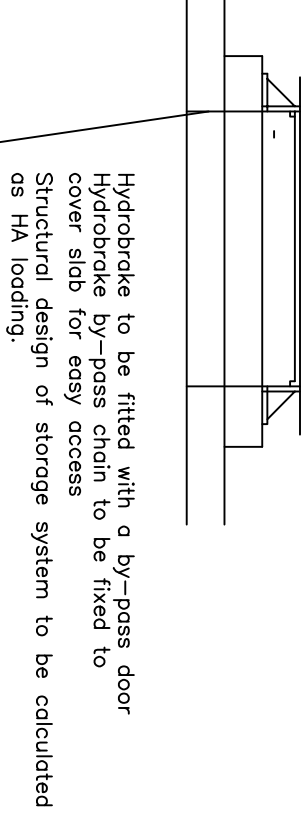

MANHOLE A CL105.35

Manhole covers must have 600x600mm clear opening and shall be class D400 BSEN124 150mm deep frame

Reinforced concrete cover slab to be kitemarked and to BSEN1917:2002 bedded on mortar, proprietary bitumen or resin mastic sealant and to be kitemarked

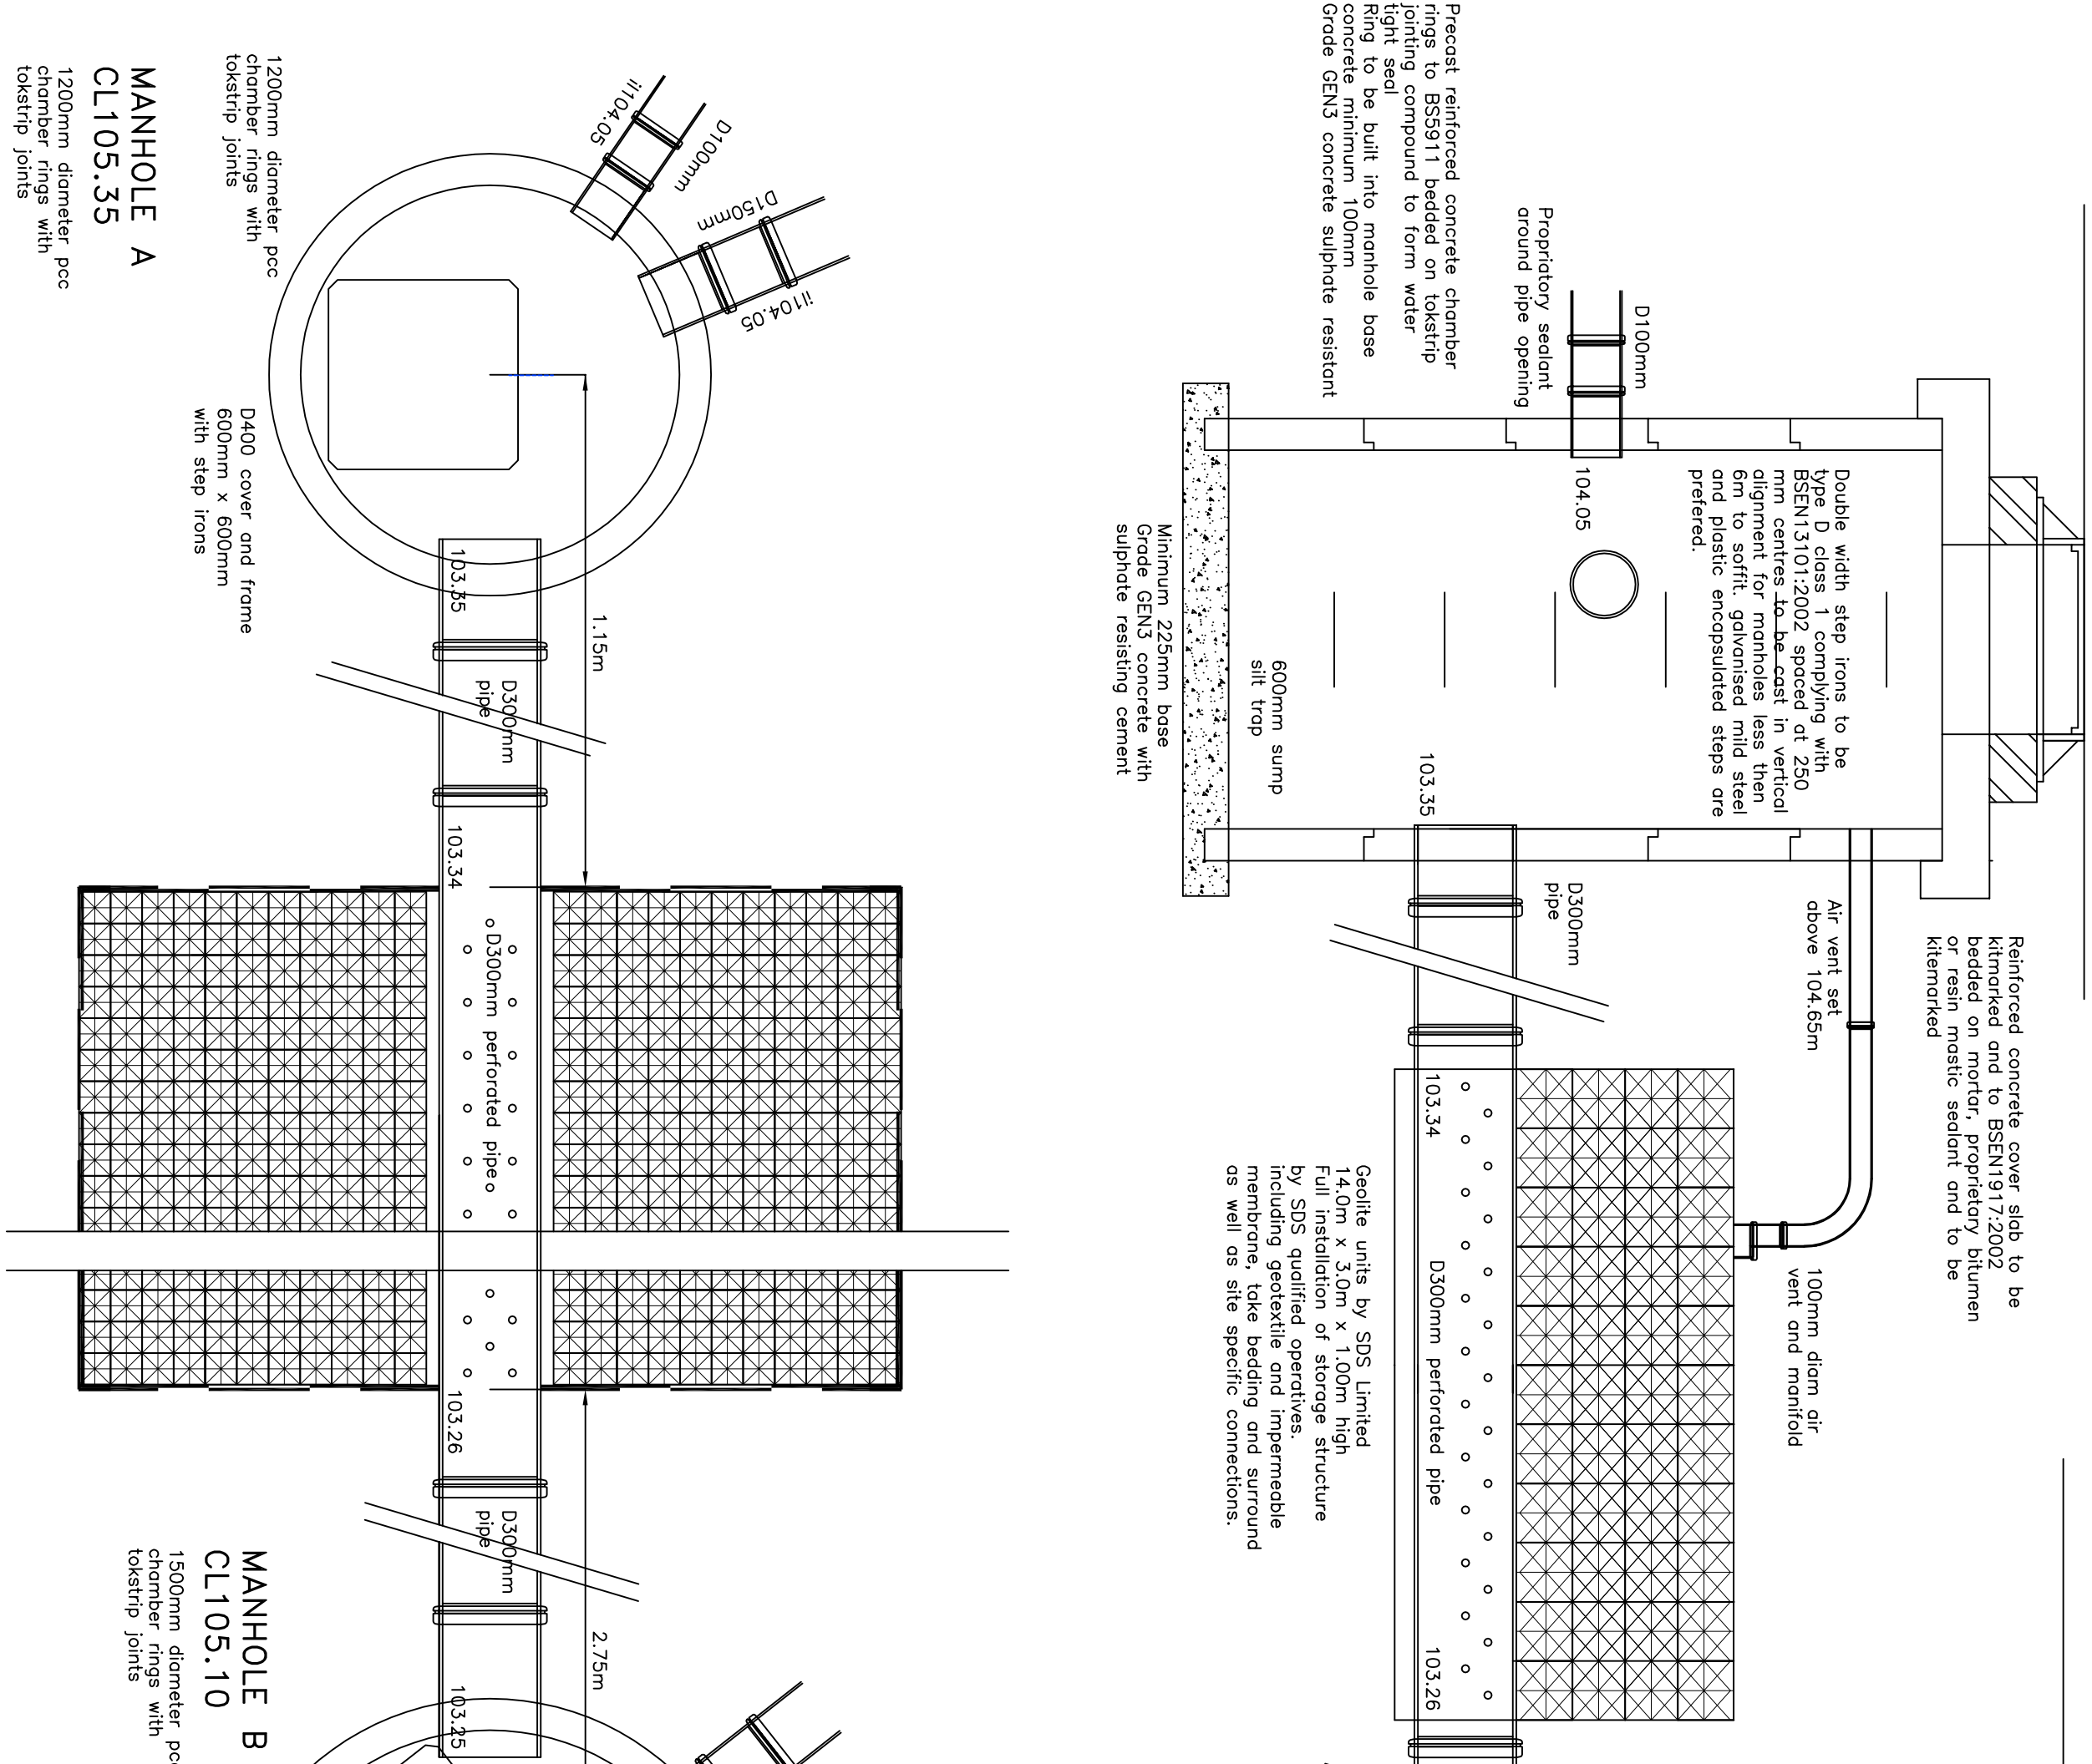

1200mm diameter pcc chamber rings with tokstrip joints

D400 cover and frame 600mm x 600mm with step irons

MANHOLE A
CL105.35

1200mm diameter pcc chamber rings with tokstrip joints

MANHOLE B
CL105.10

1500mm diameter pcc chamber rings with tokstrip joints

SDS ONLINE STORAGE

MANIFOLD FEED

SEE SDS SITE SPECIFIC DRAWING
FOR FULL CONSTRUCTION DETAILS

