

STRUCTURAL STEELWORK DETAIL- above bifold doors




concrete pad stone

proposed fabricated 406x140x39 UB
to be verified by structural
engineer calculations

Lintel to be infilled with brickwork

concrete pad stone

NOTE
UB to be fabricated with wider bottom flange.

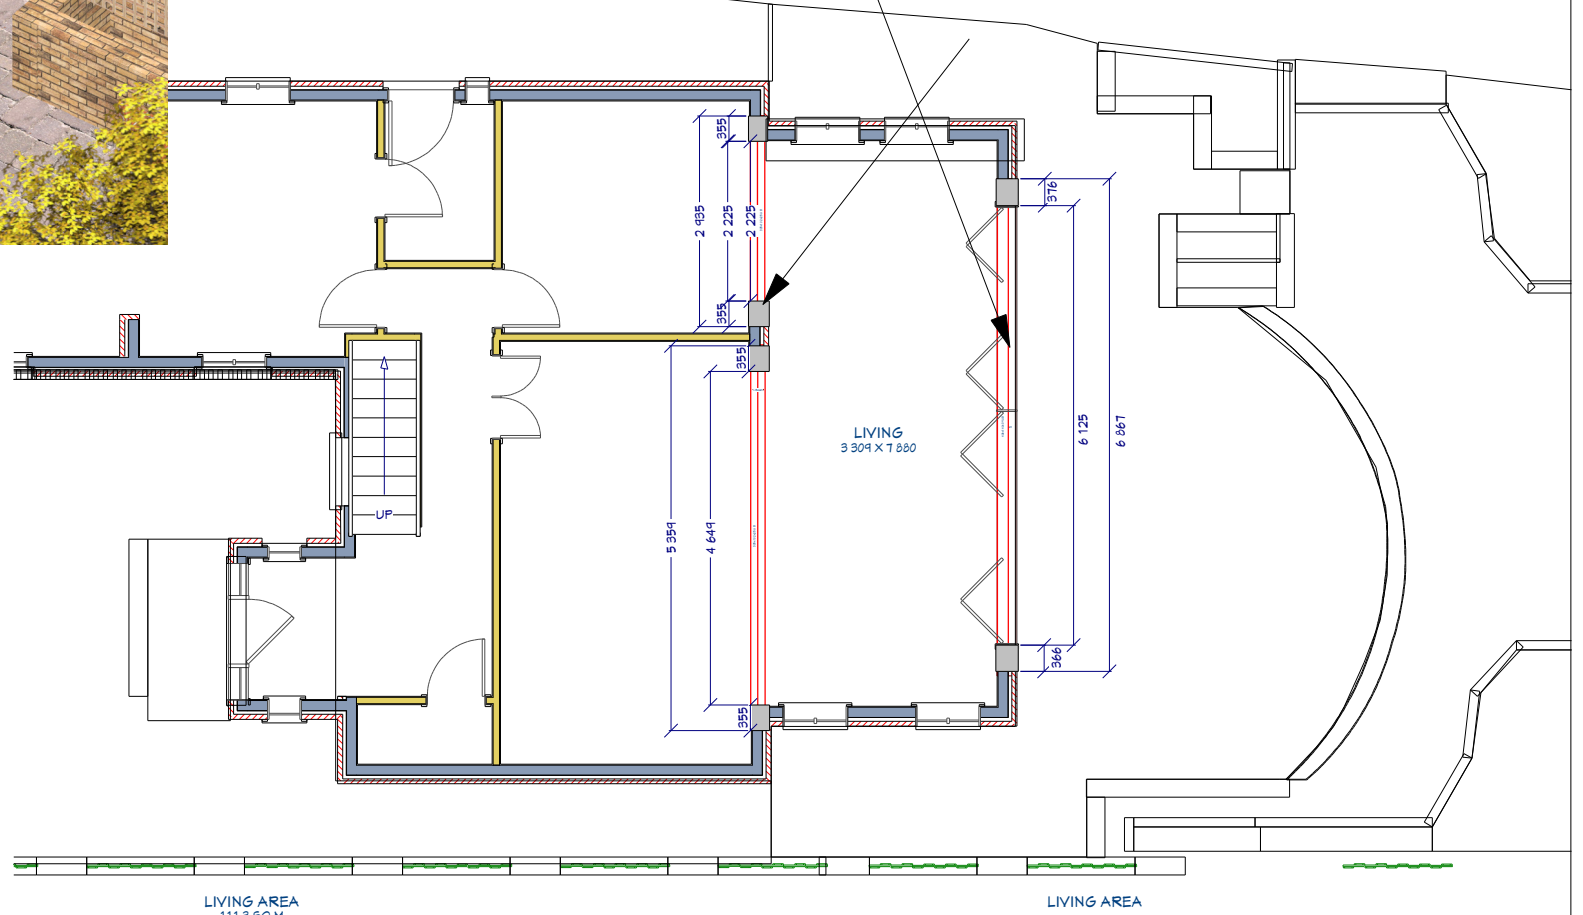

DRAWINGS PROVIDED BY:
Oak Tree Developments Ltd
Unit 3 Wath Road
Elsecar,
Barnsley
S74 8HJ
Tel 01226 747684

PROJECT DESCRIPTION
XXXXXXXXXX

SHEET TITLE:
XXXXXXXXXX

NO.	DESCRIPTION	BY	DATE

SCALE:
1:50

DATE:
28/01/2017

D-8