


Plan Showing Proposed Parking
& Manoeuvring Area.

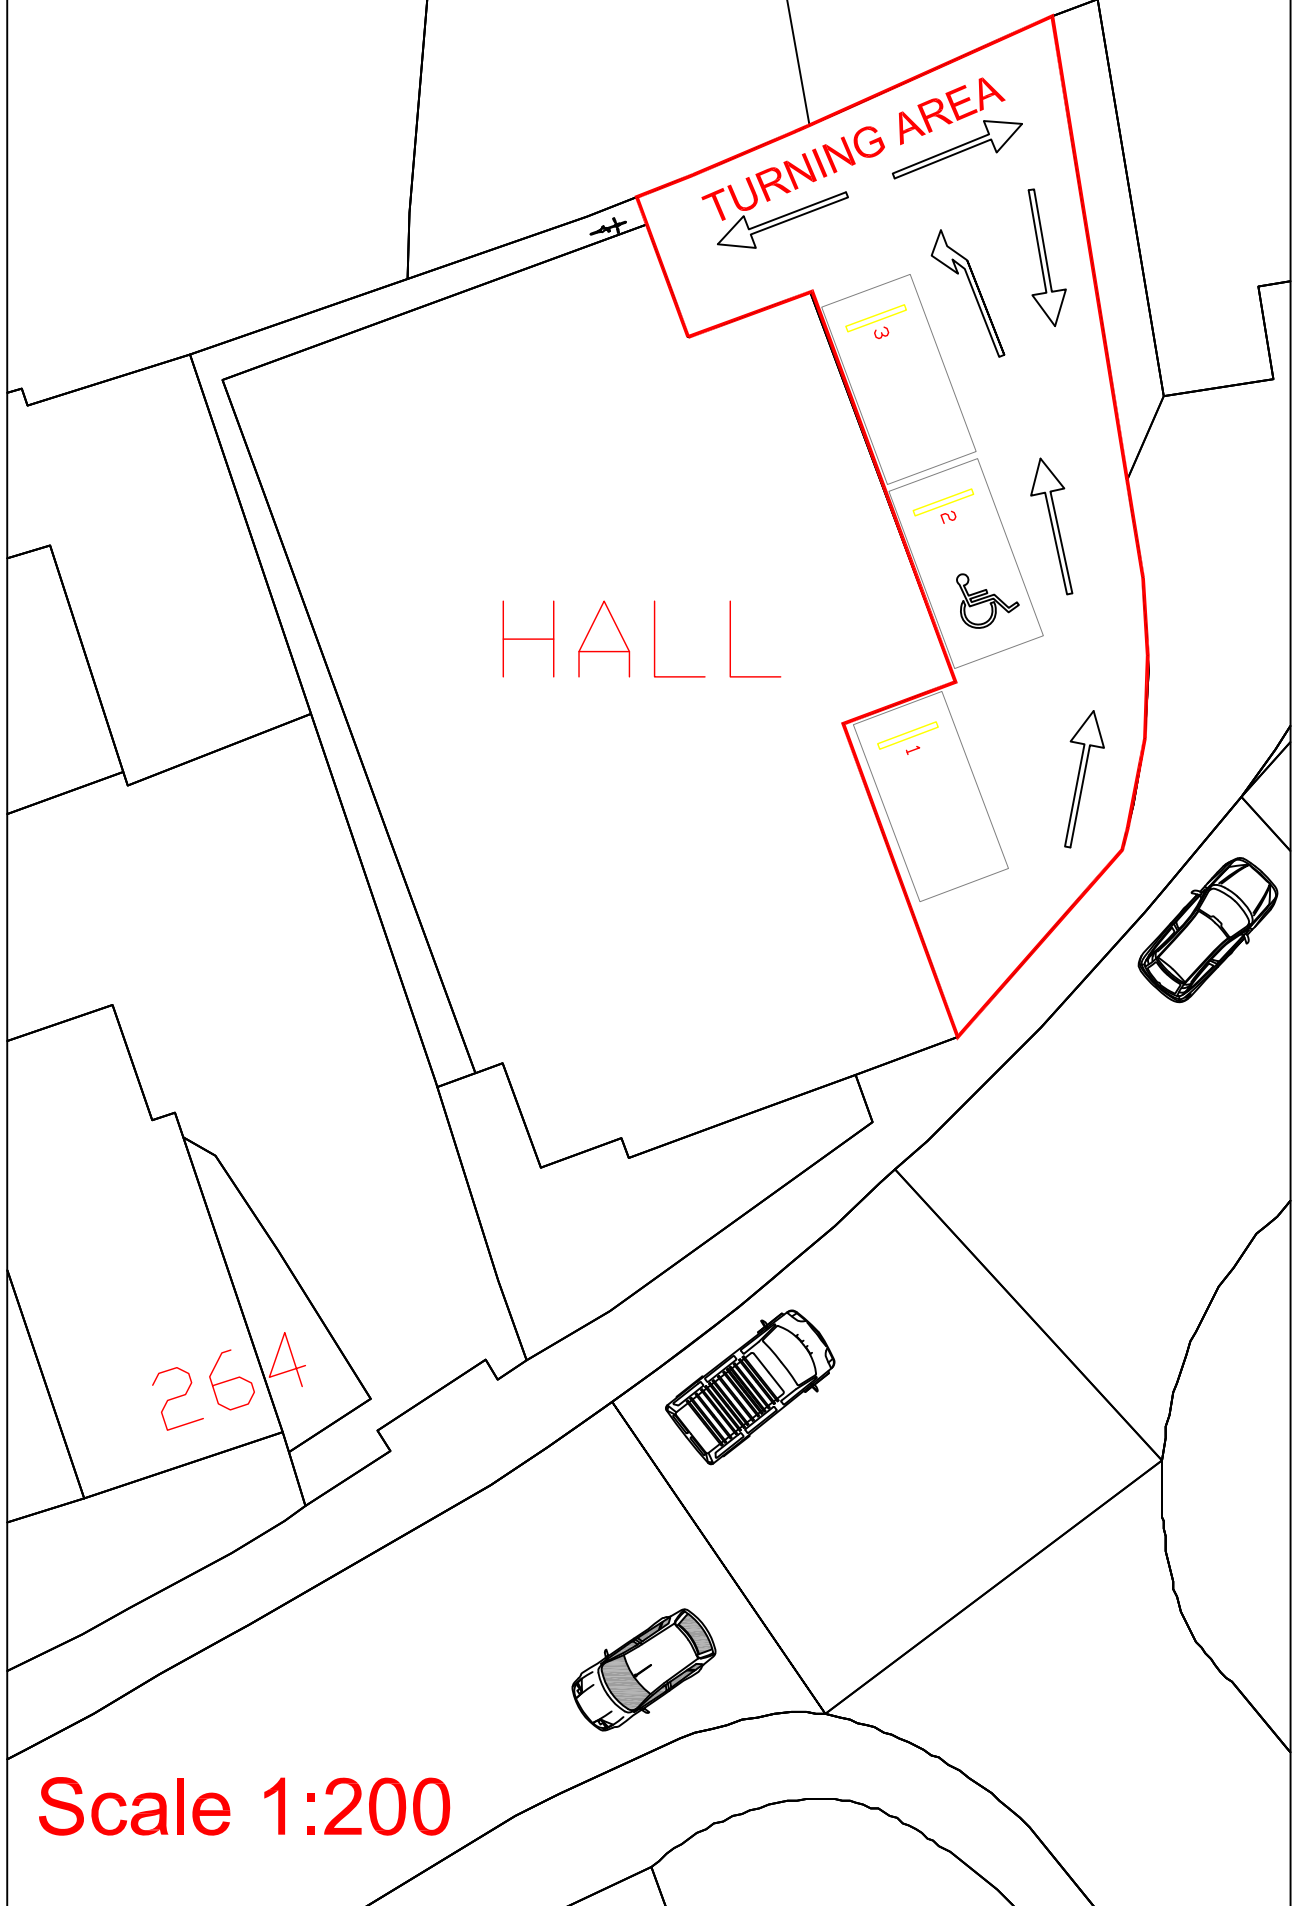

Scale 1:200