

NUTTALL YARWOOD & PARTNERS **CHARTERED ARCHITECTS**

THE GROVE, HIGH STREET, DODWORTH, BARNSELY, S75 3RQ. Tel: 01226 206771 Fax: 01226 200989

Project. **RESIDENTIAL DEVELOPMENT
 LAND AT WOMBWELL LANE
 BARNSELY**

Client. **WILLIAM GOSNEY LTD**

Drawing
 Title. **LOCATION PLAN**

Date. **OCT 09**


Scale. **1:1250**

Ref. **40/29**


Dwg. No. **LOC 01**

Rev.

NORTH

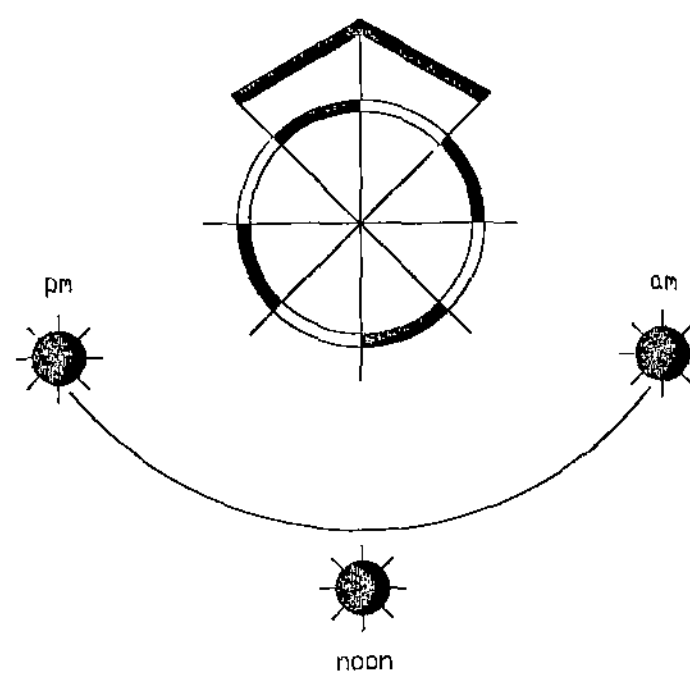

Barnsley Metropolitan
Council
12 OCT 2009
Corporate: 11000 15000

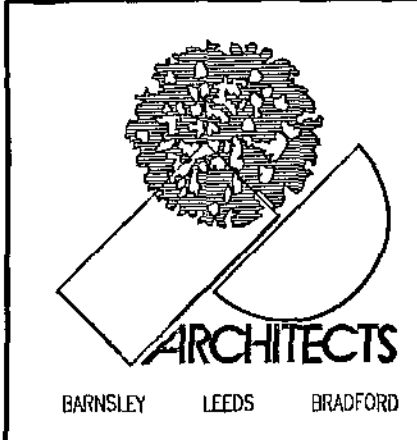

1. THIS DRAWING AND THE COPYRIGHTS AND PATENTS THEREIN ARE THE PROPERTY OF NUTTALL YARWOOD & PARTNERS LIMITED REGISTERED IN ENGLAND AND WALES No. 4631338 AND MAY BE USED OR REPRODUCED ONLY UNDER CONTRACT.
2. CONTRACTORS AND SUB-CONTRACTORS MUST CHECK AND AGREE ALL DIMENSIONS BEFORE PREPARING SHOP DRAWINGS OR COMMENCING WORK ON SITE.
3. CONTRACTORS ARE RESPONSIBLE FOR INFORMING THE ARCHITECT OF ANY DISCREPANCY DISCOVERED ON THIS DRAWING OR BETWEEN THIS DRAWING AND ANY OTHER RELATED DOCUMENT ISSUED UNDER THE STANDARD FORM OF CONTRACT IN RESPECT OF THE WORK.
4. WRITTEN DIMENSIONS ONLY ARE TO BE USED FROM THIS DRAWING. IF IN ANY DOUBT ASK FOR CLARIFICATION.


Notes.

Revisions.					
Date	Suffix	Description	Date	Suffix	Description

NUTTALL YARWOOD & PARTNERS LIMITED					
CHARTERED ARCHITECTS					
■ The Grove, High Street, Dodworth, Barnsley, S75 3RD. Tel: 01226 205771. Fax: 01226 200989. E-mail: nyp.barnsley@btconnect.com □ 120 Main Street, Burley-in-Warfield, LS29 7JX. Tel: 01943 864441. Fax: 01943 862300. E-mail: nyp.burley@btconnect.com					
Project: RESIDENTIAL DEVELOPMENT LAND AT WOMBELL LANE			Client: MR PAUL GOSNEY WILLIAM GOSNEY LTD		
Drawing Title: SURVEY DRAWING			Date: SEPTEMBER 2009	Scale: 1:200	
Ref: 40/29			Dwg. No. 02	Rev.	



Barnsley Metropolitan
 Borough Council
 12 OCT 2009
 Corporate Services Department

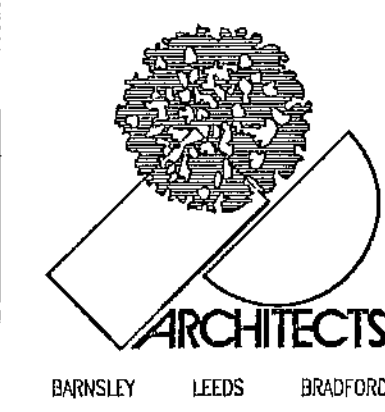

1. THIS DRAWING AND THE COPYRIGHTS AND PATENTS THEREON ARE THE PROPERTY OF NUTTALL YARWOOD & PARTNERS LIMITED REGISTERED IN ENGLAND AND WALES NO. 4631336 AND MAY BE USED OR REPRODUCED ONLY UNDER CONTRACT.
2. CONTRACTORS AND SUB-CONTRACTORS MUST CHECK AND AGREE ALL DIMENSIONS BEFORE PREPARING SHOP DRAWINGS OR COMMENCING WORK ON SITE.
3. CONTRACTORS ARE RESPONSIBLE FOR INFORMING THE ARCHITECT OF ANY DISCREPANCY DISCOVERED ON THIS DRAWING OR BETWEEN THIS DRAWING AND ANY OTHER RELATED DOCUMENT ISSUED UNDER THE STANDARD FORM OF CONTRACT IN RESPECT OF THE WORK.
4. WRITTEN DIMENSIONS ONLY ARE TO BE USED FROM THIS DRAWING. IF IN ANY DOUBT ASK FOR CLARIFICATION.

Notes.

Revisions.					
Date	Suffix	Description	Date	Suffix	Description

NUTTALL YARWOOD & PARTNERS LIMITED CHARTERED ARCHITECTS			
■ The Grove, High Street, Dodworth, Barnsley, S75 3RD. Tel: 01226 206771. Fax: 01226 200989. E-mail: nyp.barnsley@btconnect.com □ 120 Main Street, Burley-in-Wharfedale, LS29 7JX. Tel: 01943 864441. Fax: 01943 852300. E-mail: nyp.bradford@btconnect.com			
Project.	RESIDENTIAL DEVELOPMENT LAND AT WOMBELL LANE		Client. MR PAUL GOSNEY WILLIAM GOSNEY LTD
Drawing Title.	PROPOSED LAYOUTS		Date. OCTOBER 2009
Ref.	40/29	Dwg. No. 01	Scale: 1:500 Rev.