


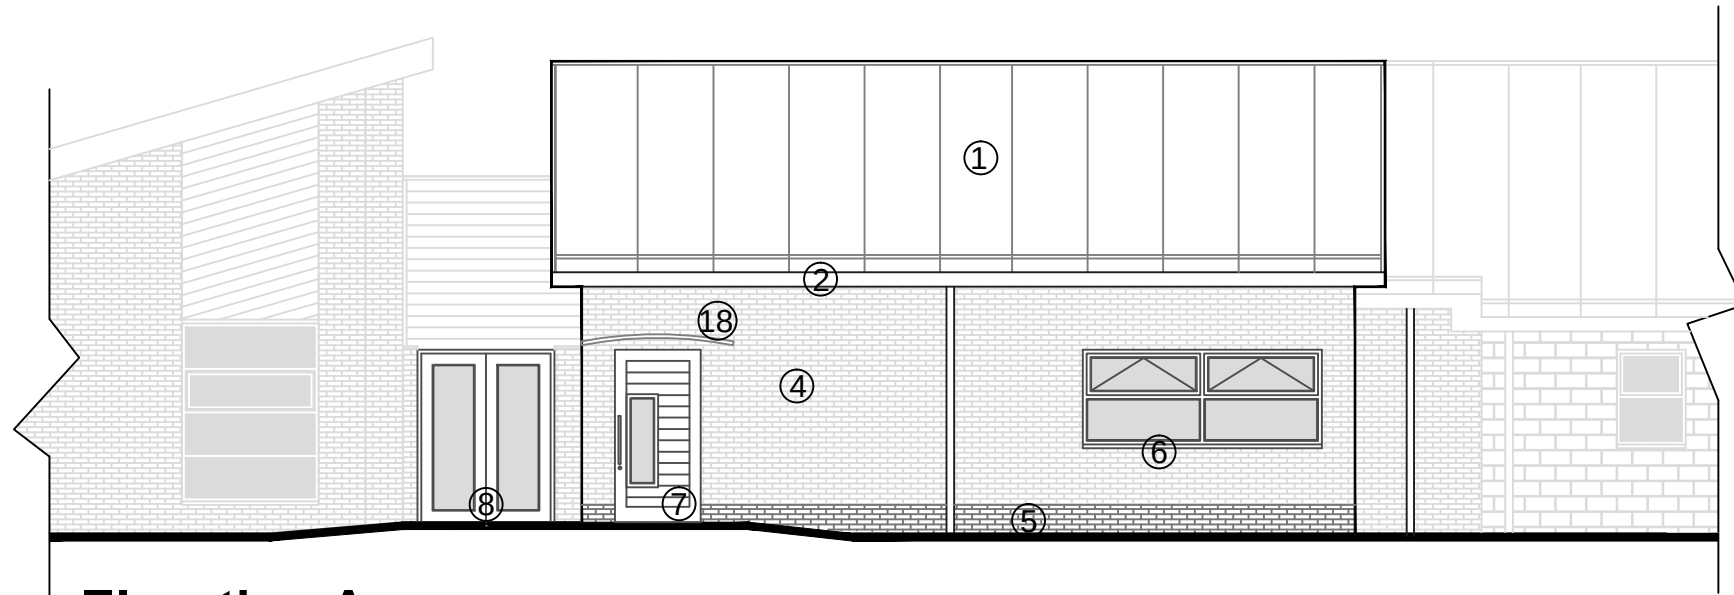


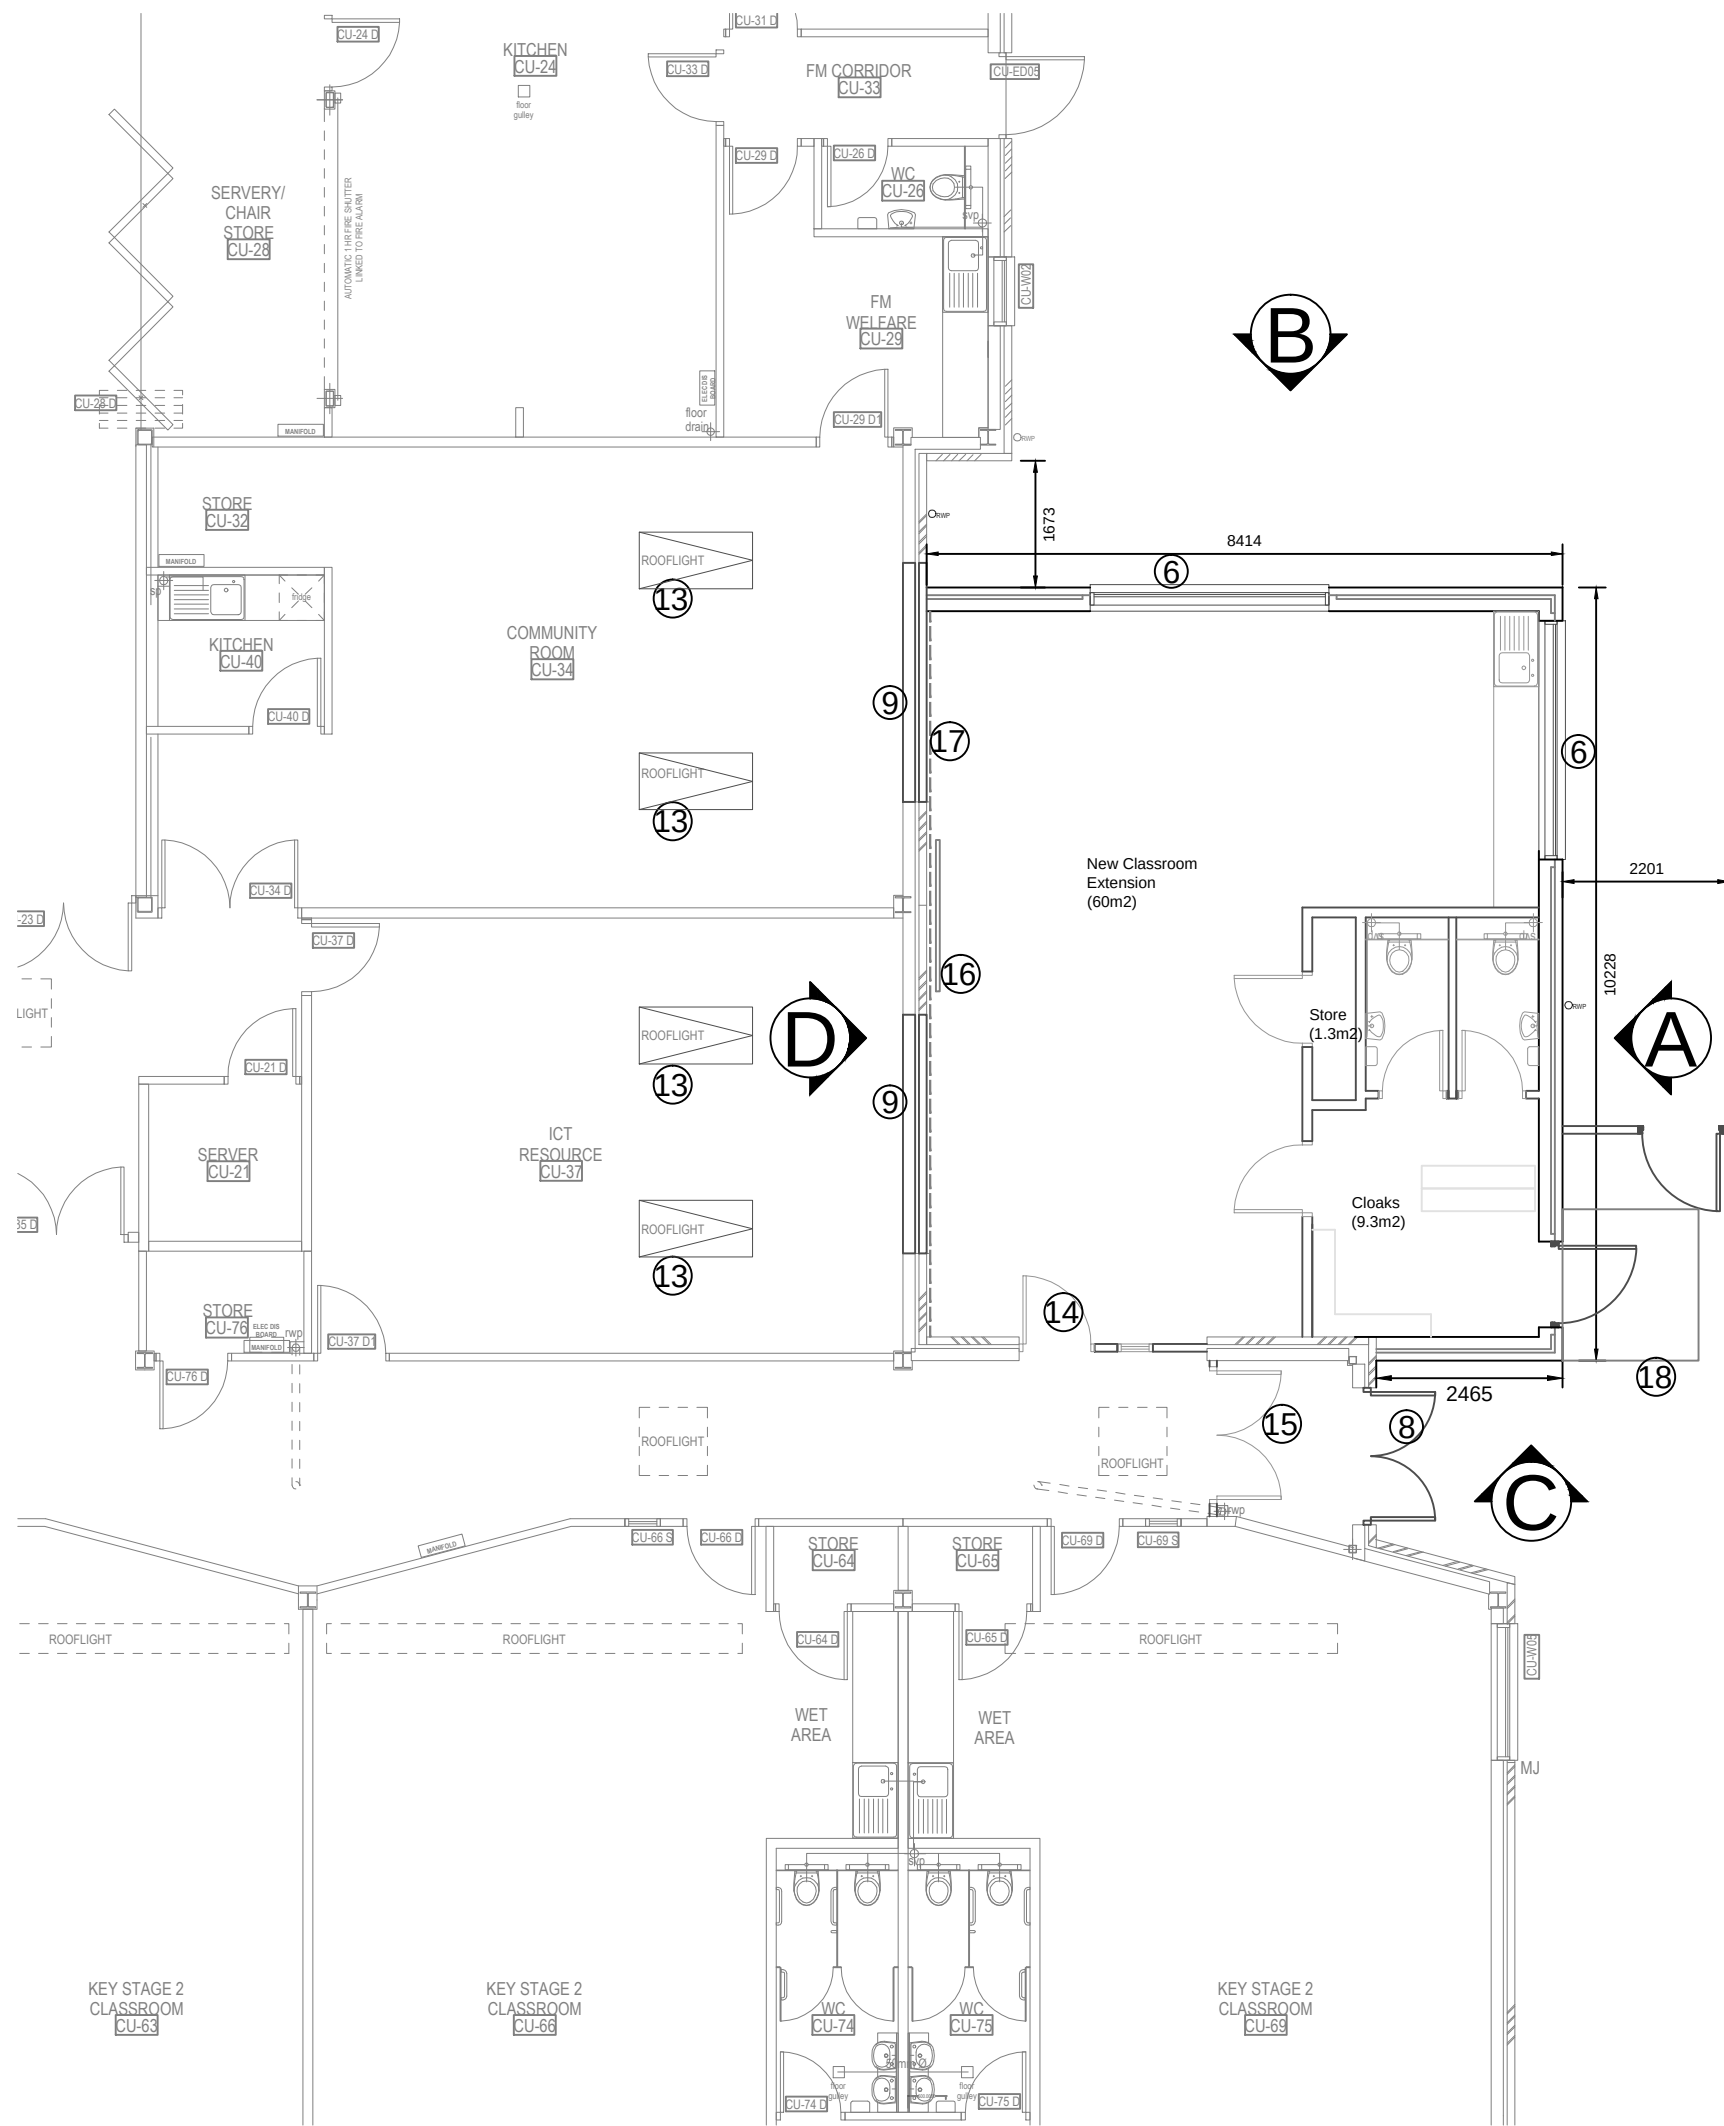


Elevation A

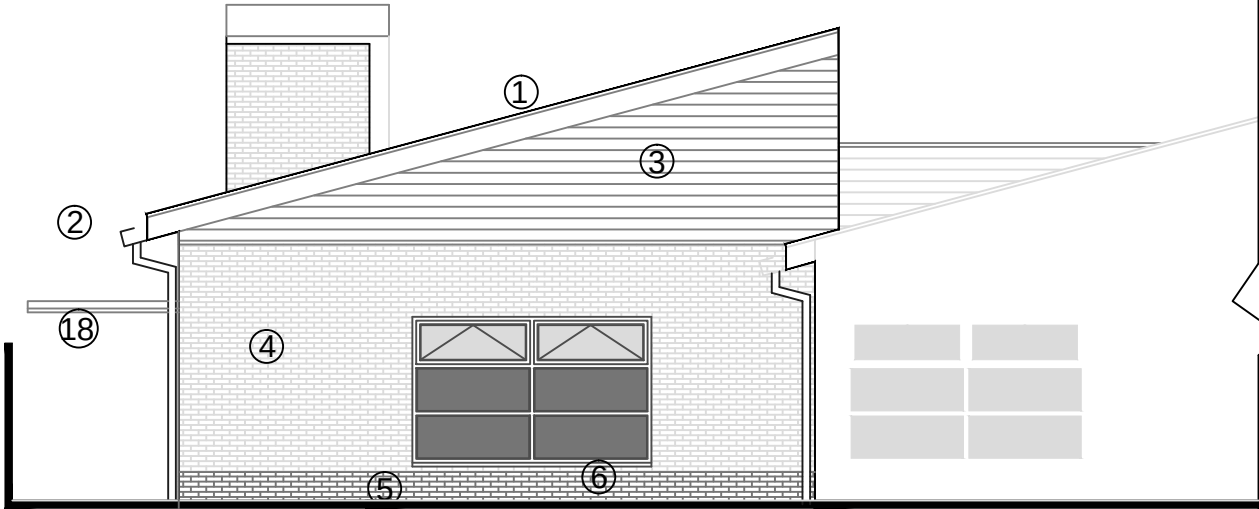

Elevation B

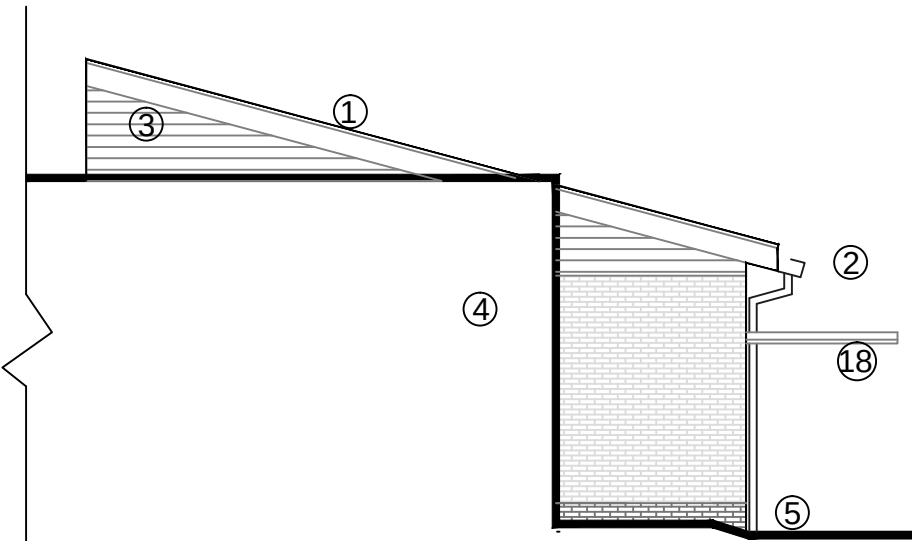

Elevation C

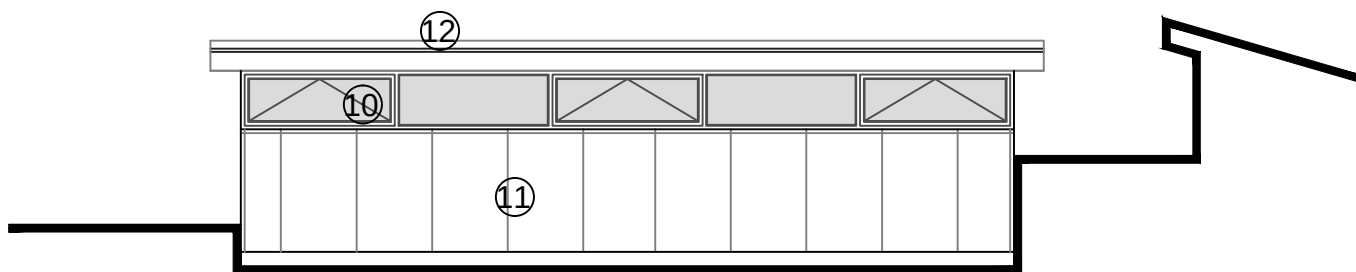

Elevation D

- ① Falzinc double fold standing seam roofing sheets.
- ② Powder coated aluminum box gutter.
- ③ 150x19mm Western Red Cedar timber boarding.
- ④ Red facing brickwork to match existing.
- ⑤ Blue engineering brickwork to match existing.
- ⑥ Aluminum windows and precast coloured concrete cill from existing window positions re-used in new positions (on elevation B the bottom 4 panes of glass to be translucent).
- ⑦ Western Red Cedar timber door and frame with vision panel.
- ⑧ Existing doors to be removed and replaced with if possible the doors removed from note 14, if not new fire doors.
- ⑨ Existing window frames and glass to be removed for re-use in the positions indicated - The holes left behind to be blocked up and finished to match existing.
- ⑩ Grey powder coated aluminum curtain walling with contrasting coloured opening lights..
- ⑪ Zinc standing seam vertical walling system.
- ⑫ Powder coated aluminium ridge flashing.
- ⑬ 4no. New remote control velux windows to existing classrooms, lux levels to be checked for room use, lighting to be adjusted to comply with Building Regulations.
- ⑭ Existing fire doors to be removed and replaced.
- ⑮ New doors and frame with appropriate fire egress furniture with vision panels in existing wall.
- ⑯ Position of new interactive whiteboard.
- ⑰ Position of new trunking behind whiteboard, 4 power points and 4 data points.
- ⑱ New cantilevered canopy over external door to classroom.

NOTE:-
All elements of the new extension are to be of the same systems and specifications as found on the original scheme.

Approved Scheme Drawing		
Client Signature	_____	Date
Client Signature	_____	Date
TMBC Signature	_____	Date
TMBC Signature	_____	Date

A	14.02.12	Design amended, notes added.
Revision	Date	Amendment

Carillion Local Government Services
Scott Booth - Contracts Manager
Adrian Mole - General Manager
Council Offices, Wellington Road, Ashton-under-Lyne, Tameside, OL6 6DL
Telephone : 0845 1212228 Fax : 0161 342-2347

Project Cherrydale Primary School, Cudworth
New Class Room Extension

Title Proposed Plan and Elevations

Date: 02.02.12 Scale: 1/100@A2 Drawn By: MW Proj. No: NCW/CD/01/A03