
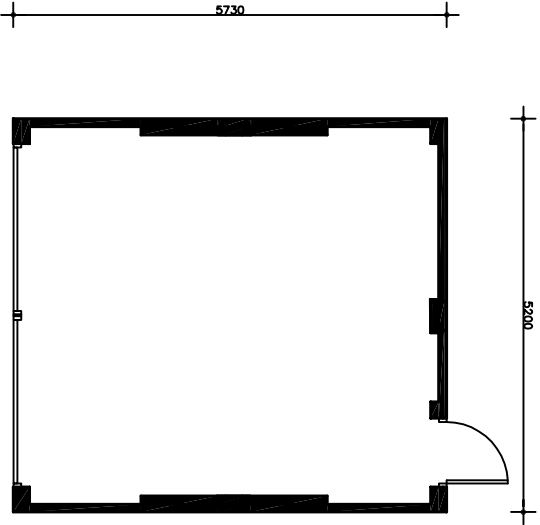


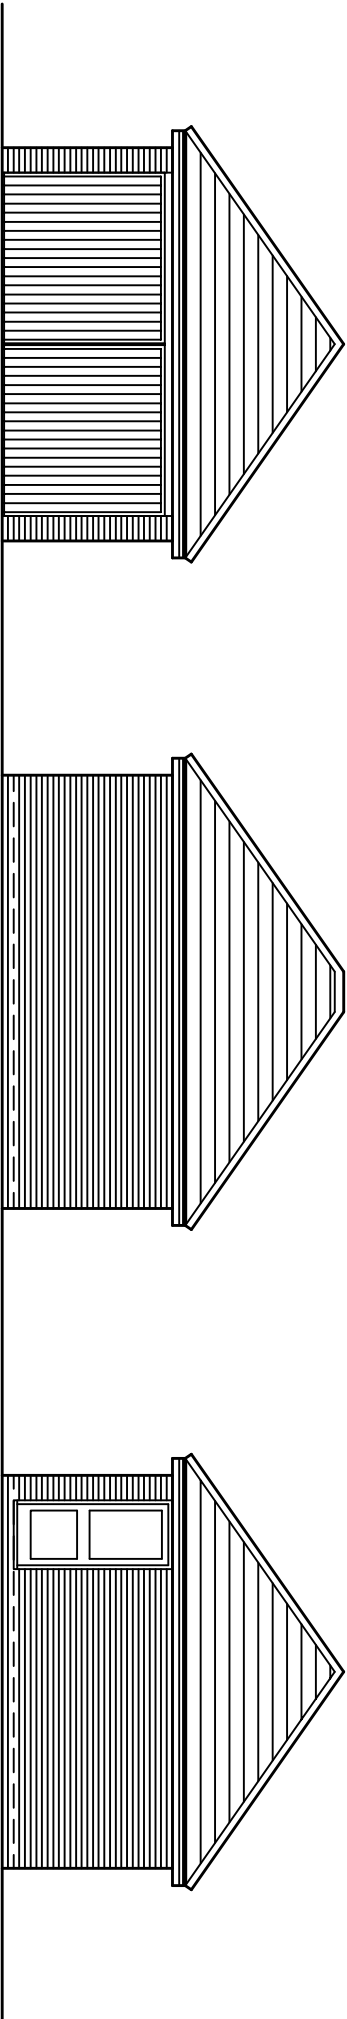

PLAN

Location		Dodworth Road, Barnsley	
Drawing Title		Det. Garage Details	
Drawing Number	G/01	Scale:	1/100 @ A3
Drawn By:	-	Checked By:	-
Date :	28.01.15	Revision :	0