



Ground floor plan - 1:50 @ A1

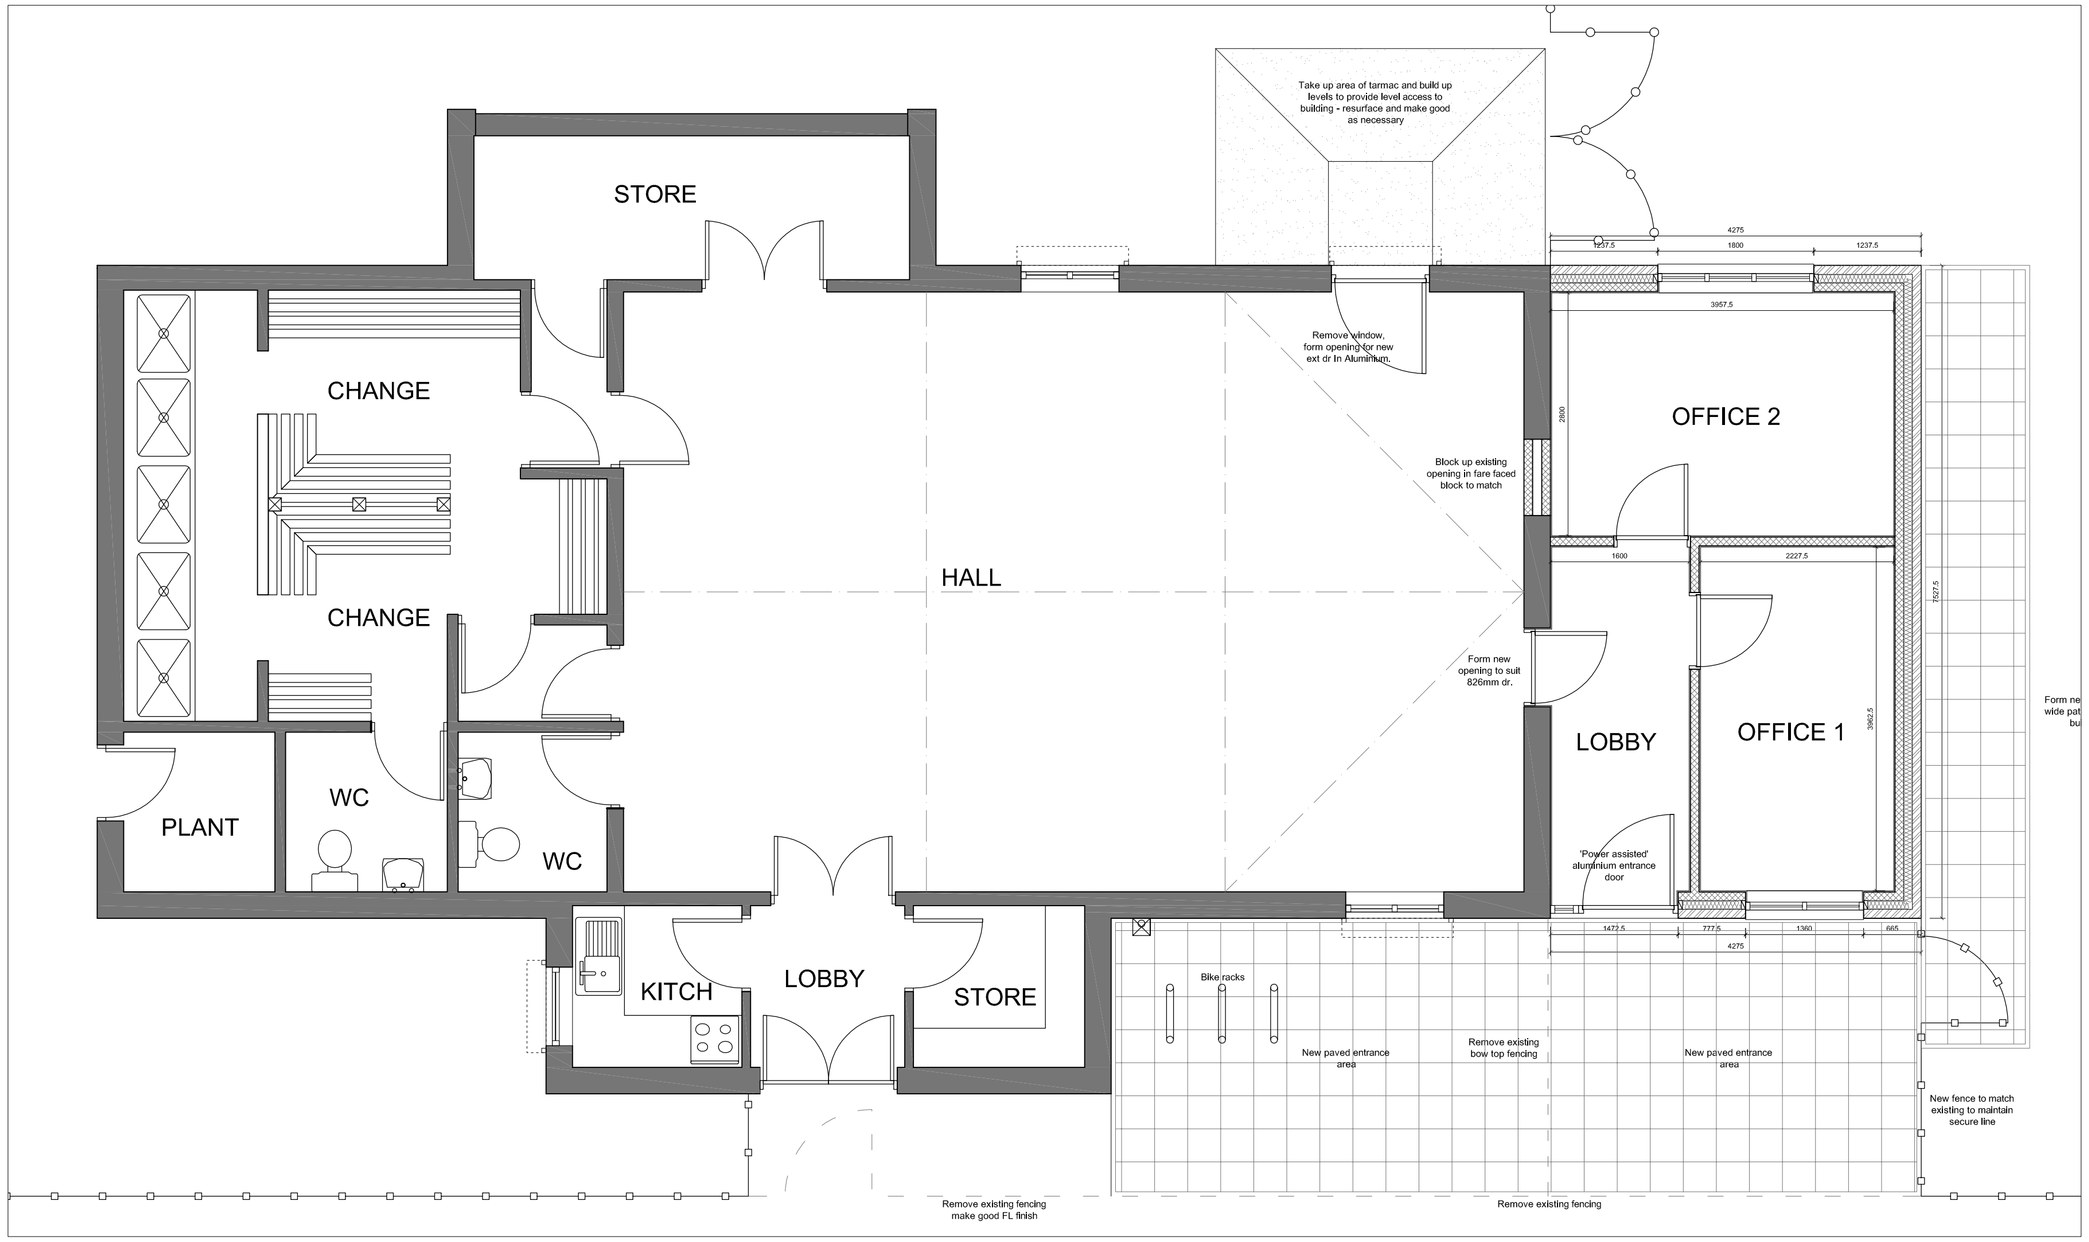


Rear elevation (West) - 1:50 @ A1



Front elevation (East) - 1:50 @ A1

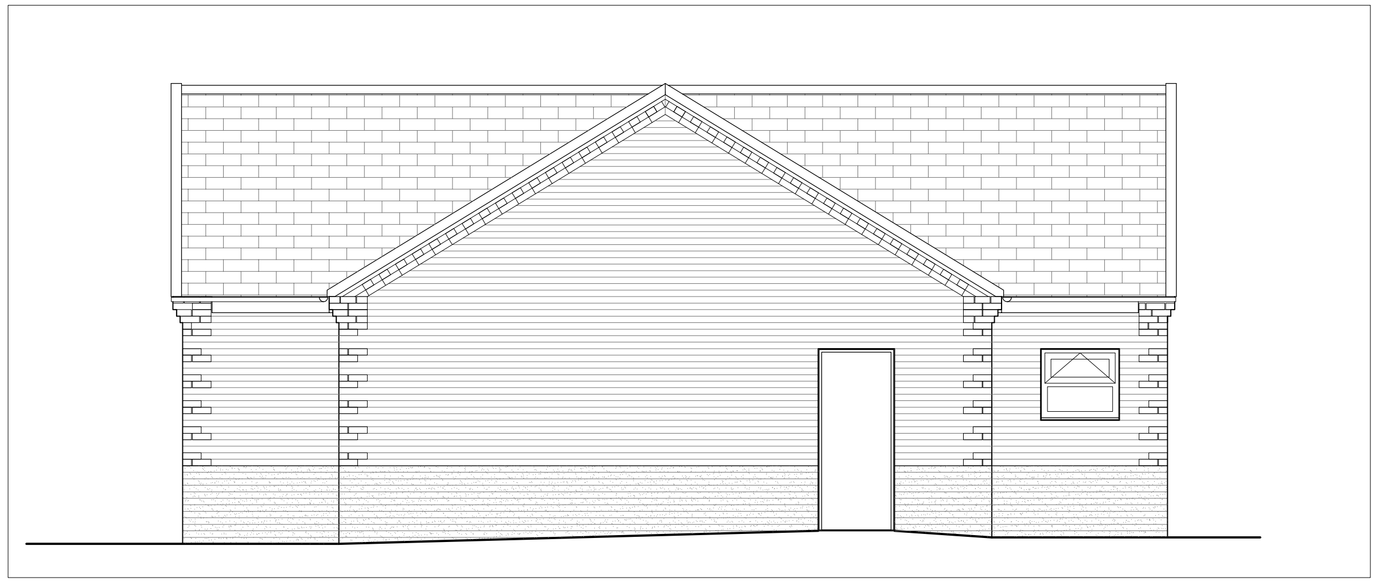

Side elevation (South) - 1:50 @ A1

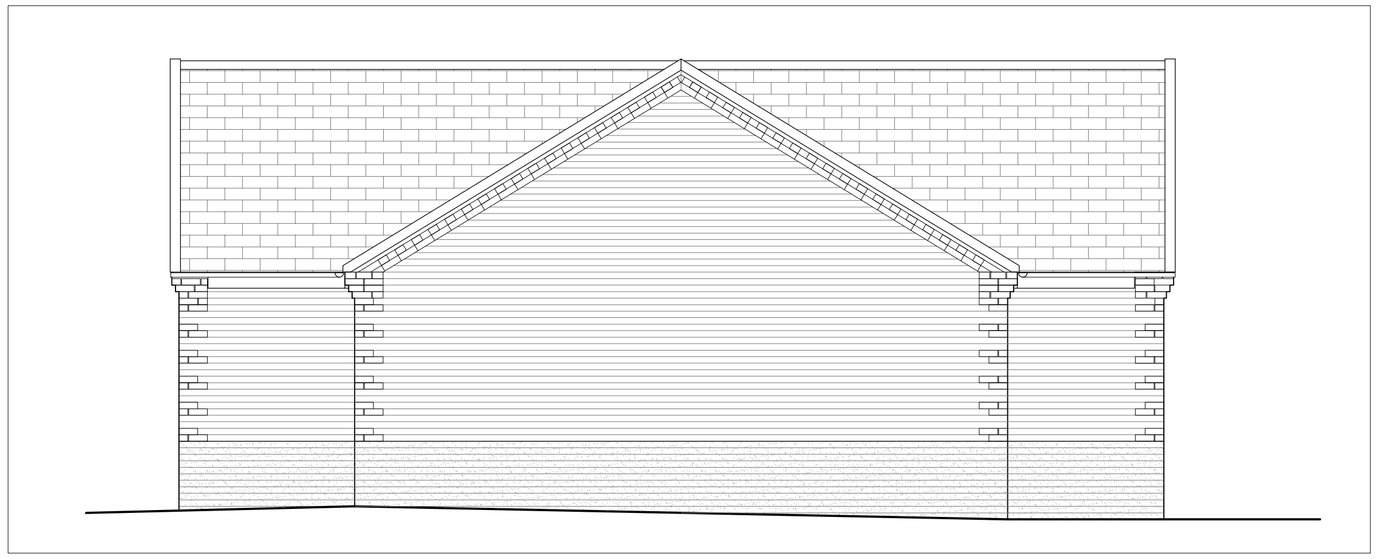

Side elevation (North) - 1:50 @ A1

Notes;

Roofing > Icopal - Decra Classic lightweight roofing
Windows > UPVC
Doors > Aluminium(Power assisted)
Facing brickwork > To match existing
Fencing > To match existing
Security shutters > Integral shutters

REV	DATE	DESCRIPTION
A	08.05.12	Window altered to dr in main hall. Path added to side of extension.

The contractor is to comply in all respects with the current Building Regulations and is to check all site dimensions and levels.
Do not scale from the drawing, use written dimensions. To be read in conjunction with Pre-Tender Health & Safety Plan / Preliminaries Section (Section A34 etc.)
Maps are reproduced from Ordnance Survey materiall with the permission of Ordnance Survey on behalf of the Controller of Her Majesty's Stationery Office
© Crown copyright. Unauthorised reproduction infringes Crown copyright and may lead to prosecution or civil proceedings 100022264 (2011)

NPS BARNSLEY LTD
PO BOX 639
BARNSLEY
SOUTH YORKSHIRE, S70 9GG
TEL: 01226 776605 FAX: 01226 776399
EMAIL: enquiries@nps-co-uk

Head Office:
Lancaster House, 16 Central Avenue, St Andrews Business Park,
Norwich, NR7 0HR Tel: 01603 706000 Fax: 01603 706001
Other Office locations can be found on website : www.nps.co.uk

PROJECT	HSG 4273 New Lodge Community Centre Extension
CLIENT	BERNESLAI HOMES
CAD FILE REF	
DATE	APR 12
SCALE	AS SH
SUBJECT	Proposed Plans & Elevations
REV	A
DRAWN	LJK
CHECKED	HWA
PROJECT NR	HSG4273
DRAWING NR	AL.0.03

© NPS This drawing may not be reproduced in any form without prior written agreement