
APPENDIX A
Existing Site:
Topographical Survey

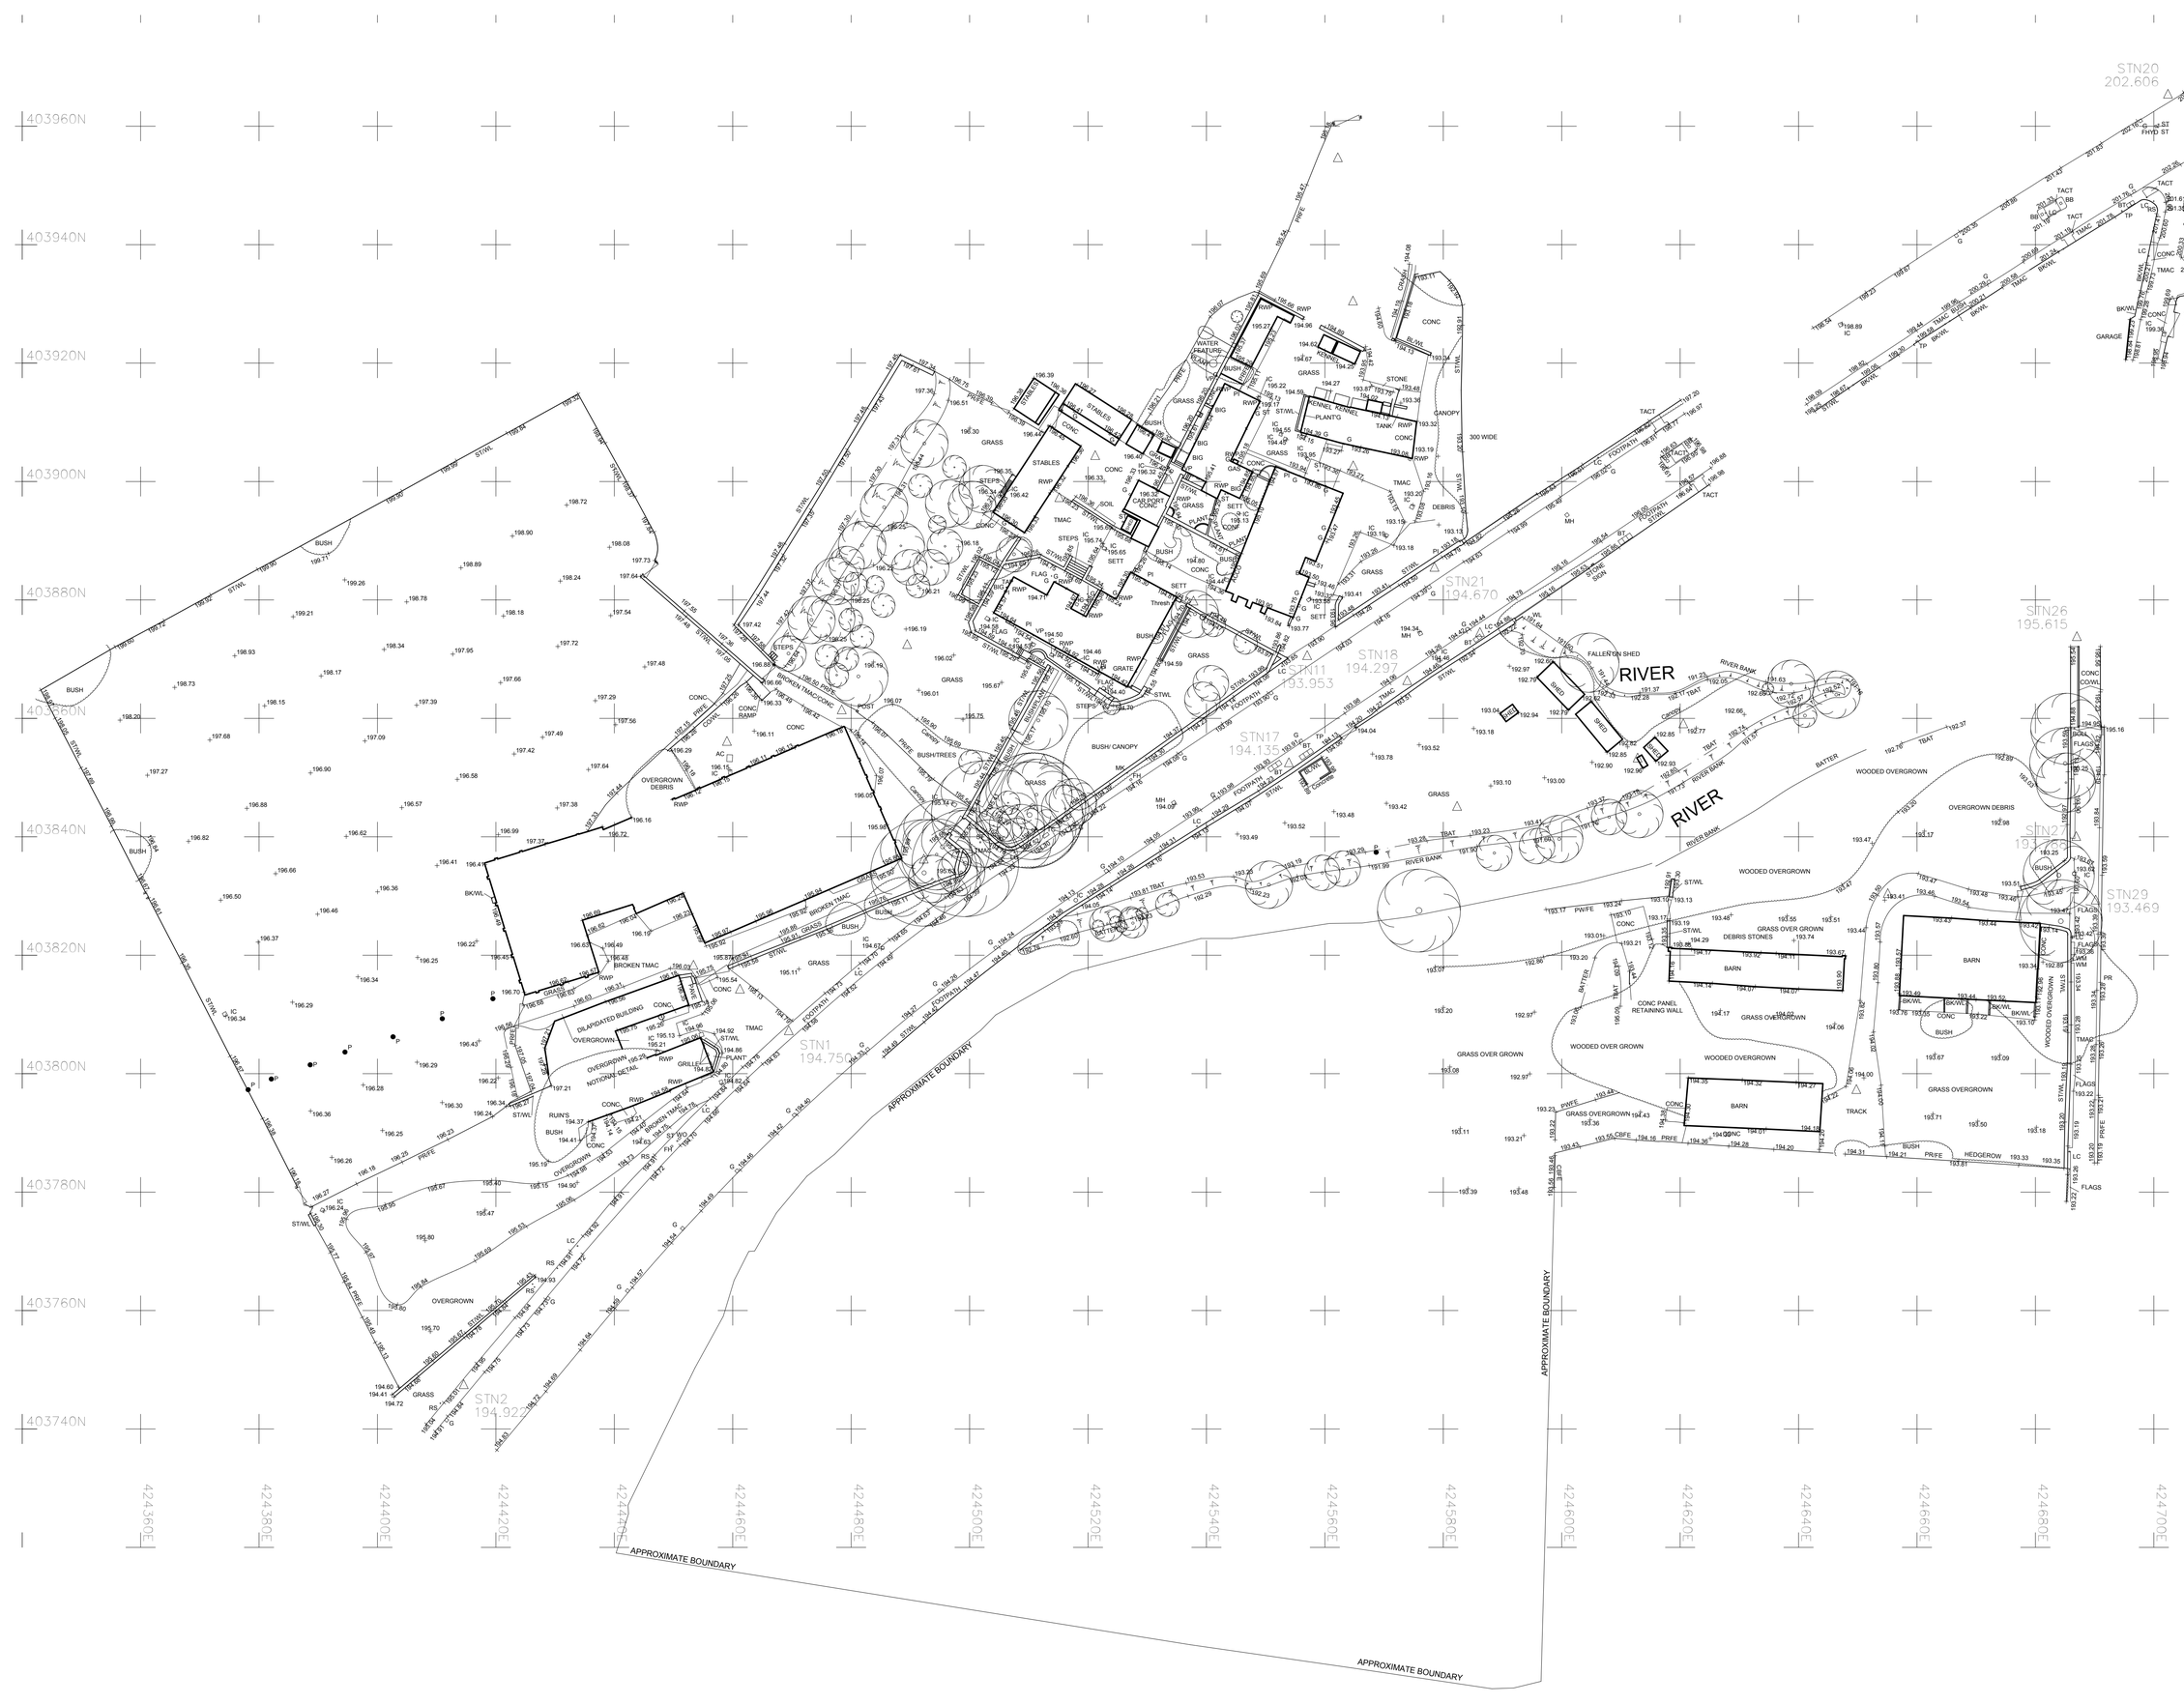

DO NOT SCALE
All dimensions in Millimetres unless specified otherwise and subject to verification on site

PROPOSED RESIDENTIAL DEVELOPMENT
NETHER MILL FARM
PENISTONE
SOUTH YORKSHIRE

PLANNING

TOPOGRAPHICAL SURVEY

CHRIS CARR
ARCHITECTS

Orchard Farm, Goathland,
Whitby, YO22 5JX
Tel: (01947) 896051 Fax: (01947) 896001
email: chris@cca-arch.co.uk

Scale. 1:500 AT A1 Drawn.

Date. 28.06.12 Ref. No. 11.050

DWG. No. 001 Rev.

0 cm | 2 cm | 4 cm | 6 cm

This drawing and the copyright is the Architects property and maybe used or reproduced only by agreement. All Dimensions in Millimetres Unless specified otherwise and subject to verification on site.