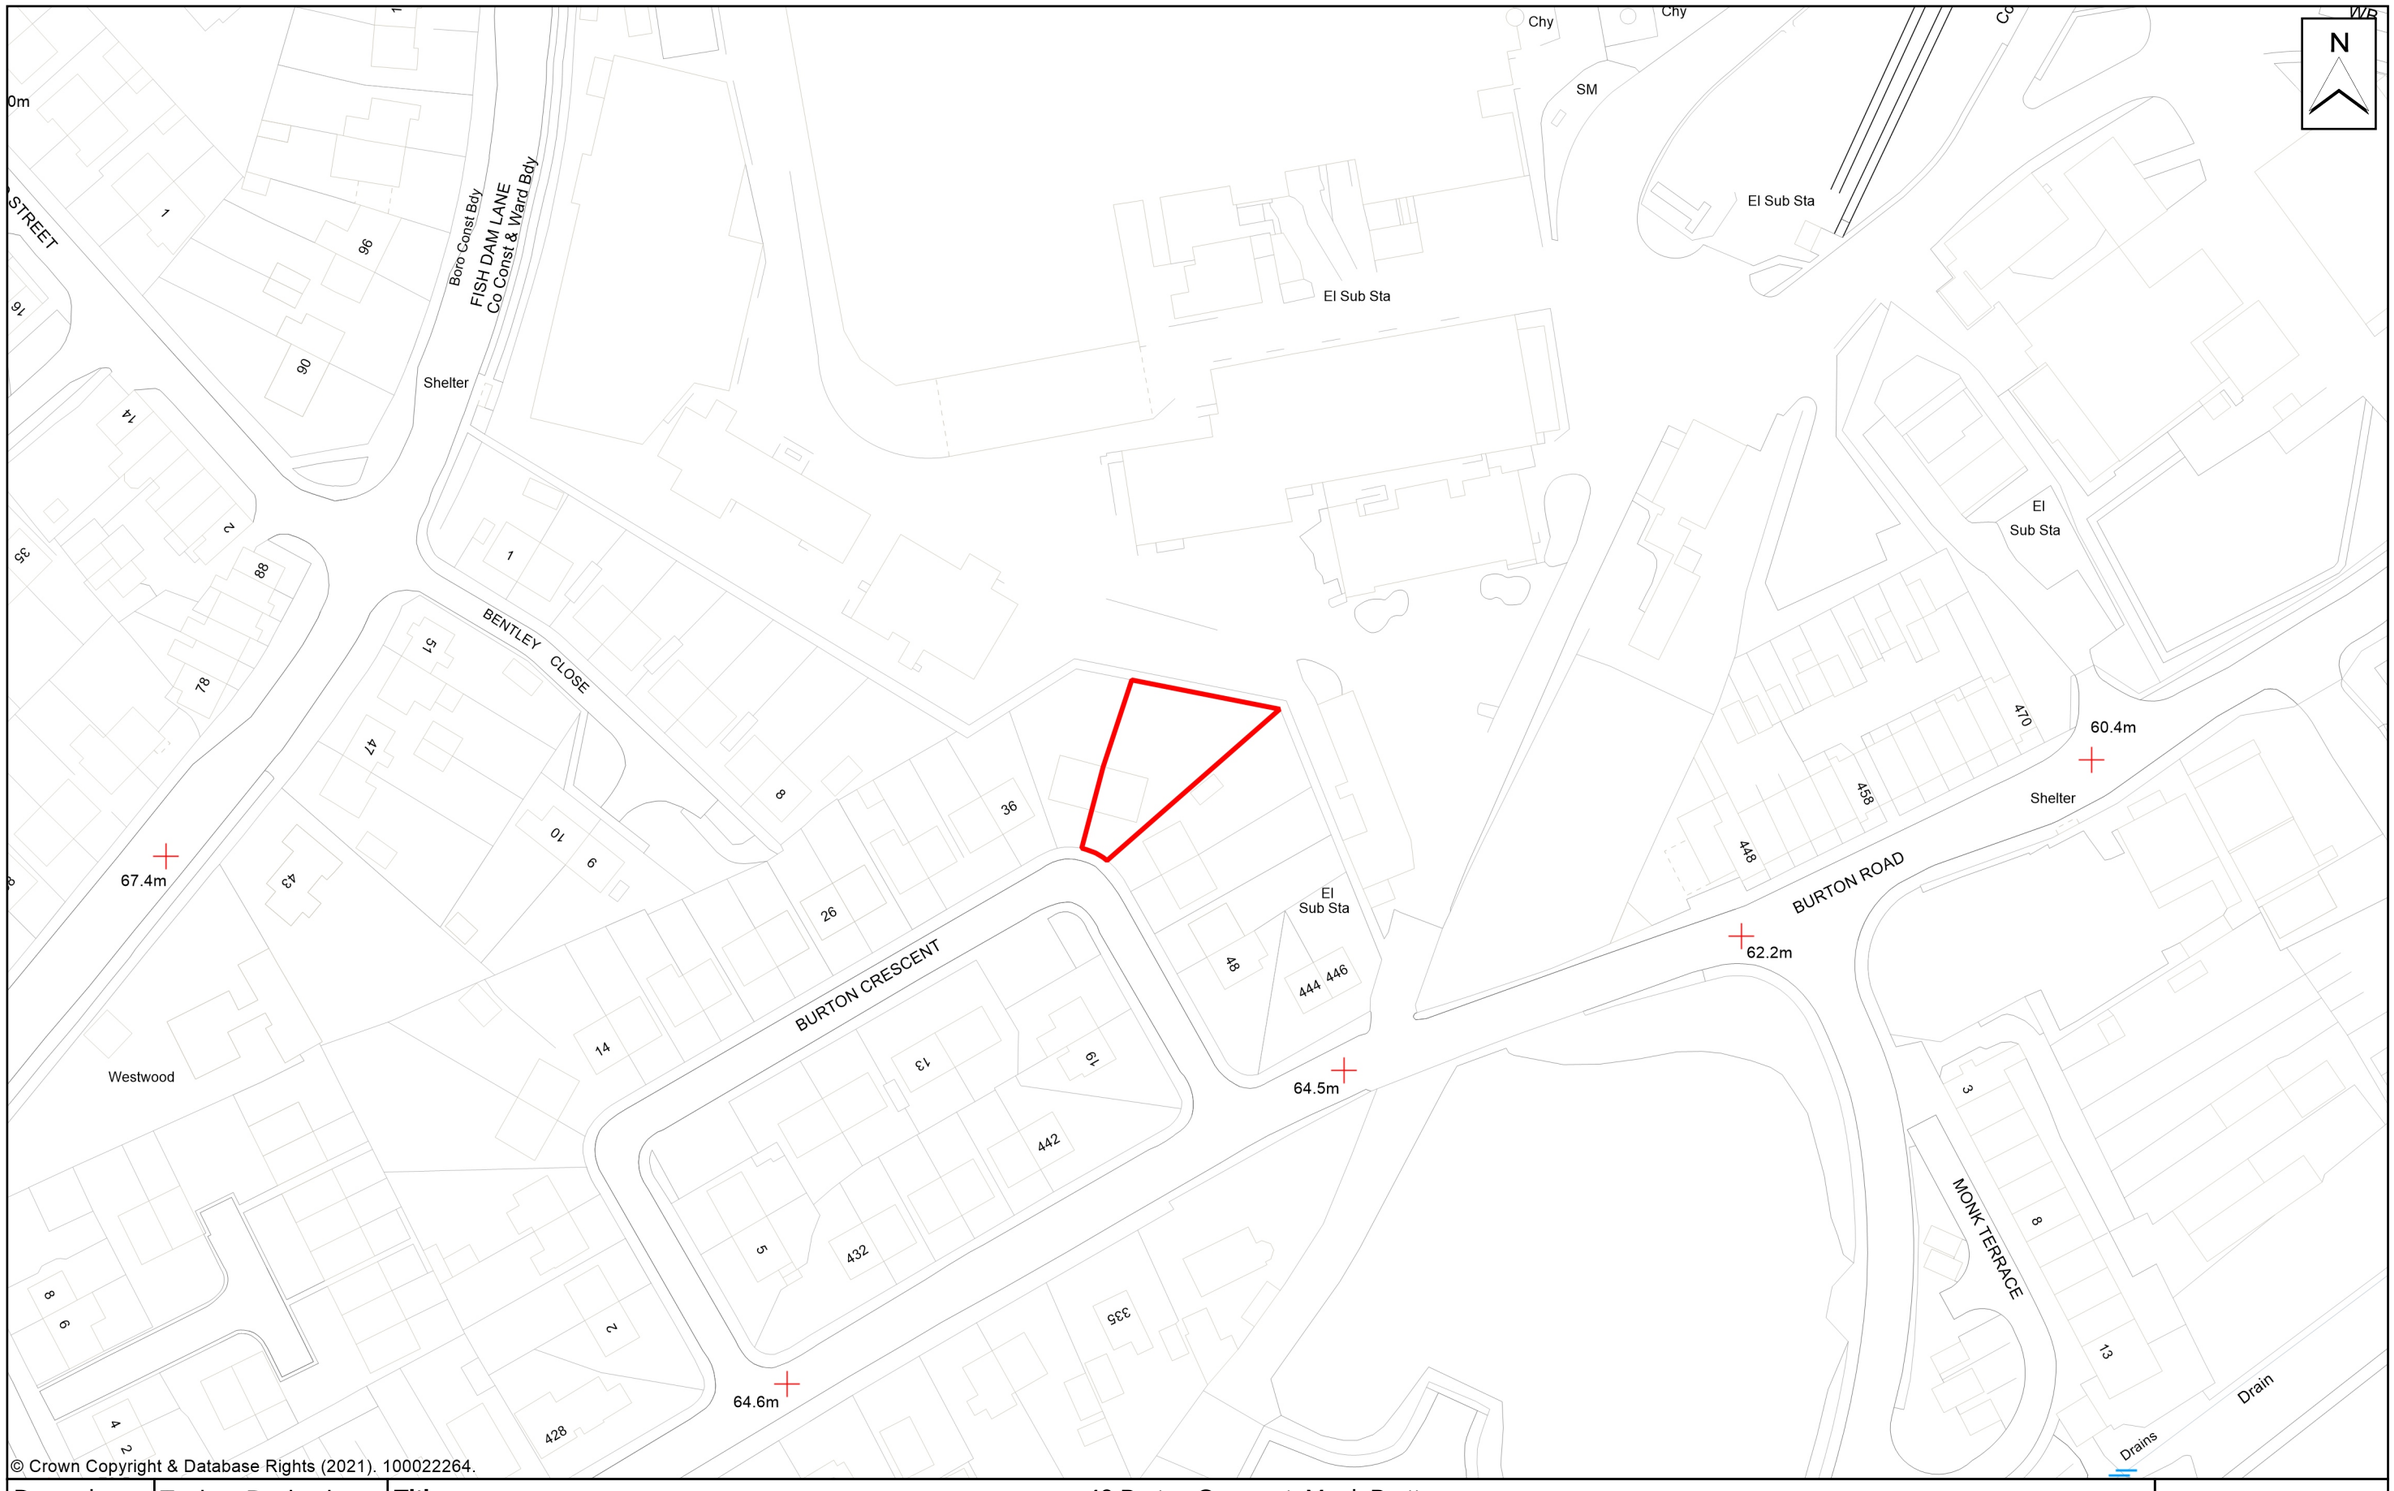


Drawn by:	Taylor , Benjamin (CHARTERED ARCHITECTURAL TECHNOLOGIST)	**Title:**	40 Burton Crescent, Monk Bretton
Date:	04 August 2021		
Drawing No:	010		
Scale:	1:1000		

BARNSLEY
Metropolitan Borough Council