




Existing Rear Elevation Scale - 1:50

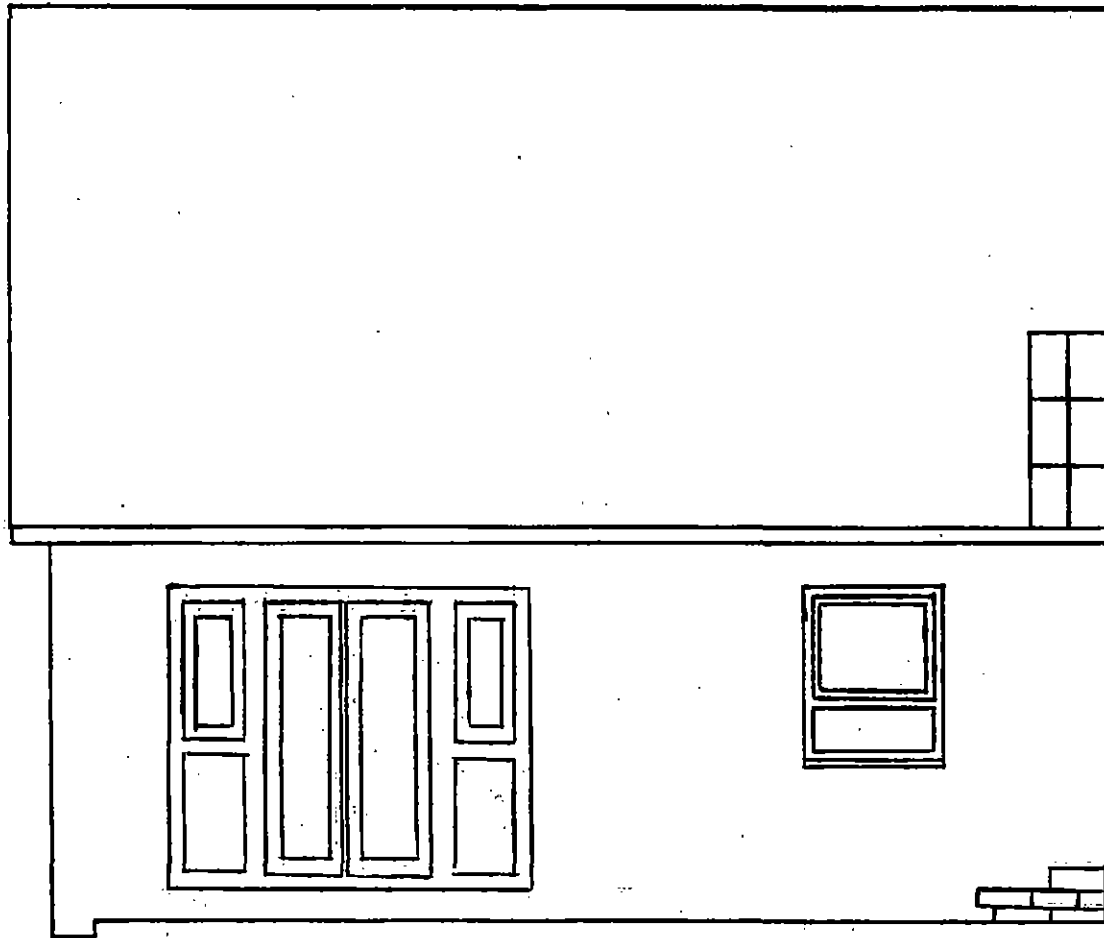

Proposed Rear Elevation Scale - 1:50

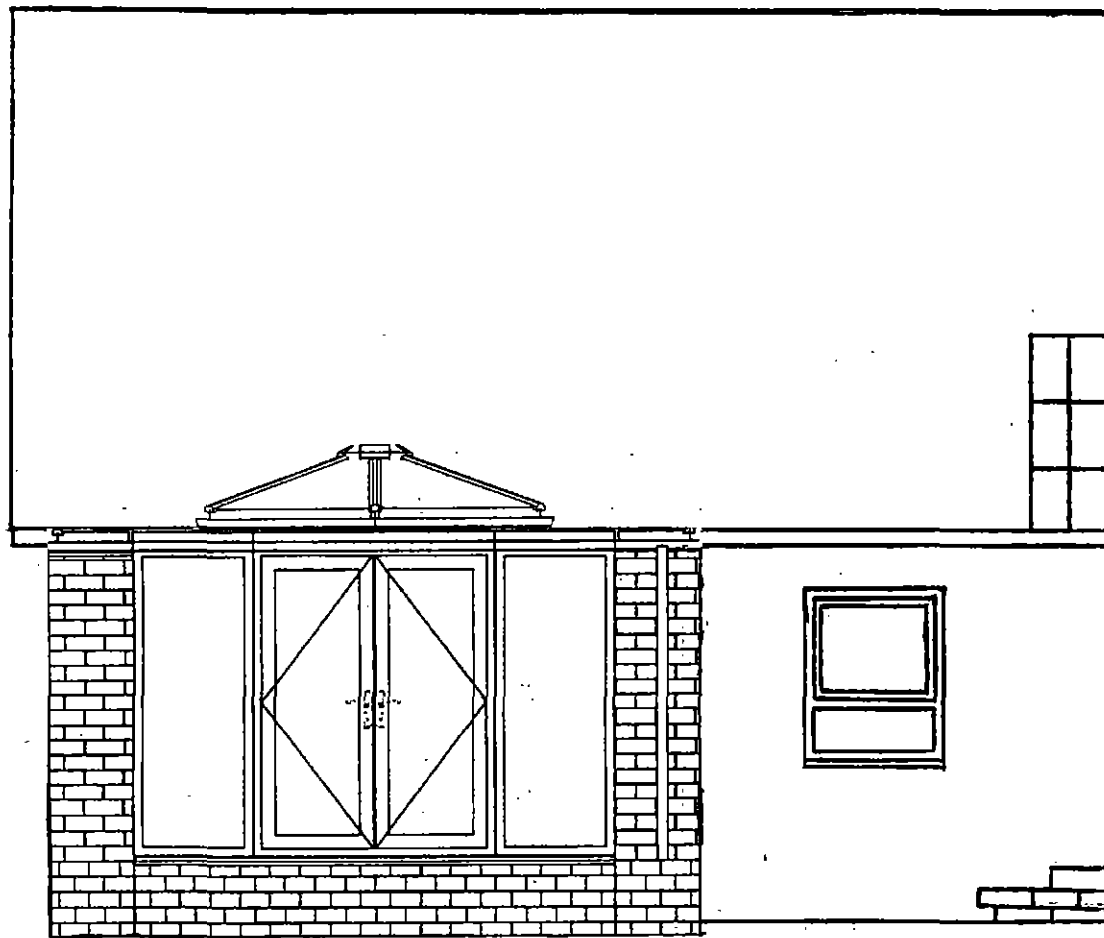

Existing Right Side Elevation Scale: 1:50

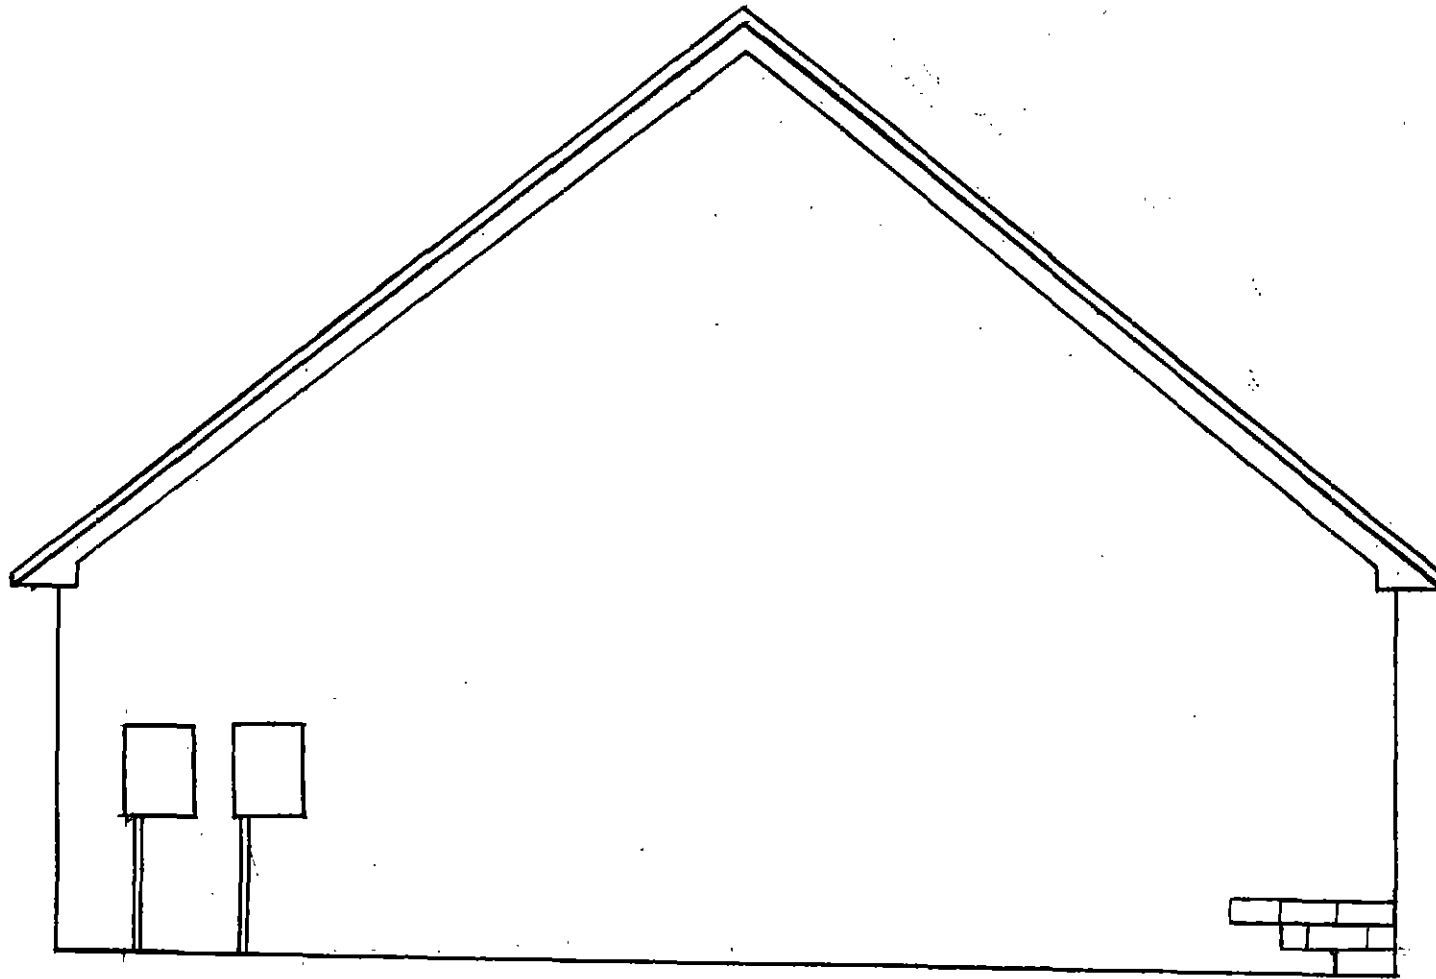

Proposed Right Side Elevation Scale: 1:50

