




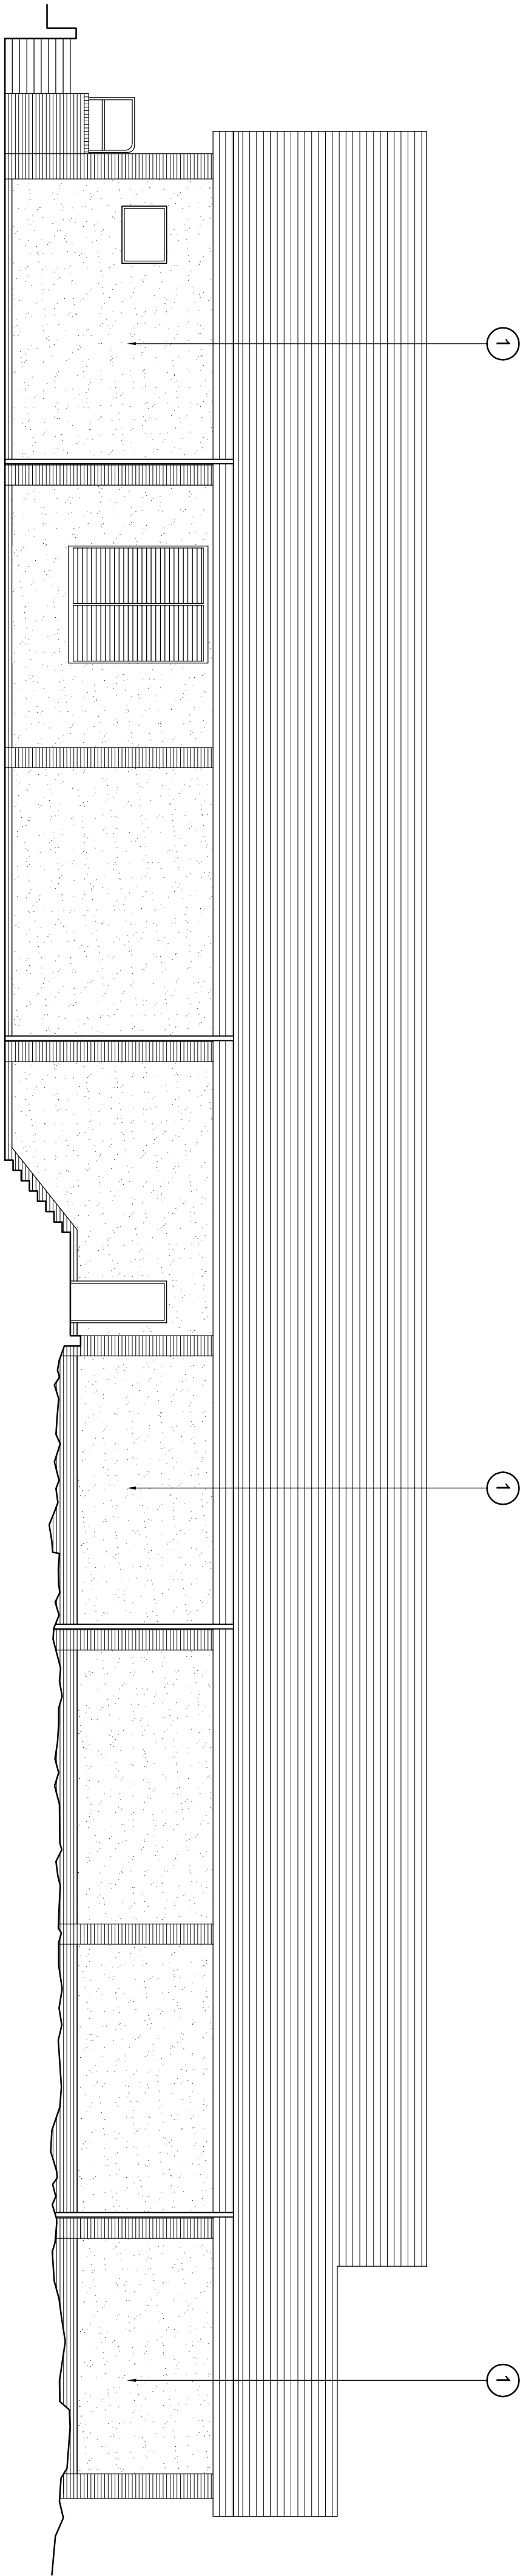


NORTH EAST ELEVATION

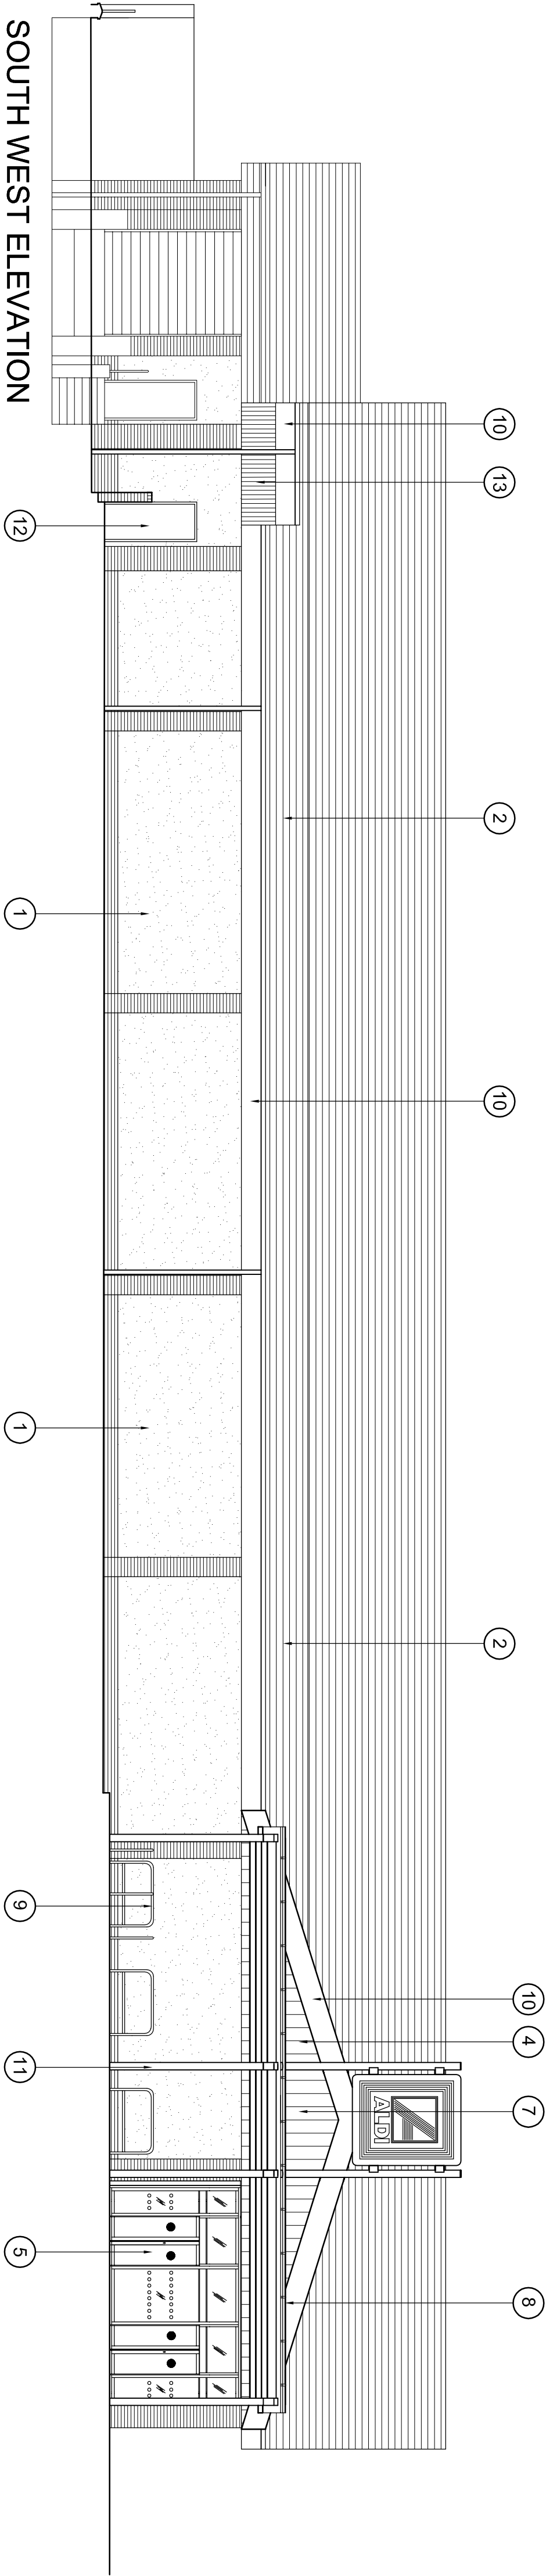

SOUTH WEST ELEVATION

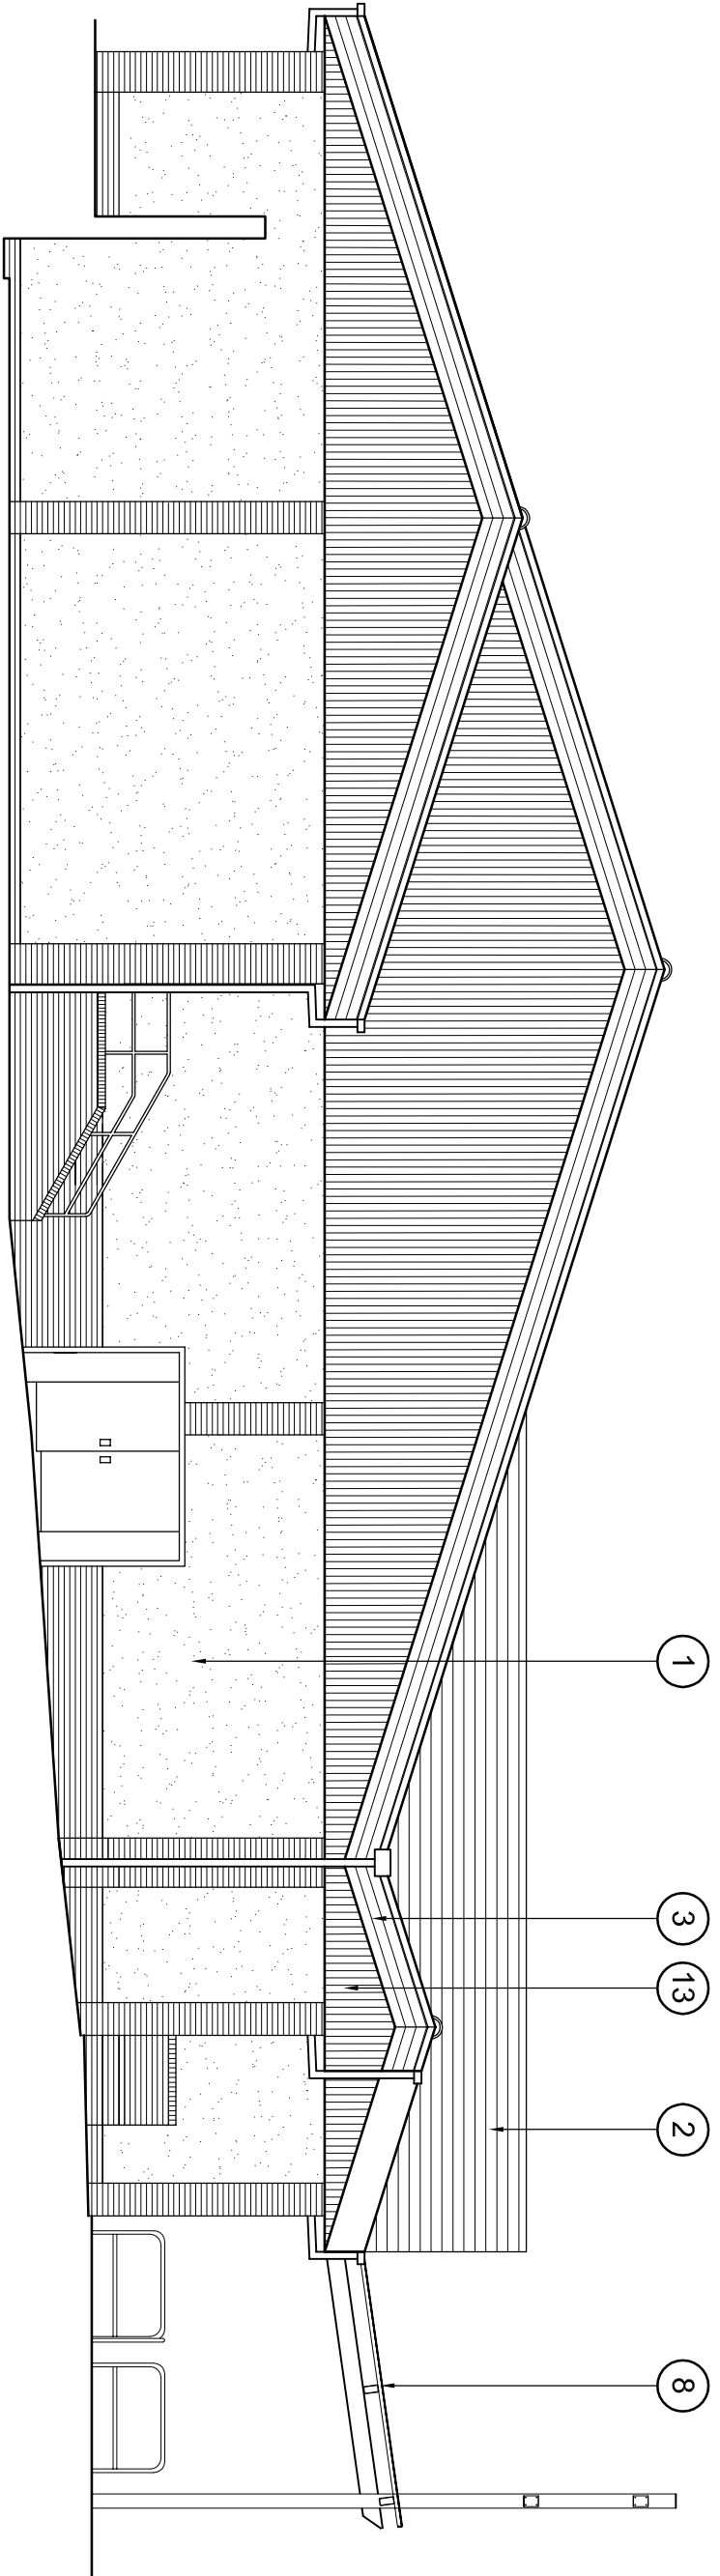

NORTH WEST ELEVATION

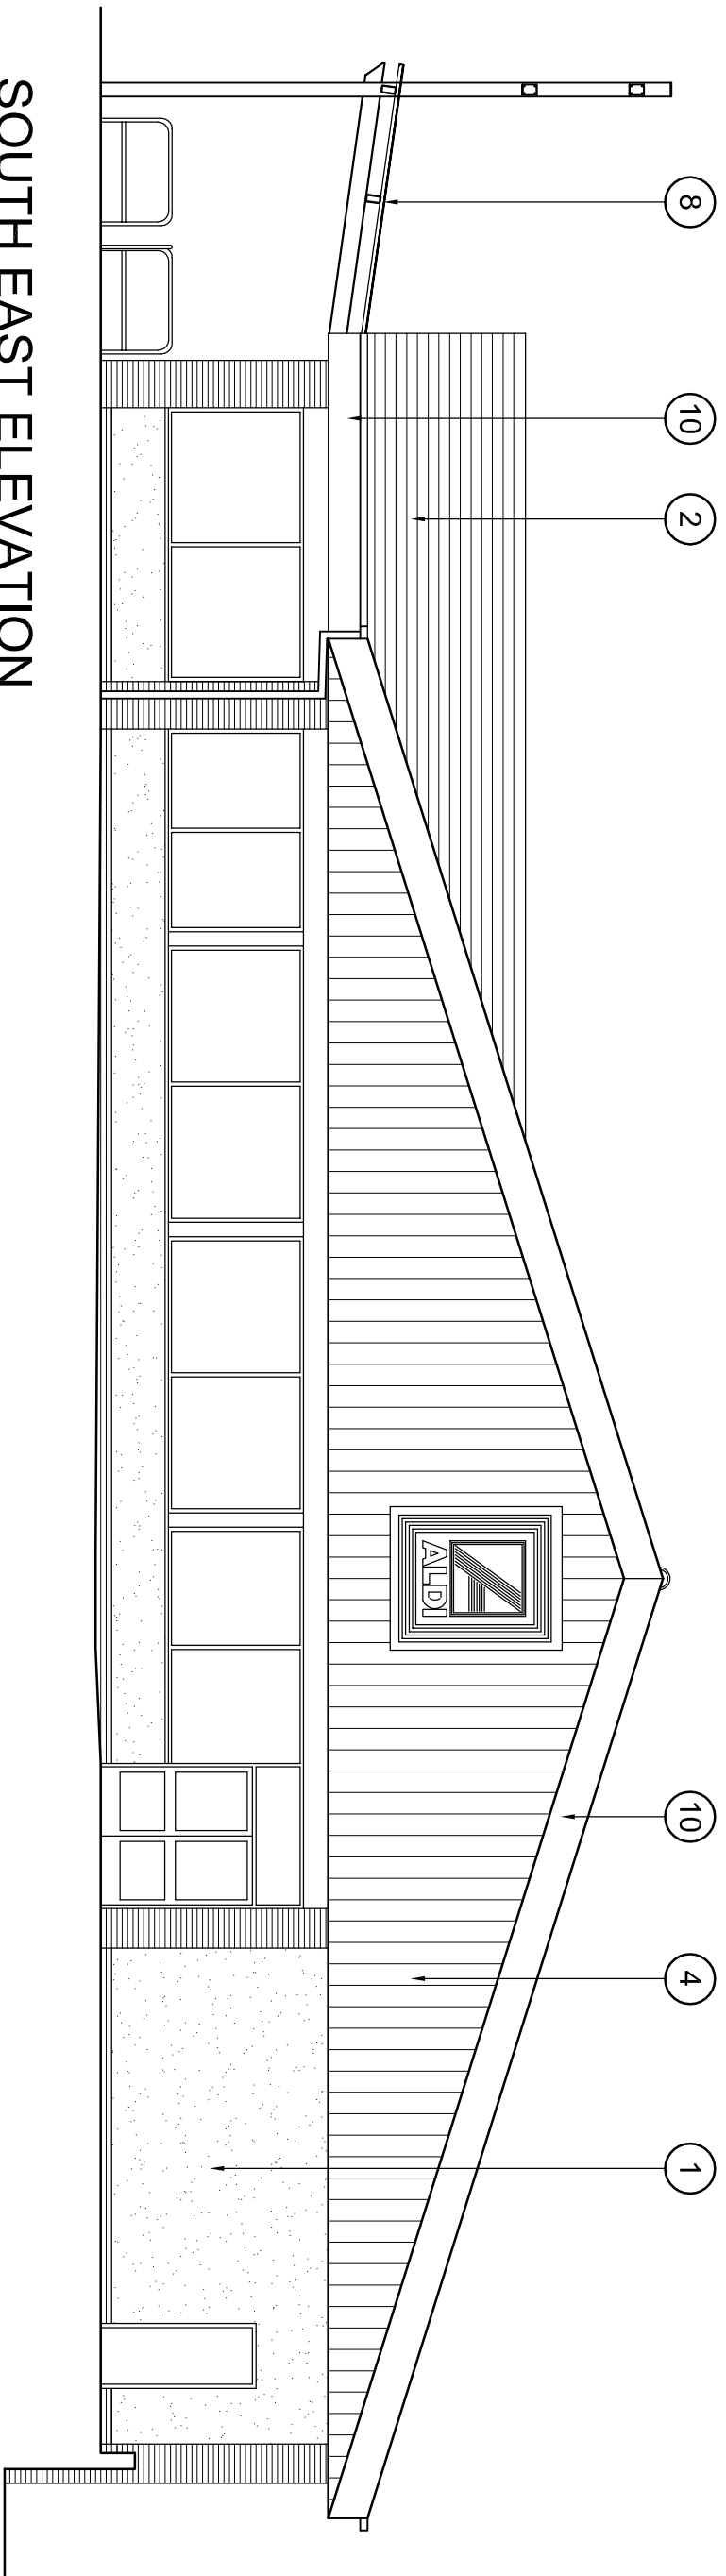

SOUTH EAST ELEVATION

EXTERNAL FINISHES

- Walls - Weber & Brun Cemrend Cementitious Self Finish Render, Colour: White
Piers - Hanson Nort Brown DM/ire to match existing
Brickwork features to match existing
- Roof - Redland Regent roof tiles - colour to match existing
- Timber soffit, bargeboards & fascia painted, RAL 7046
- Profiled metal cladding to gable, Harplan 300, colour RAL 9006
- Aluminium sliding doors, screens & windows, polyester powder coated RAL 9006.
- Steel security shutters, polyester powder coated, RAL 9006
- New illuminated sign
- Canilevered glass & steel canopy
- Trolley park rails and handrails - tubular stainless steel
- Aluminium fascias and soffits polyester powder coated, RAL 7046
- Tubular steel sign gantry - colour silver
- New steel emergency doors re-used
- New timber cladding painted to match existing