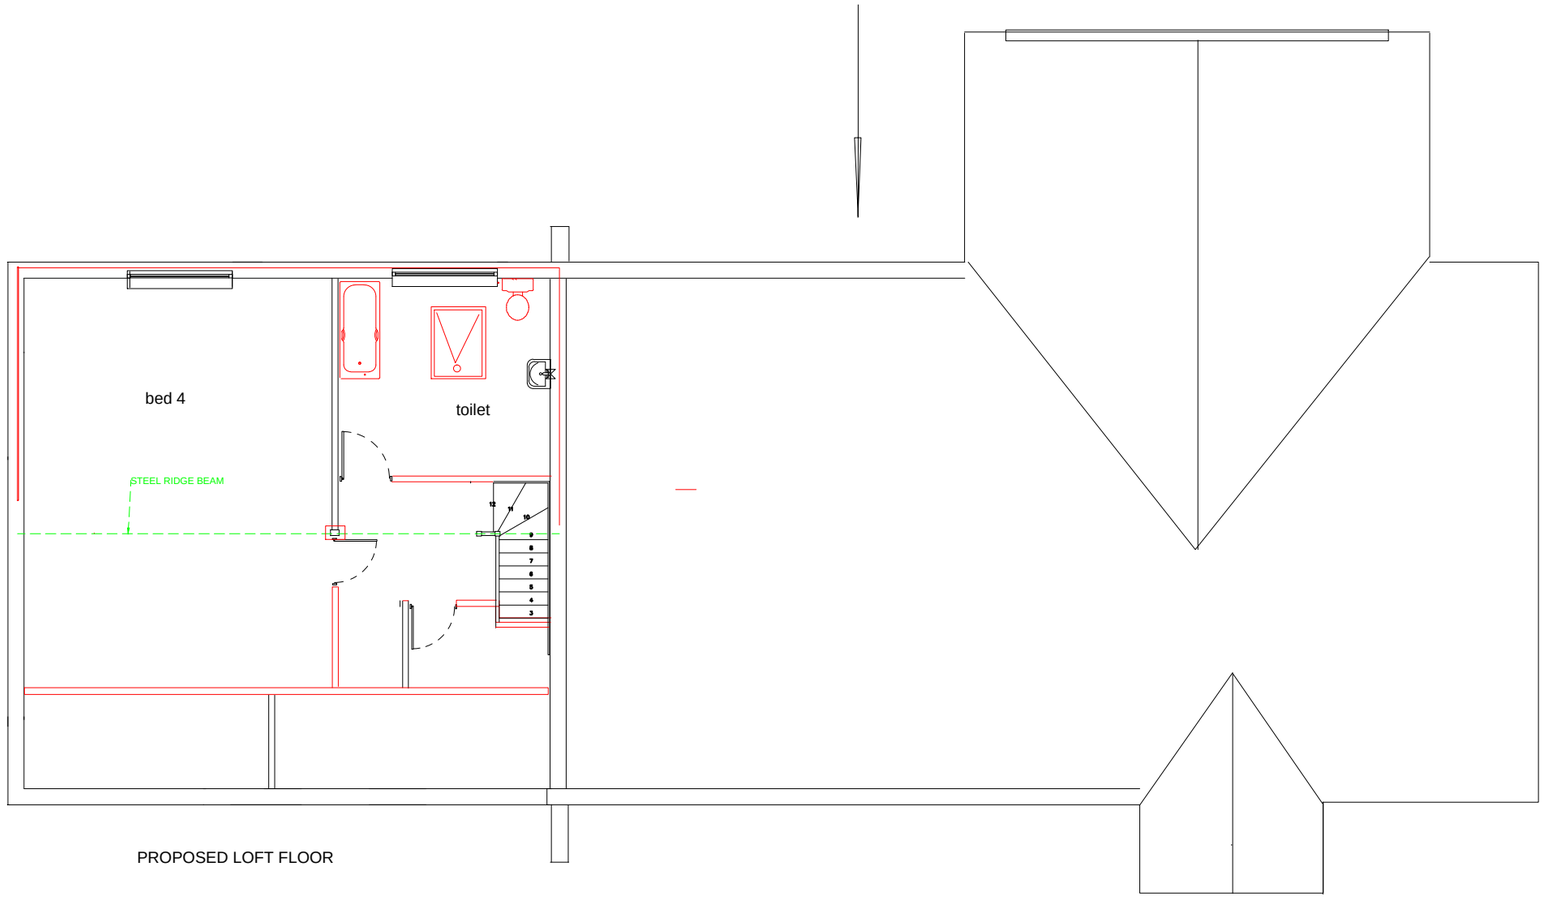


PROPOSED

PART 2 STOREY LIFT WITH DORMER ROOF OFF EXISTING
BUNGALOW FOR RESIDENTIAL USE AT APPLICANT ADDRESS.

APPLICANT:-

MRS ANGELA HUTCHINSON, ALDAM MILL FARM, WOMBWELL ,
BARSLEY. S73 8EG

PROPOSED LOFT FLOOR PLAN

1:100

PLAN OCT 2022