


LOCATION PLAN 1:1250 PLANNING REFERENCE PP 1186217

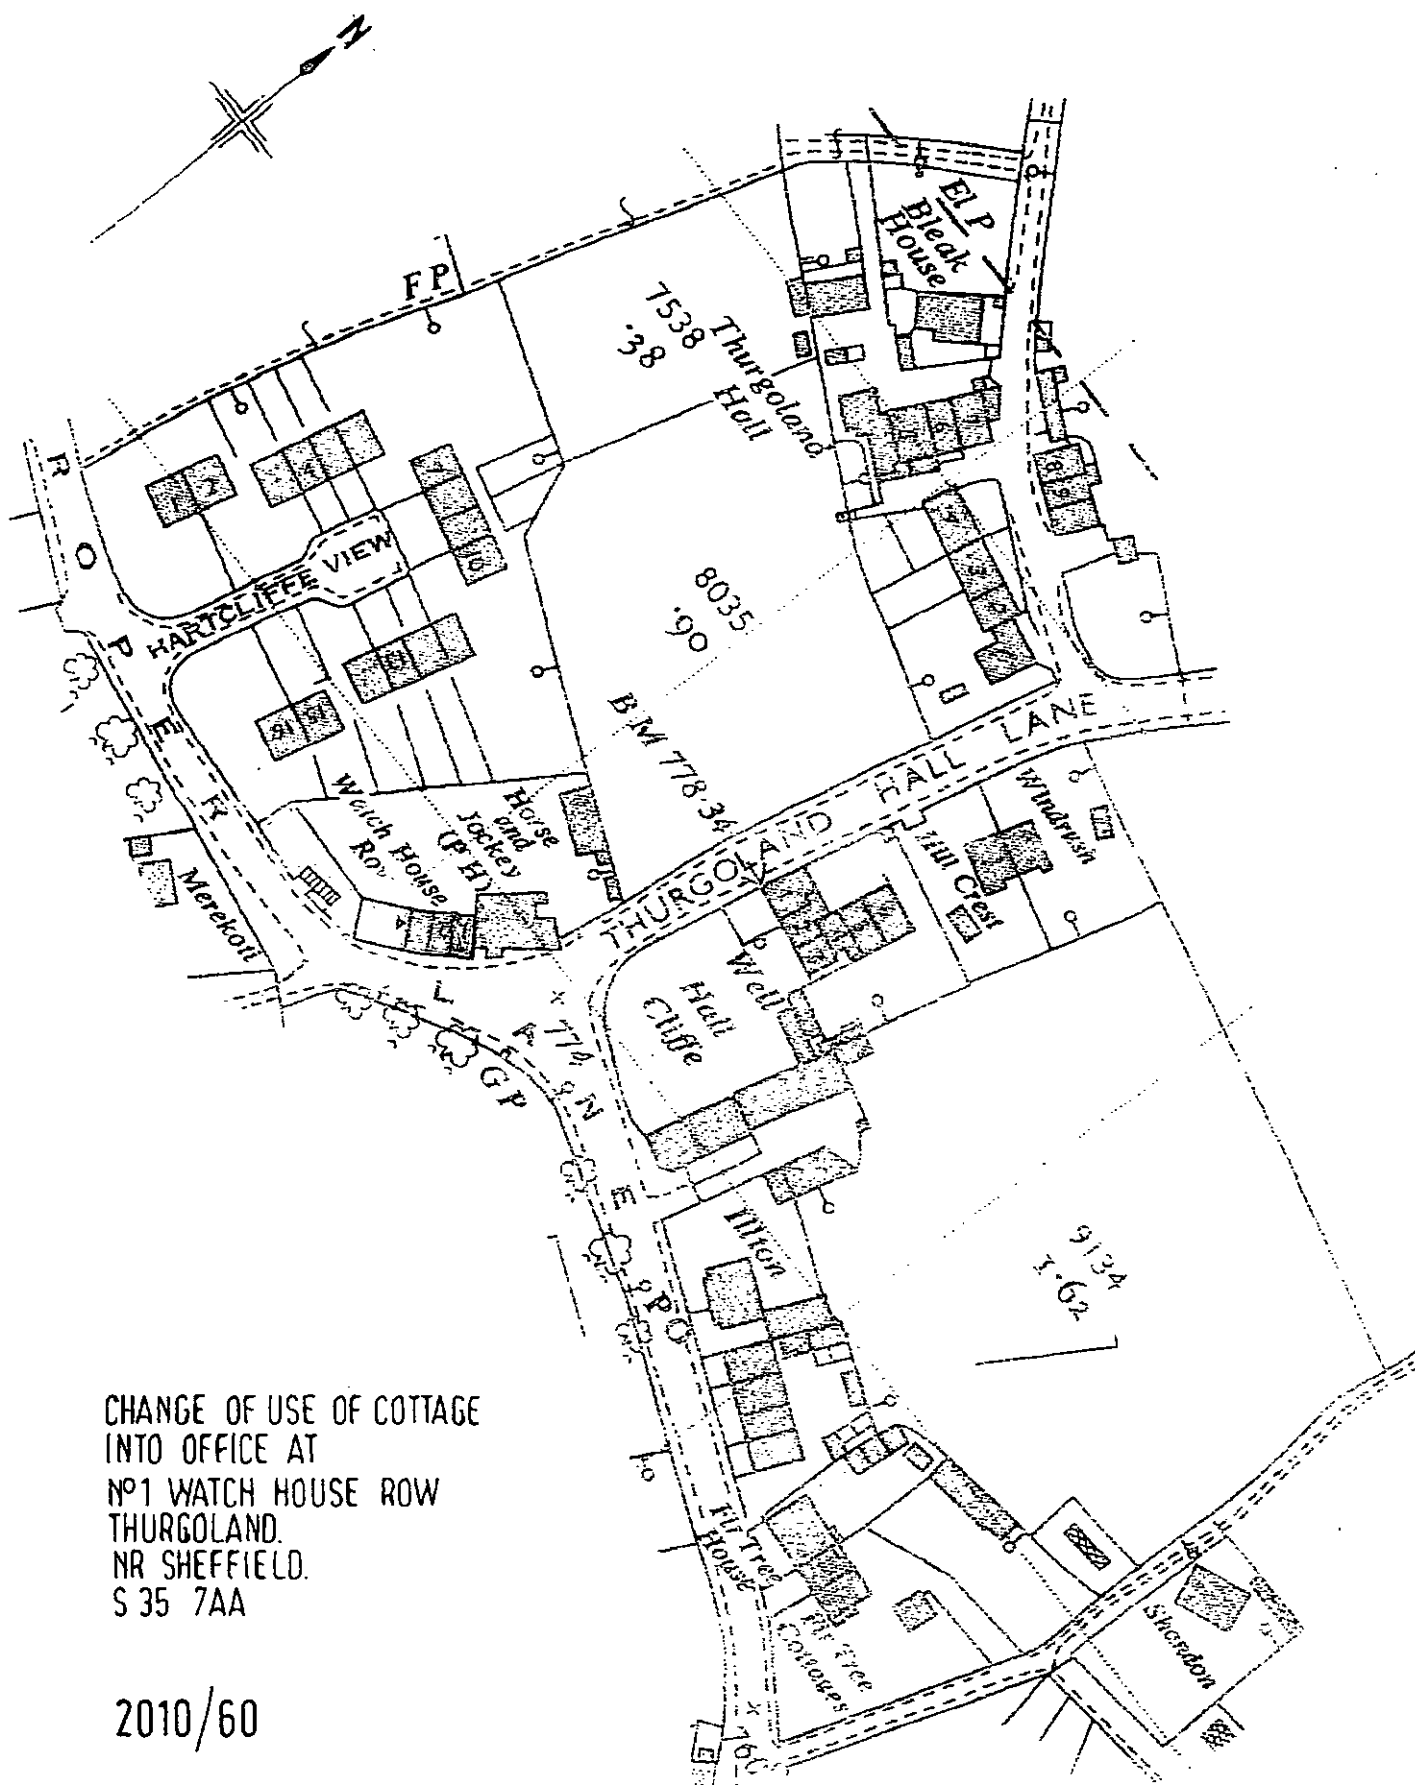

CHANGE OF USE OF COTTAGE
INTO OFFICE AT
NO 1 WATCH HOUSE ROW
THURGOLAND.
NR SHEFFIELD.
S 35 7AA

2010/60