


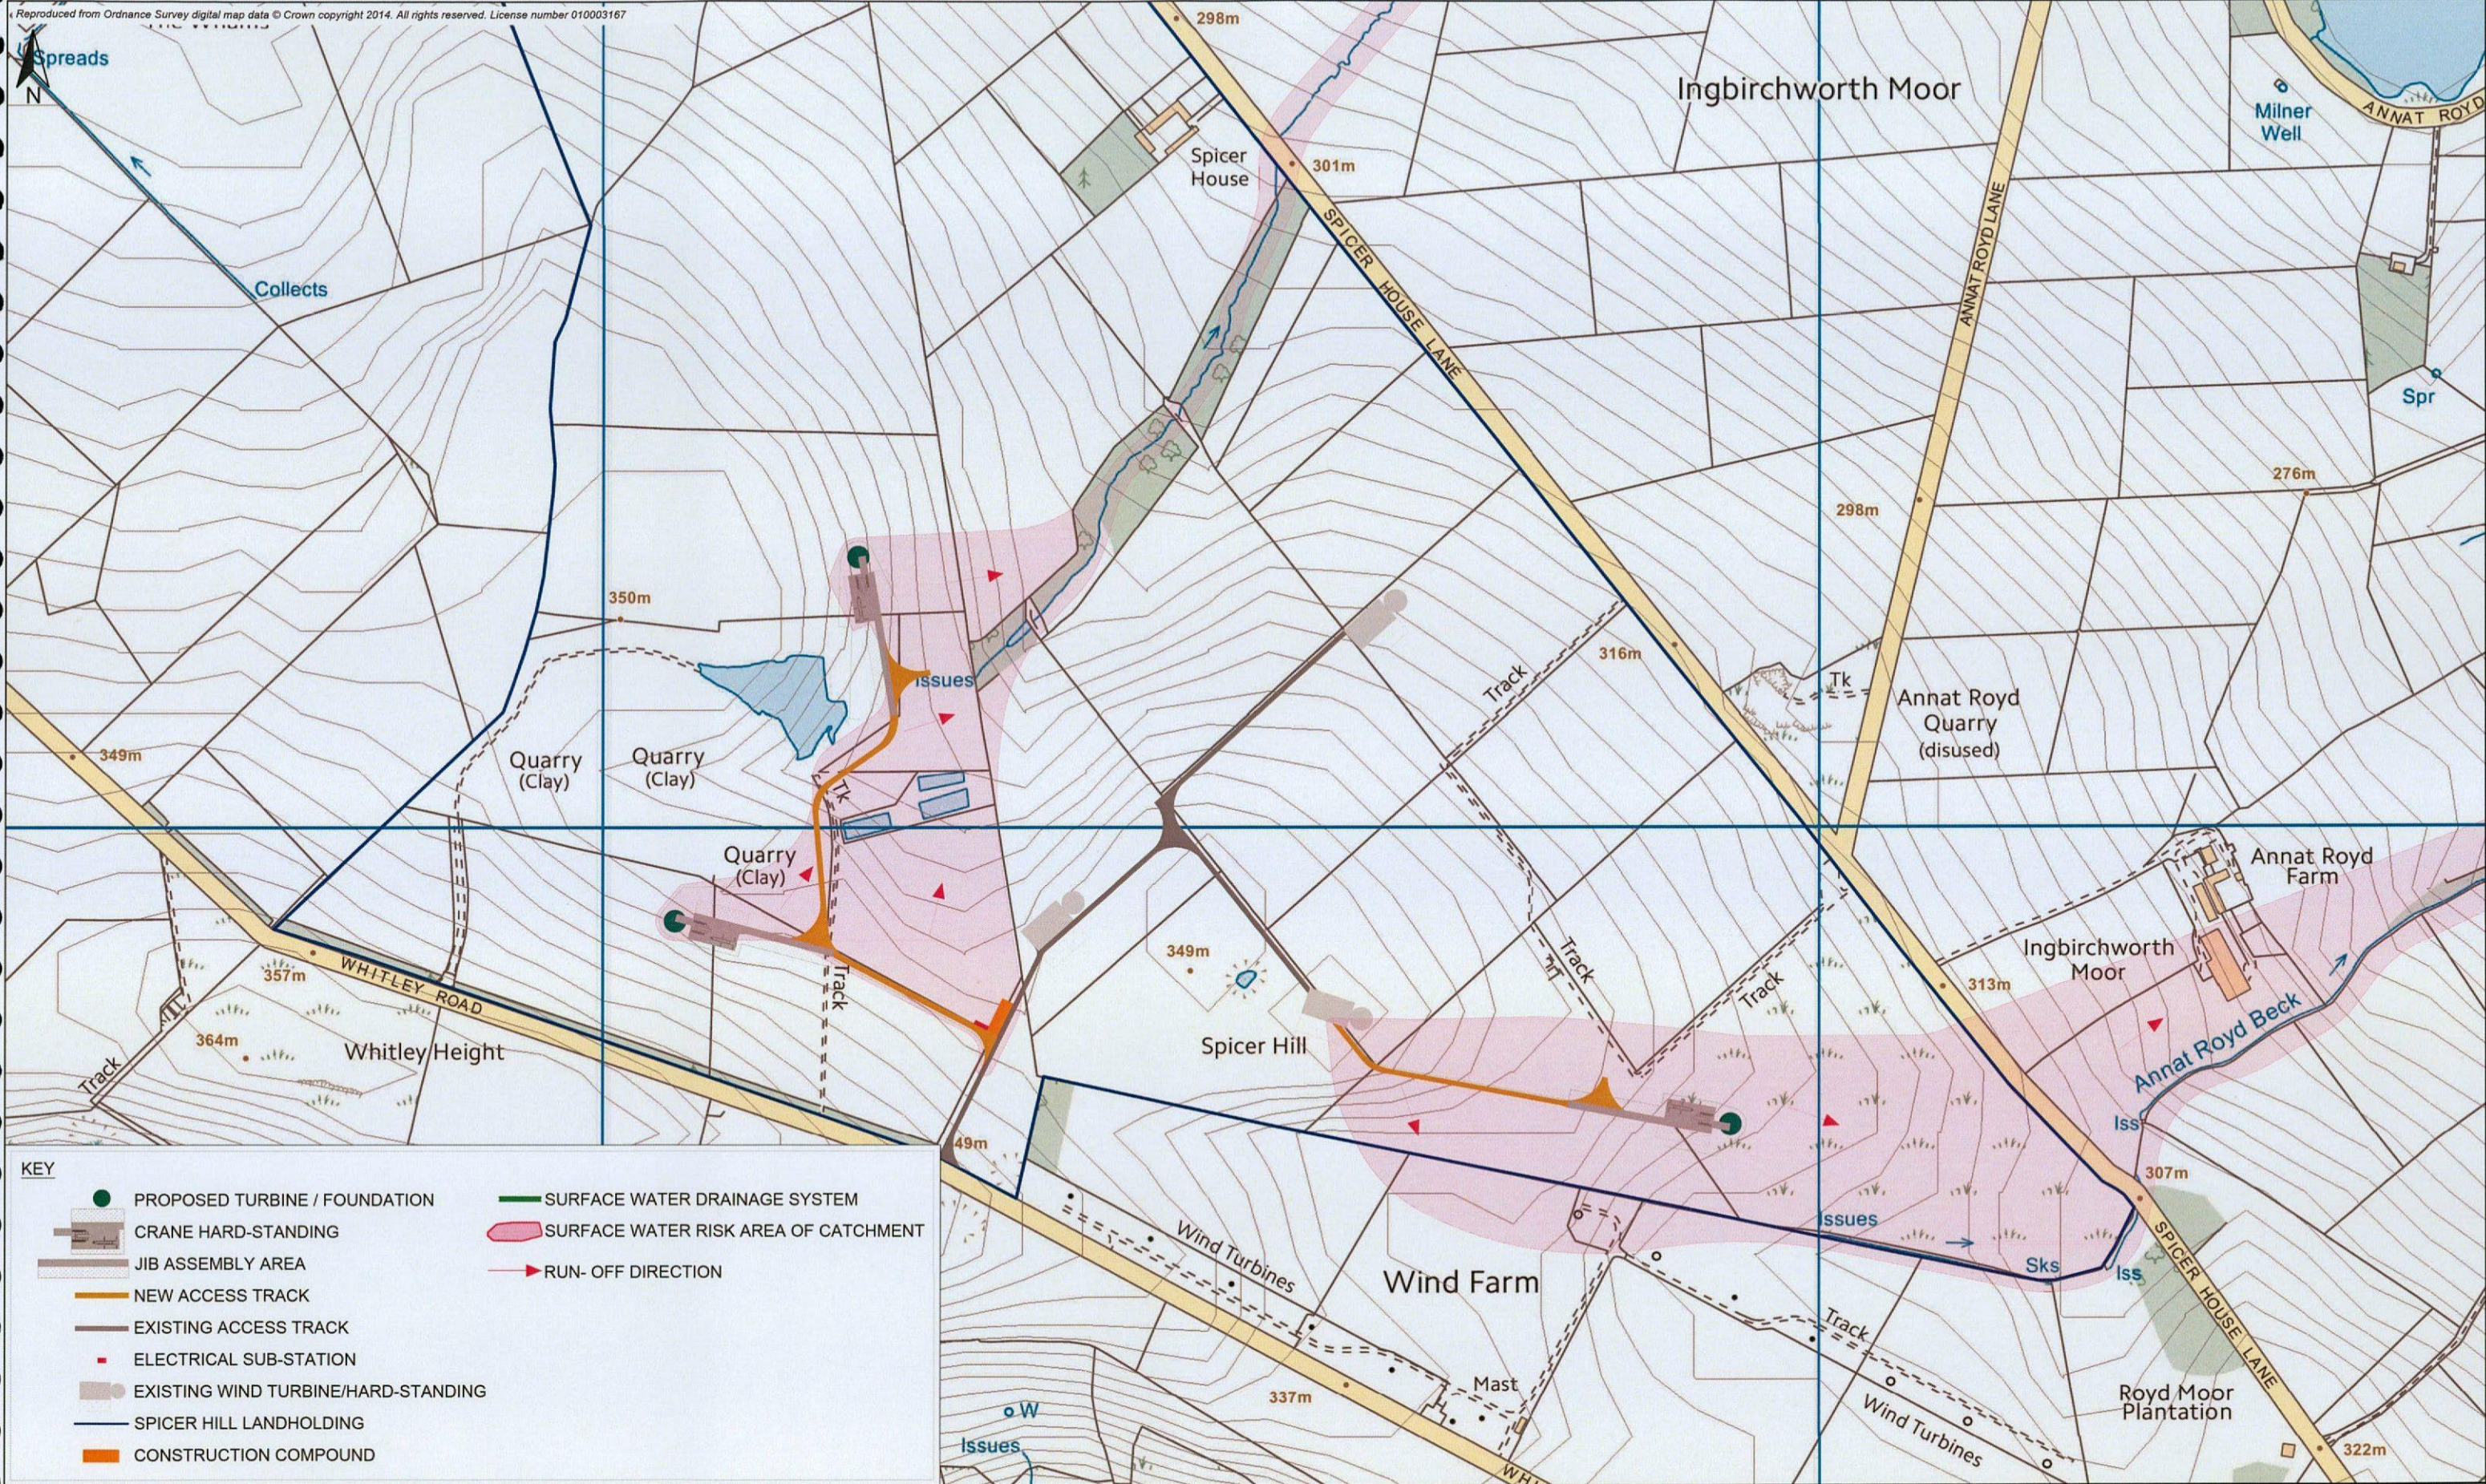

Project Title:	Spicer Hill Extension
Drawing Title:	Inset Plan

Date drawn: 06.10.14	Rev.	Date	Description	Chk'd
Stage: Planning				
Drawn by: BC				
Checked by: MF				
Approved by: GM				

Client:	
J.G. Pears Ltd	
Job No. C1490-395	Drng No. Figure 10.2

GREEN CAT RENEWABLES LTD

Midlothian Innovation Centre,
Pentlandfield, Edinburgh,
EH25 9RE.

Tel:0131 440 9053

www.greencatrenewables.co.uk