



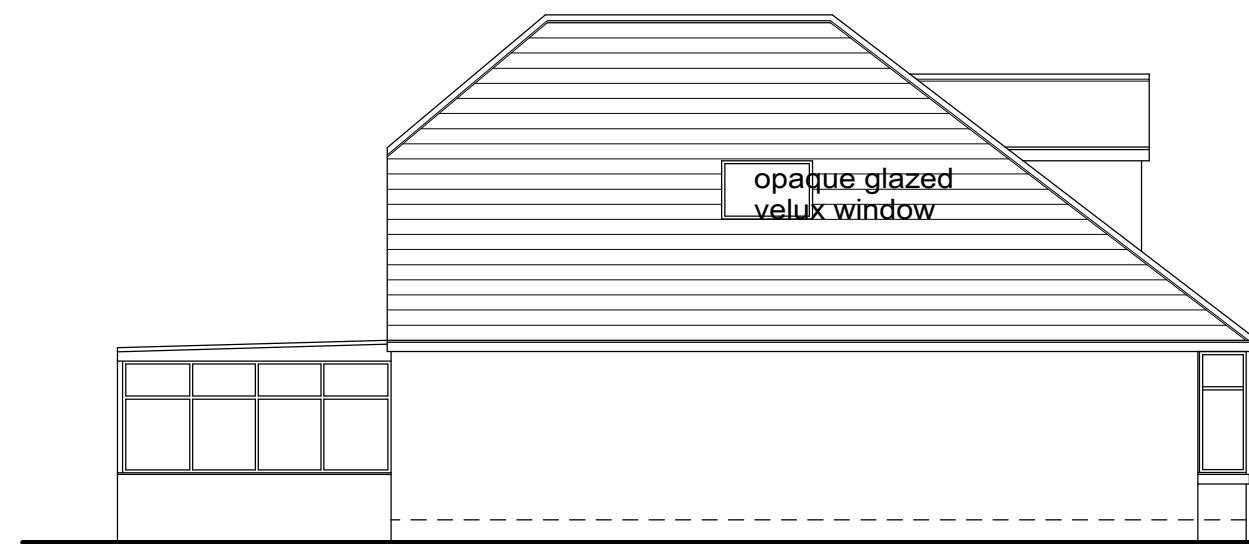


PROPOSED SIDE ELEVATION




PROPOSED REAR ELEVATION

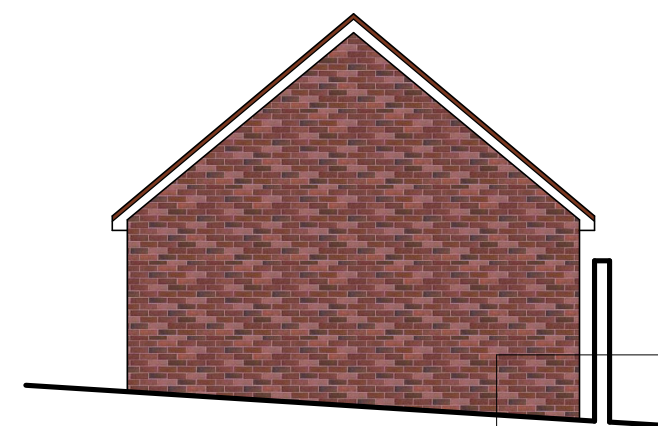

GARAGE SIDE ELEVATION

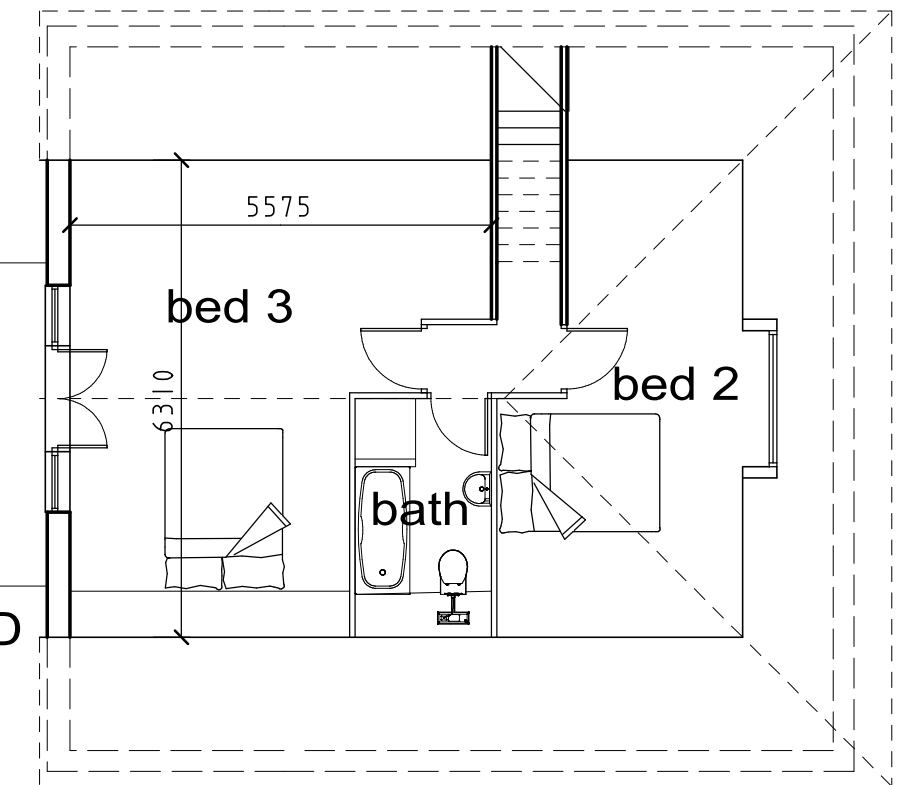


PROPOSED  
FIRST  
FLOOR  
PLAN

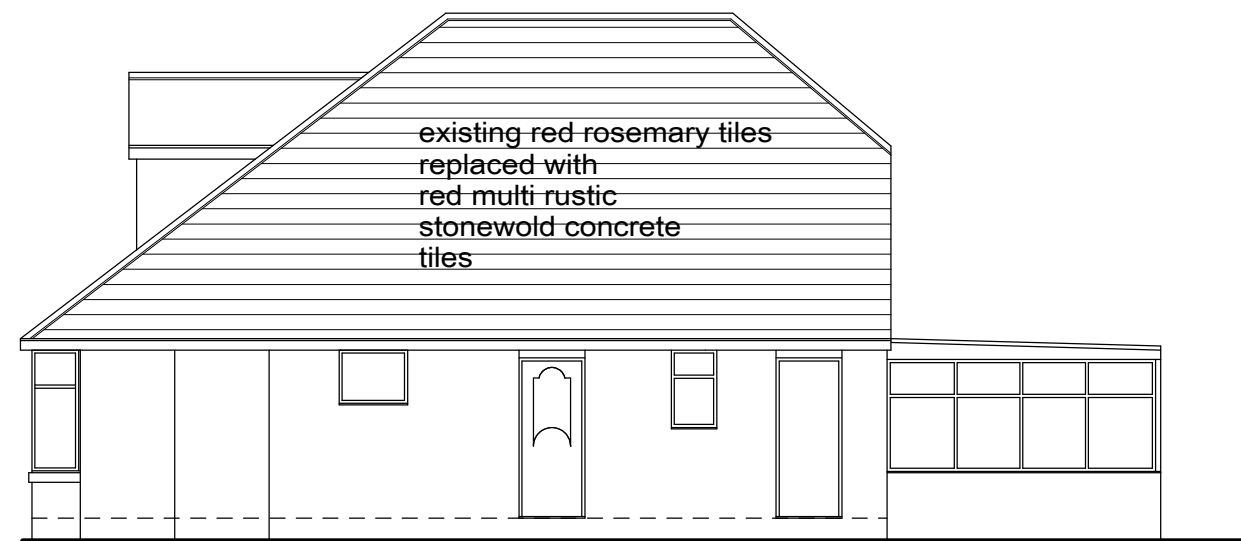


PROPOSED SIDE ELEVATION



PROPOSED FRONT ELEVATION

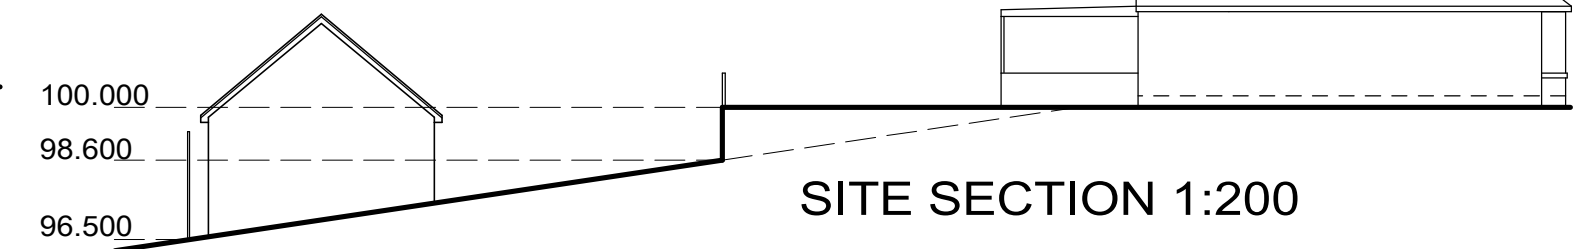


SITE SECTION 1:200

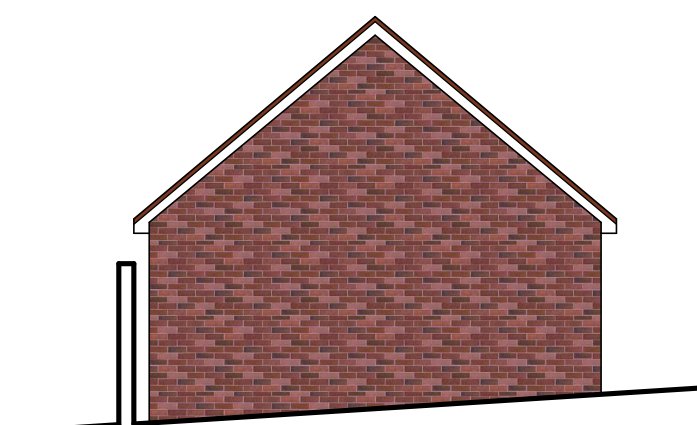


GARAGE SIDE ELEVATION



GARAGE FRONT ELEVATION

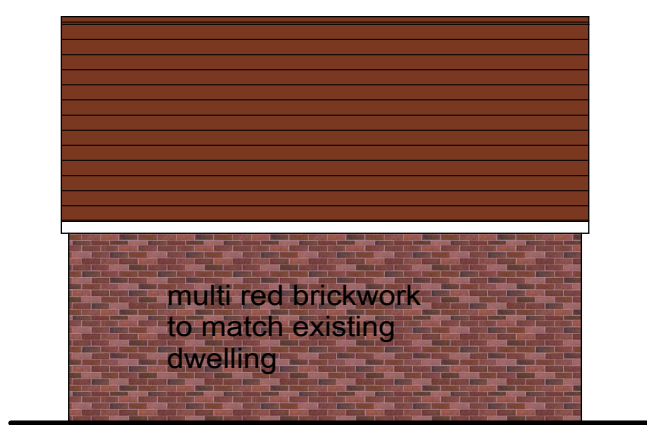


GARAGE REAR ELEVATION

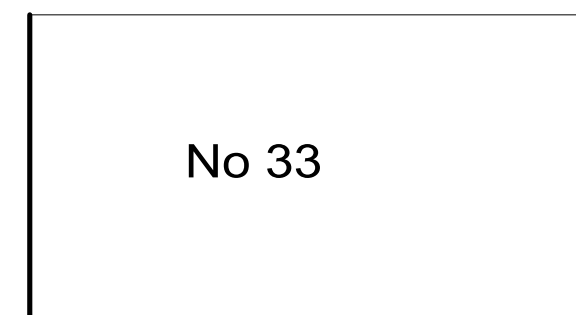


No 33

drive

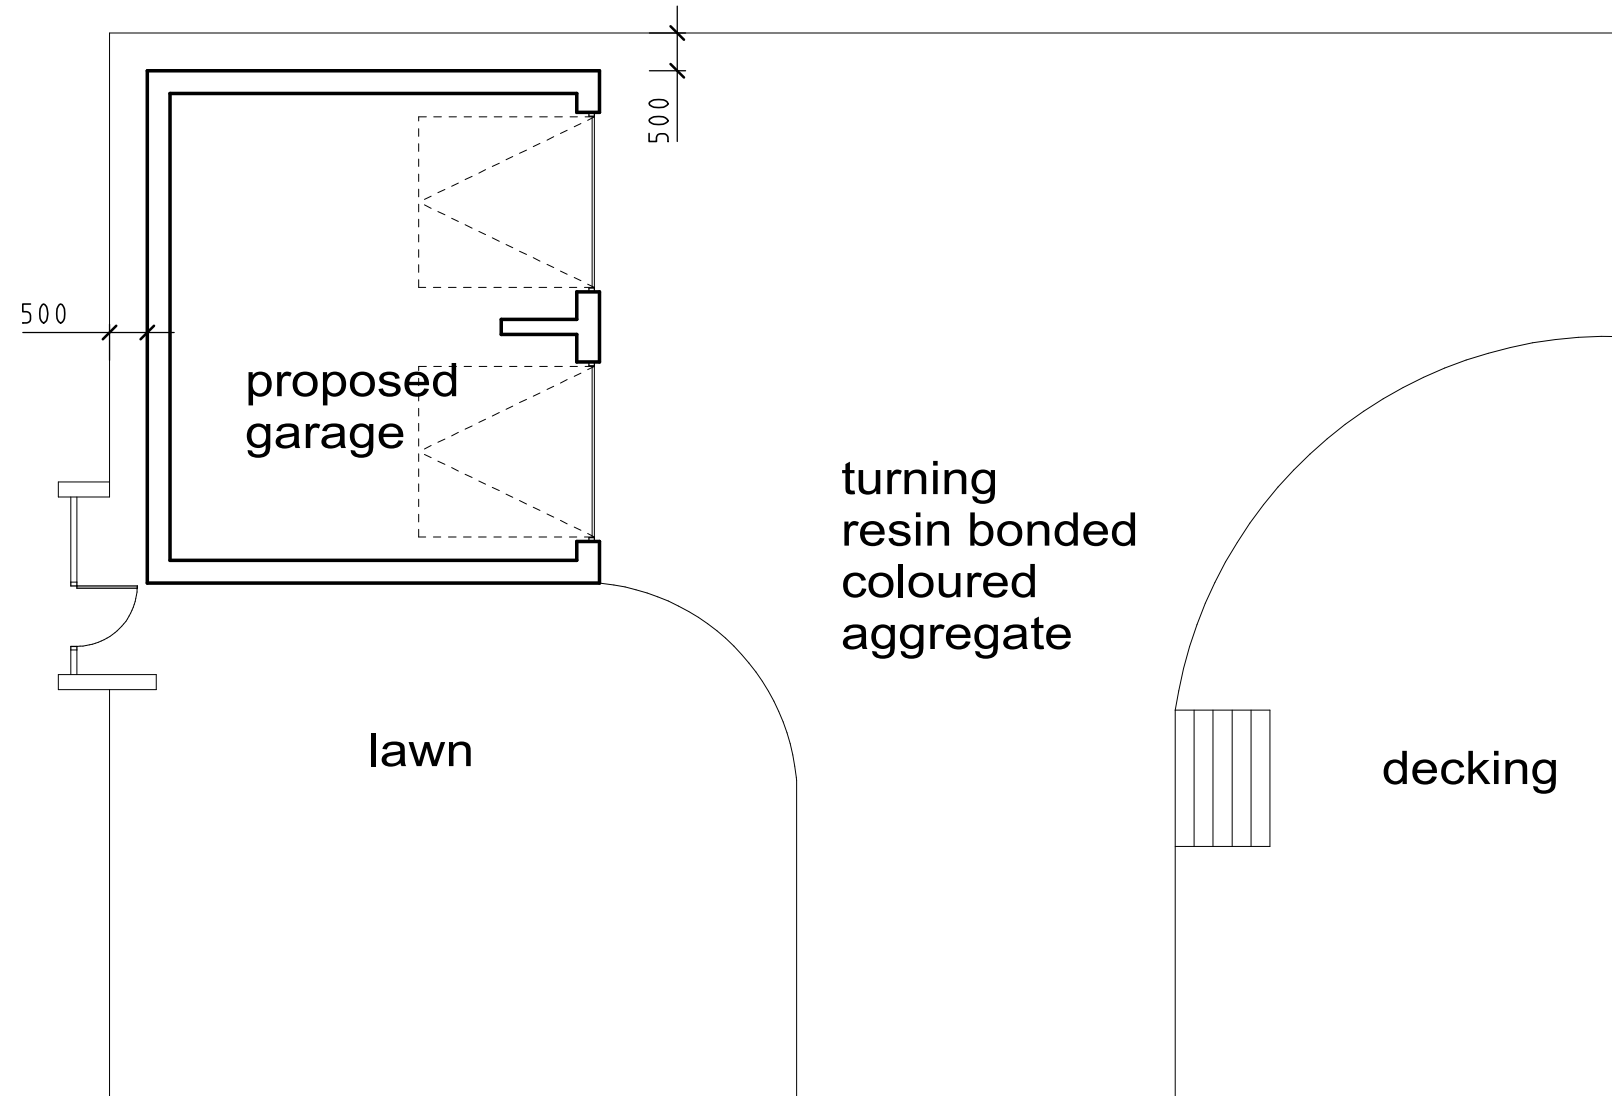

PROPOSED GROUND FLOOR PLAN

REV A - AMENDED TO PLANNING REQS - 13/4/11
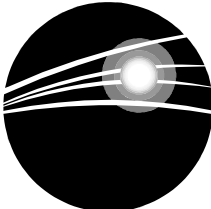
|   |                                                                                                  |      |        |
|---|--------------------------------------------------------------------------------------------------|------|--------|
| CLIENT   | MR & MRS WOODWARD                                                                                |      |        |
| TITLE   | PROPOSED GARAGE<br>AND DORMER ROOF EXTENSION<br><br>31 ALDHAM HOUSE LANE<br>WOMB WELL<br>S73 8RF |      |        |
|   |                                                                                                  |      |        |
| ANDY CUDWORTH ARCHITECTURE<br>Lumb Bush Farm Cottage<br>Lumb Lane<br>Foldrings<br>Sheffield<br>S35 0GE<br>0114 2299958<br>07931 365804<br>andycudworth@btinternet.com                                                                                                  |                                                                                                  |      |        |
| SCALE   | 1:100                                                                                            | DATE | Feb 11 |
| DRAWN   | AMC                                                                                              |      |        |
| DRWG No   | AWW-211-1                                                                                        |      | REV    |
|   |                                                                                                  |      | A      |
| This drawing is the sole property of the author (A Cudworth) and will not be used, copied in whole or in part, by any other individual, company or organisation without the consent of the author. All dimensions to be checked on site & not scaled from any drawing. |                                                                                                  |      |        |