
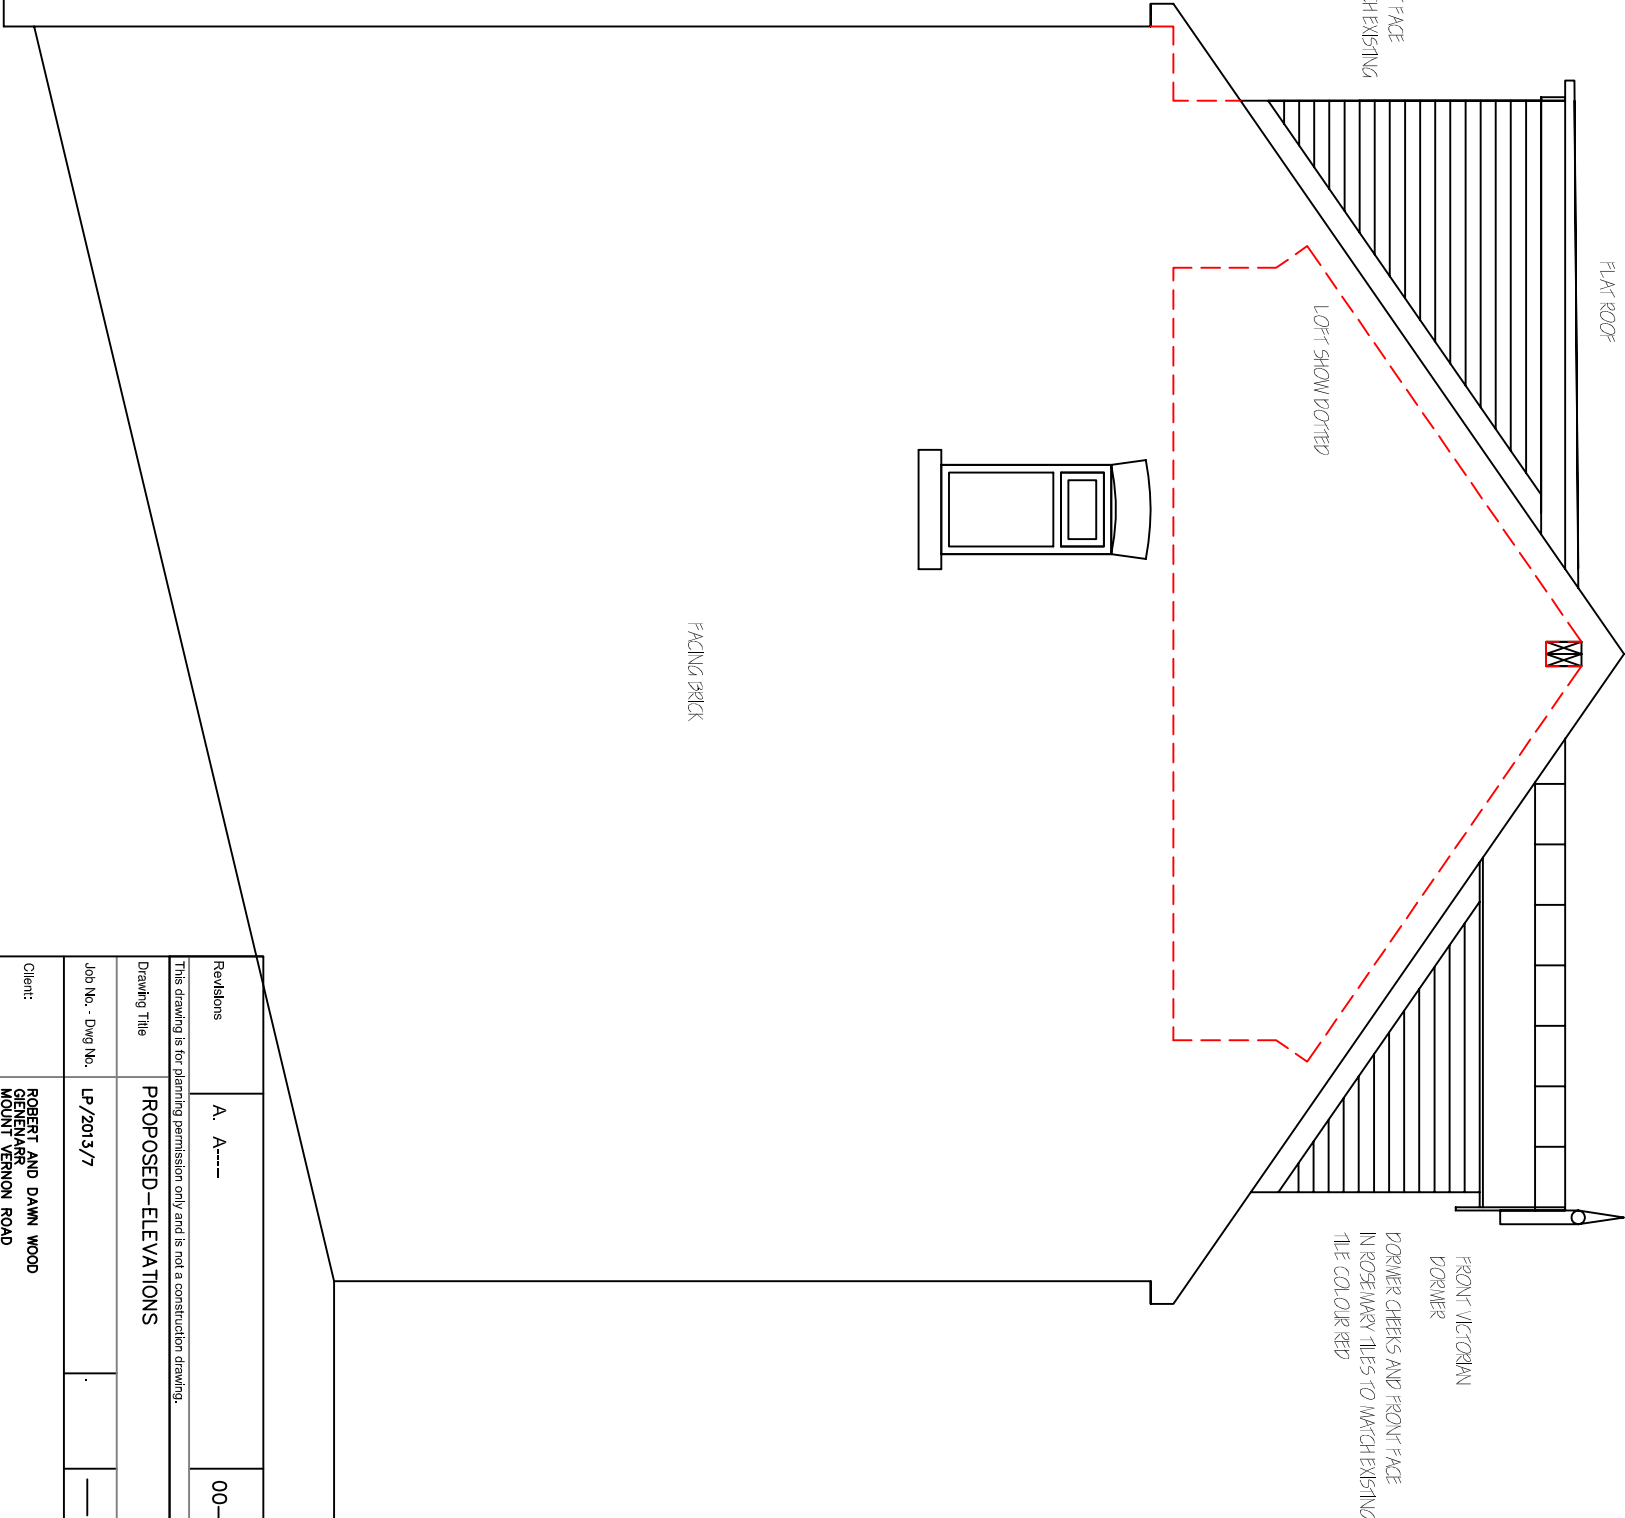


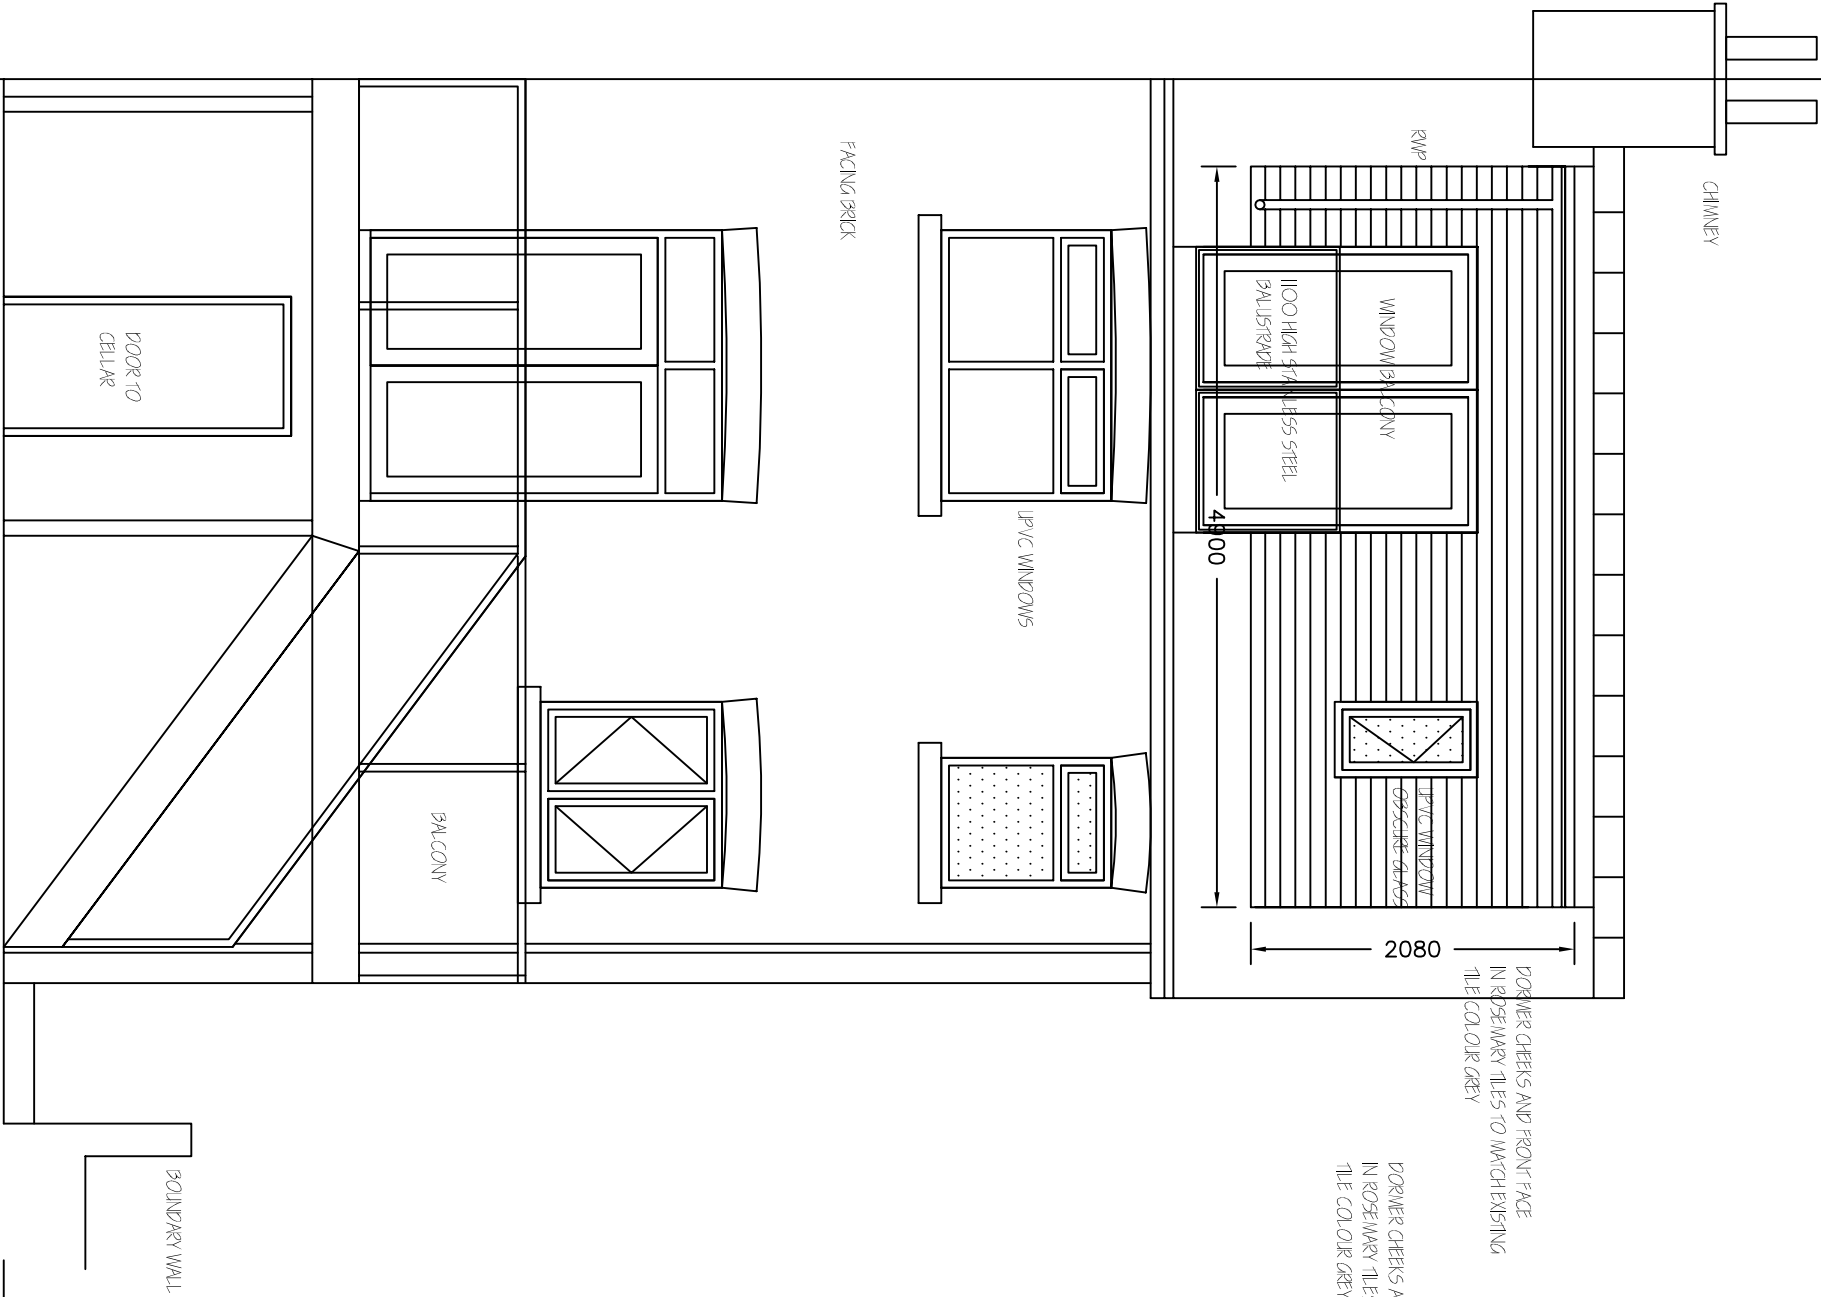

Revisions	A. A----	00-00-
This drawing is for planning permission only and is not a construction drawing.		
Drawing Title	PROPOSED-ELEVATIONS	
Job No. - Dwg No.	LP/2013/7	—
Client:	ROBERT AND DAWN WOOD GREENHAR MOUNT VERNON ROAD BRANISLEY STO 40H	
Scale.	1:50	