




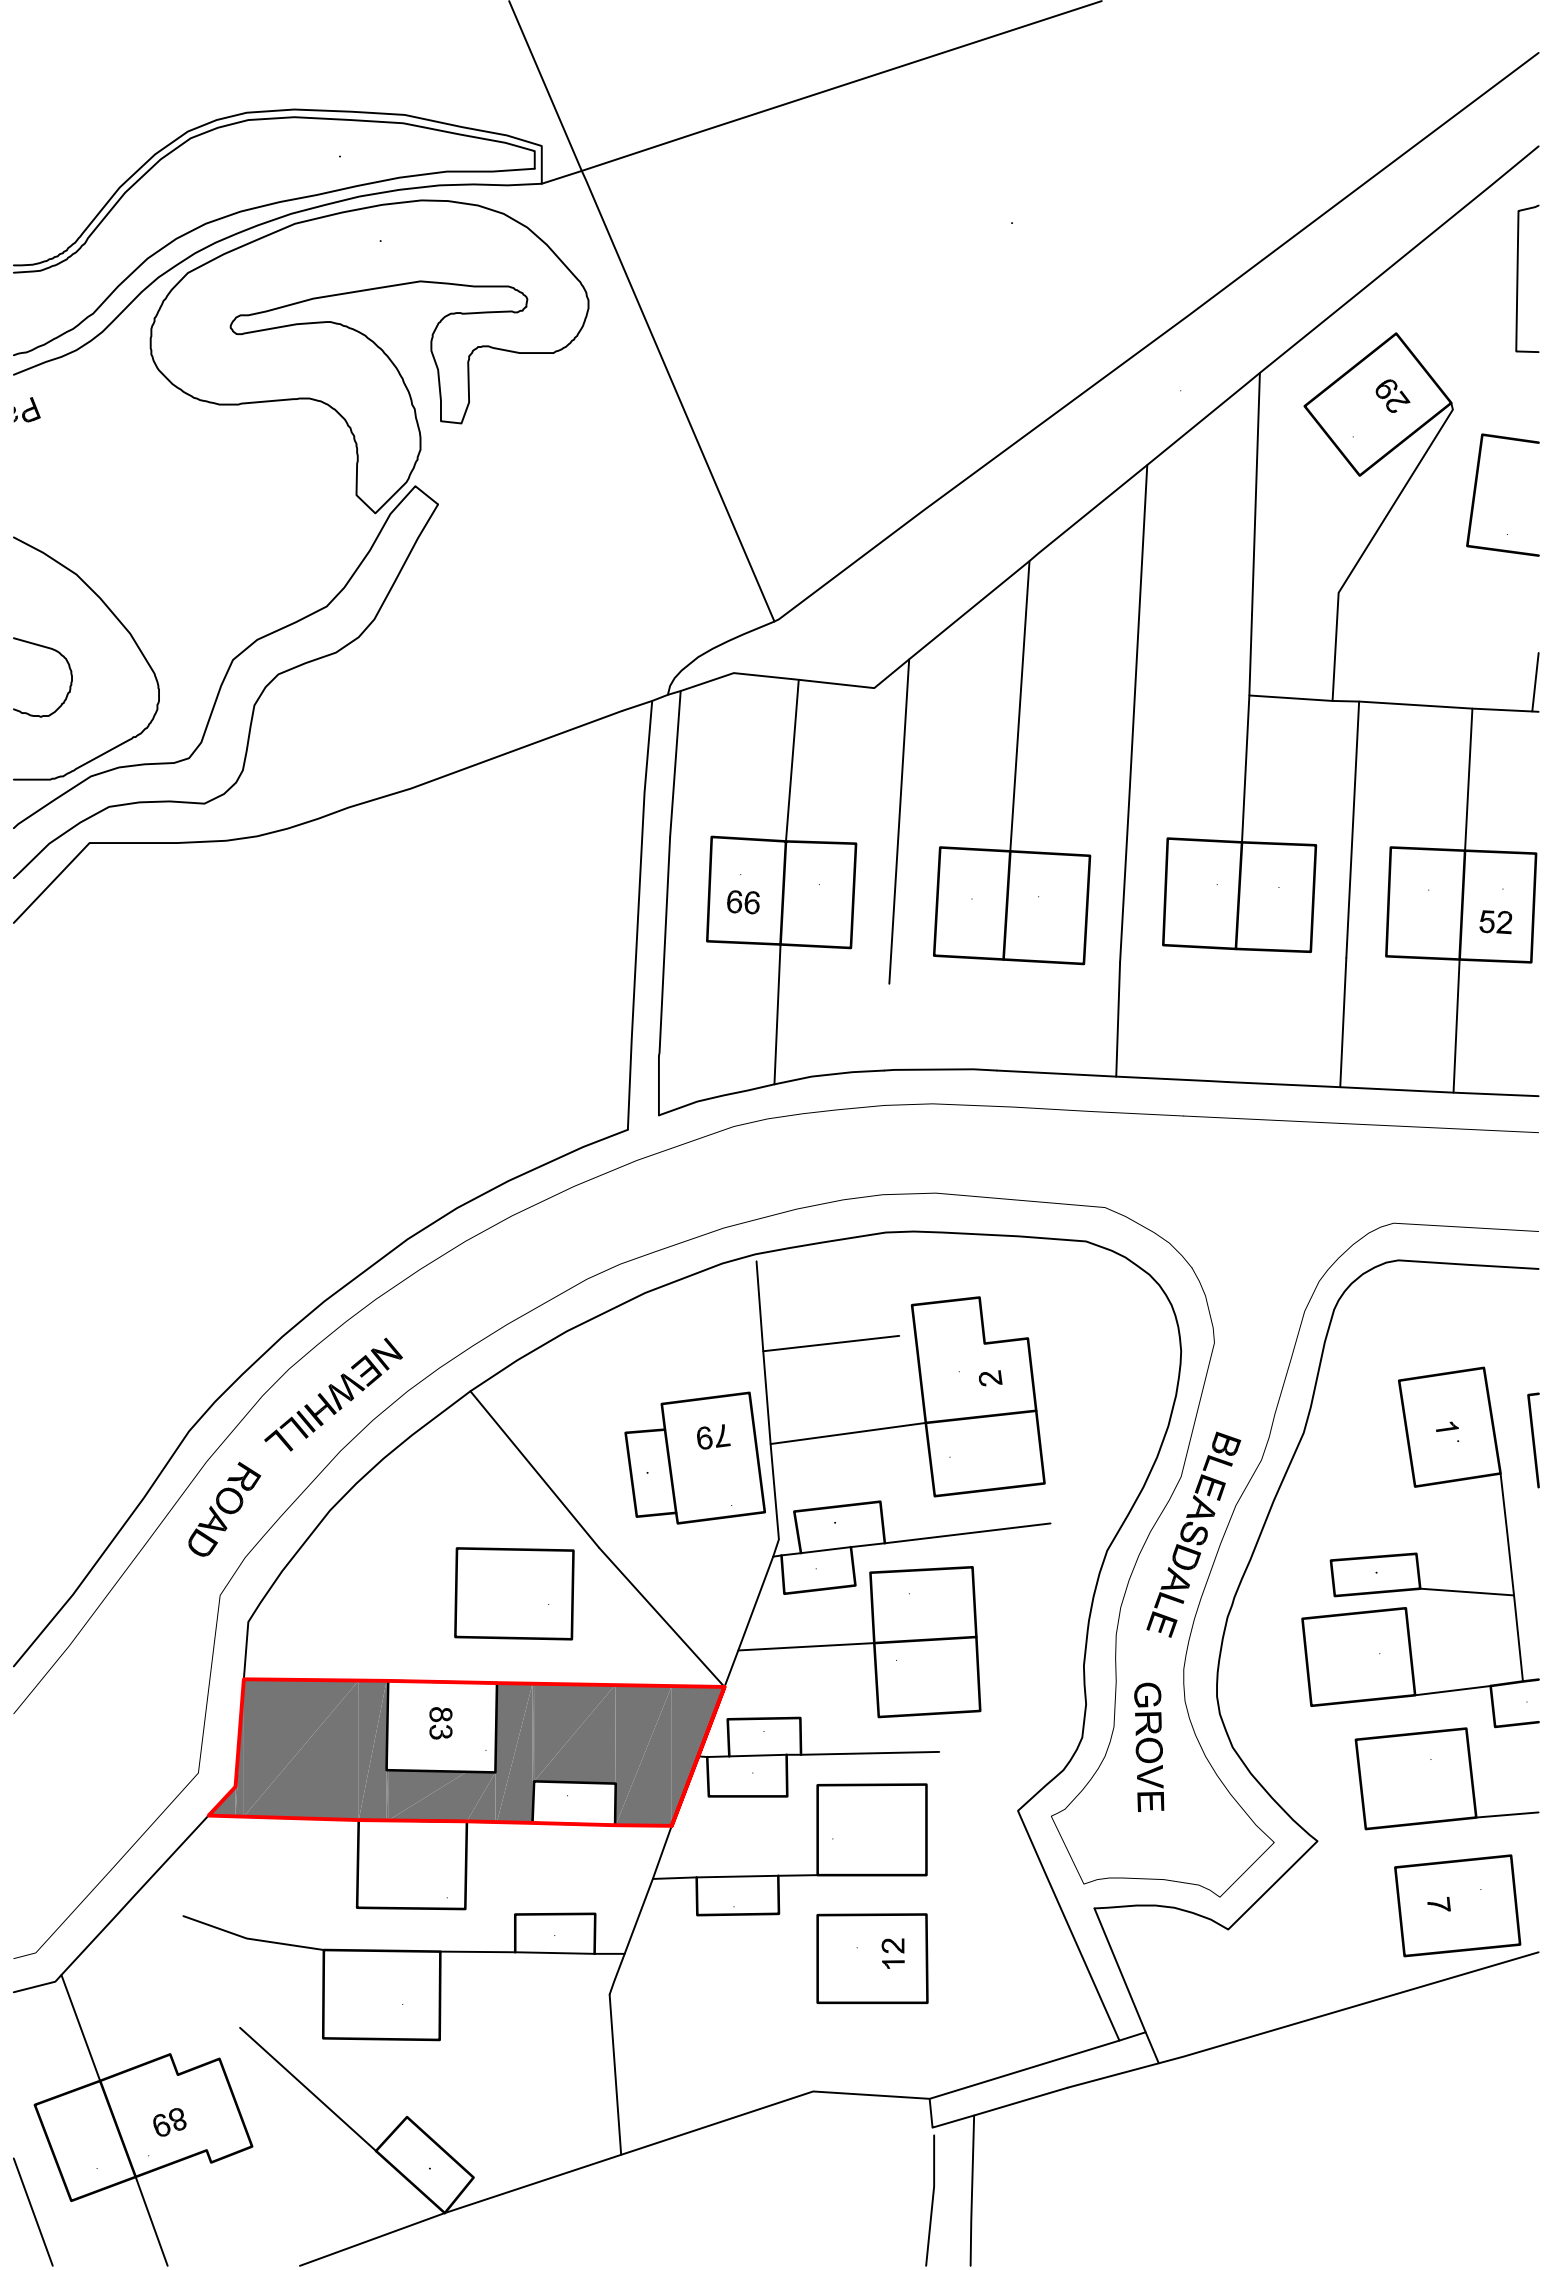


Location Plan 1:500 @ A1

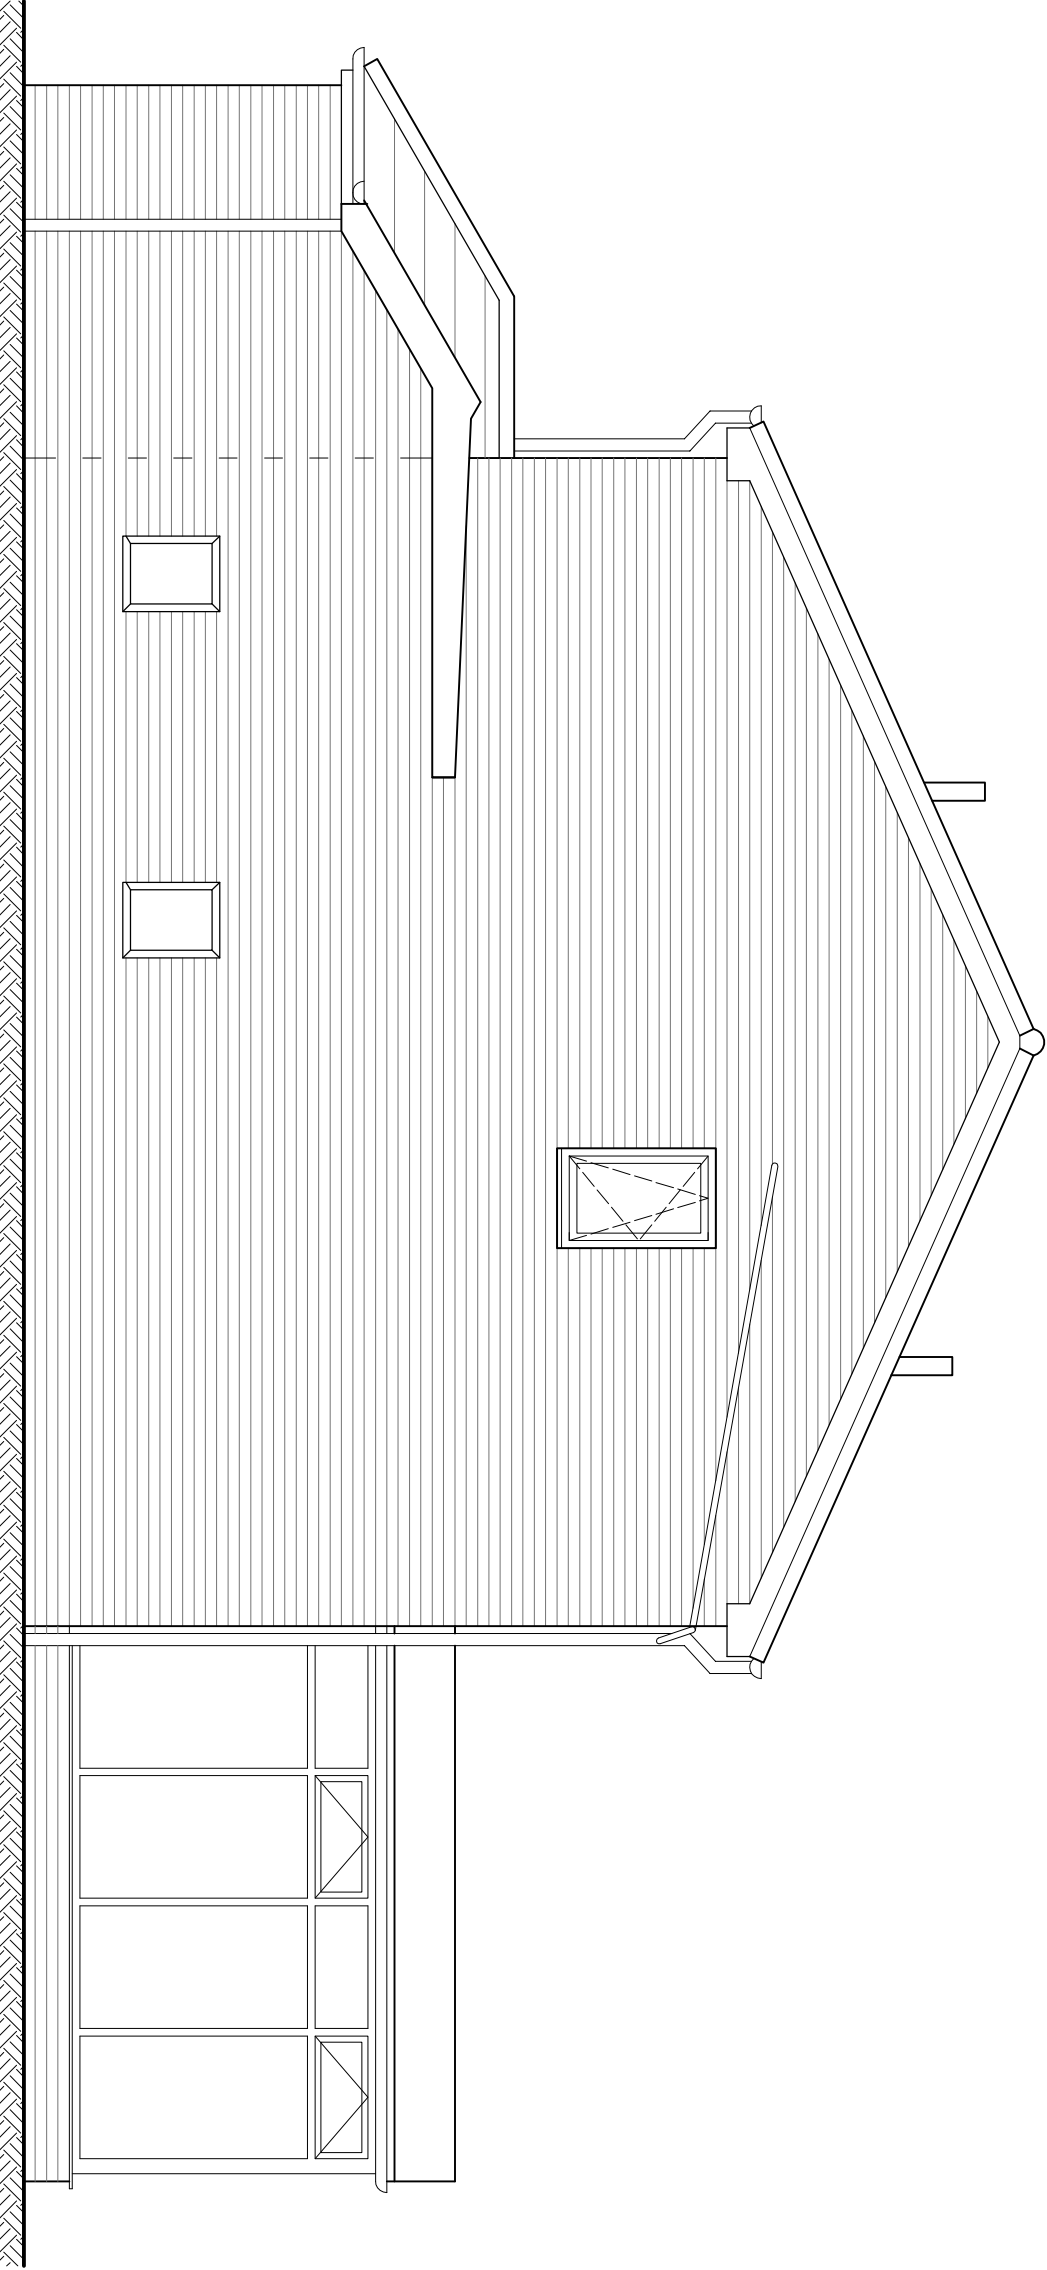


East Elevation 1:50 @ A1

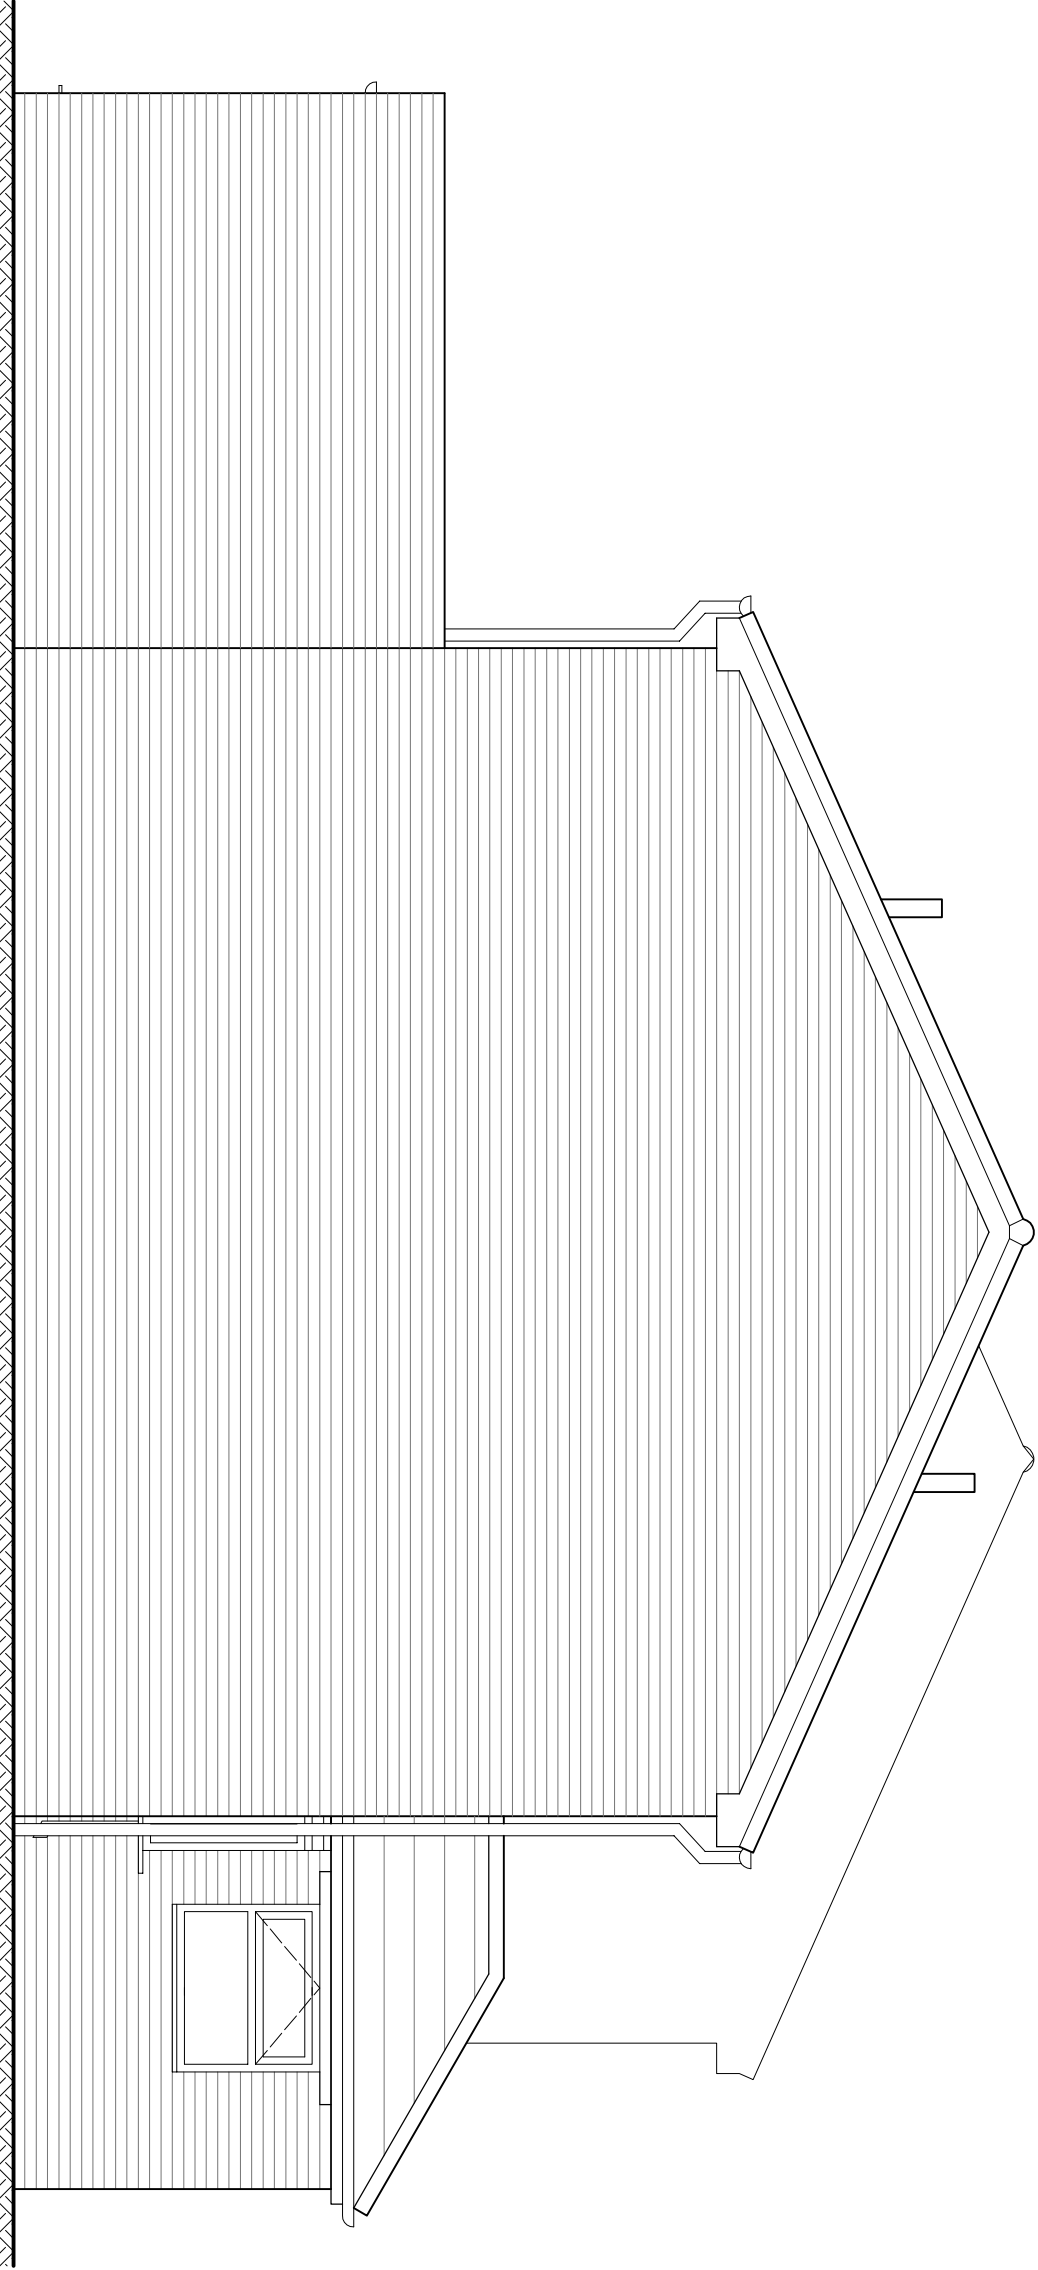


West Elevation 1:50 @ A1

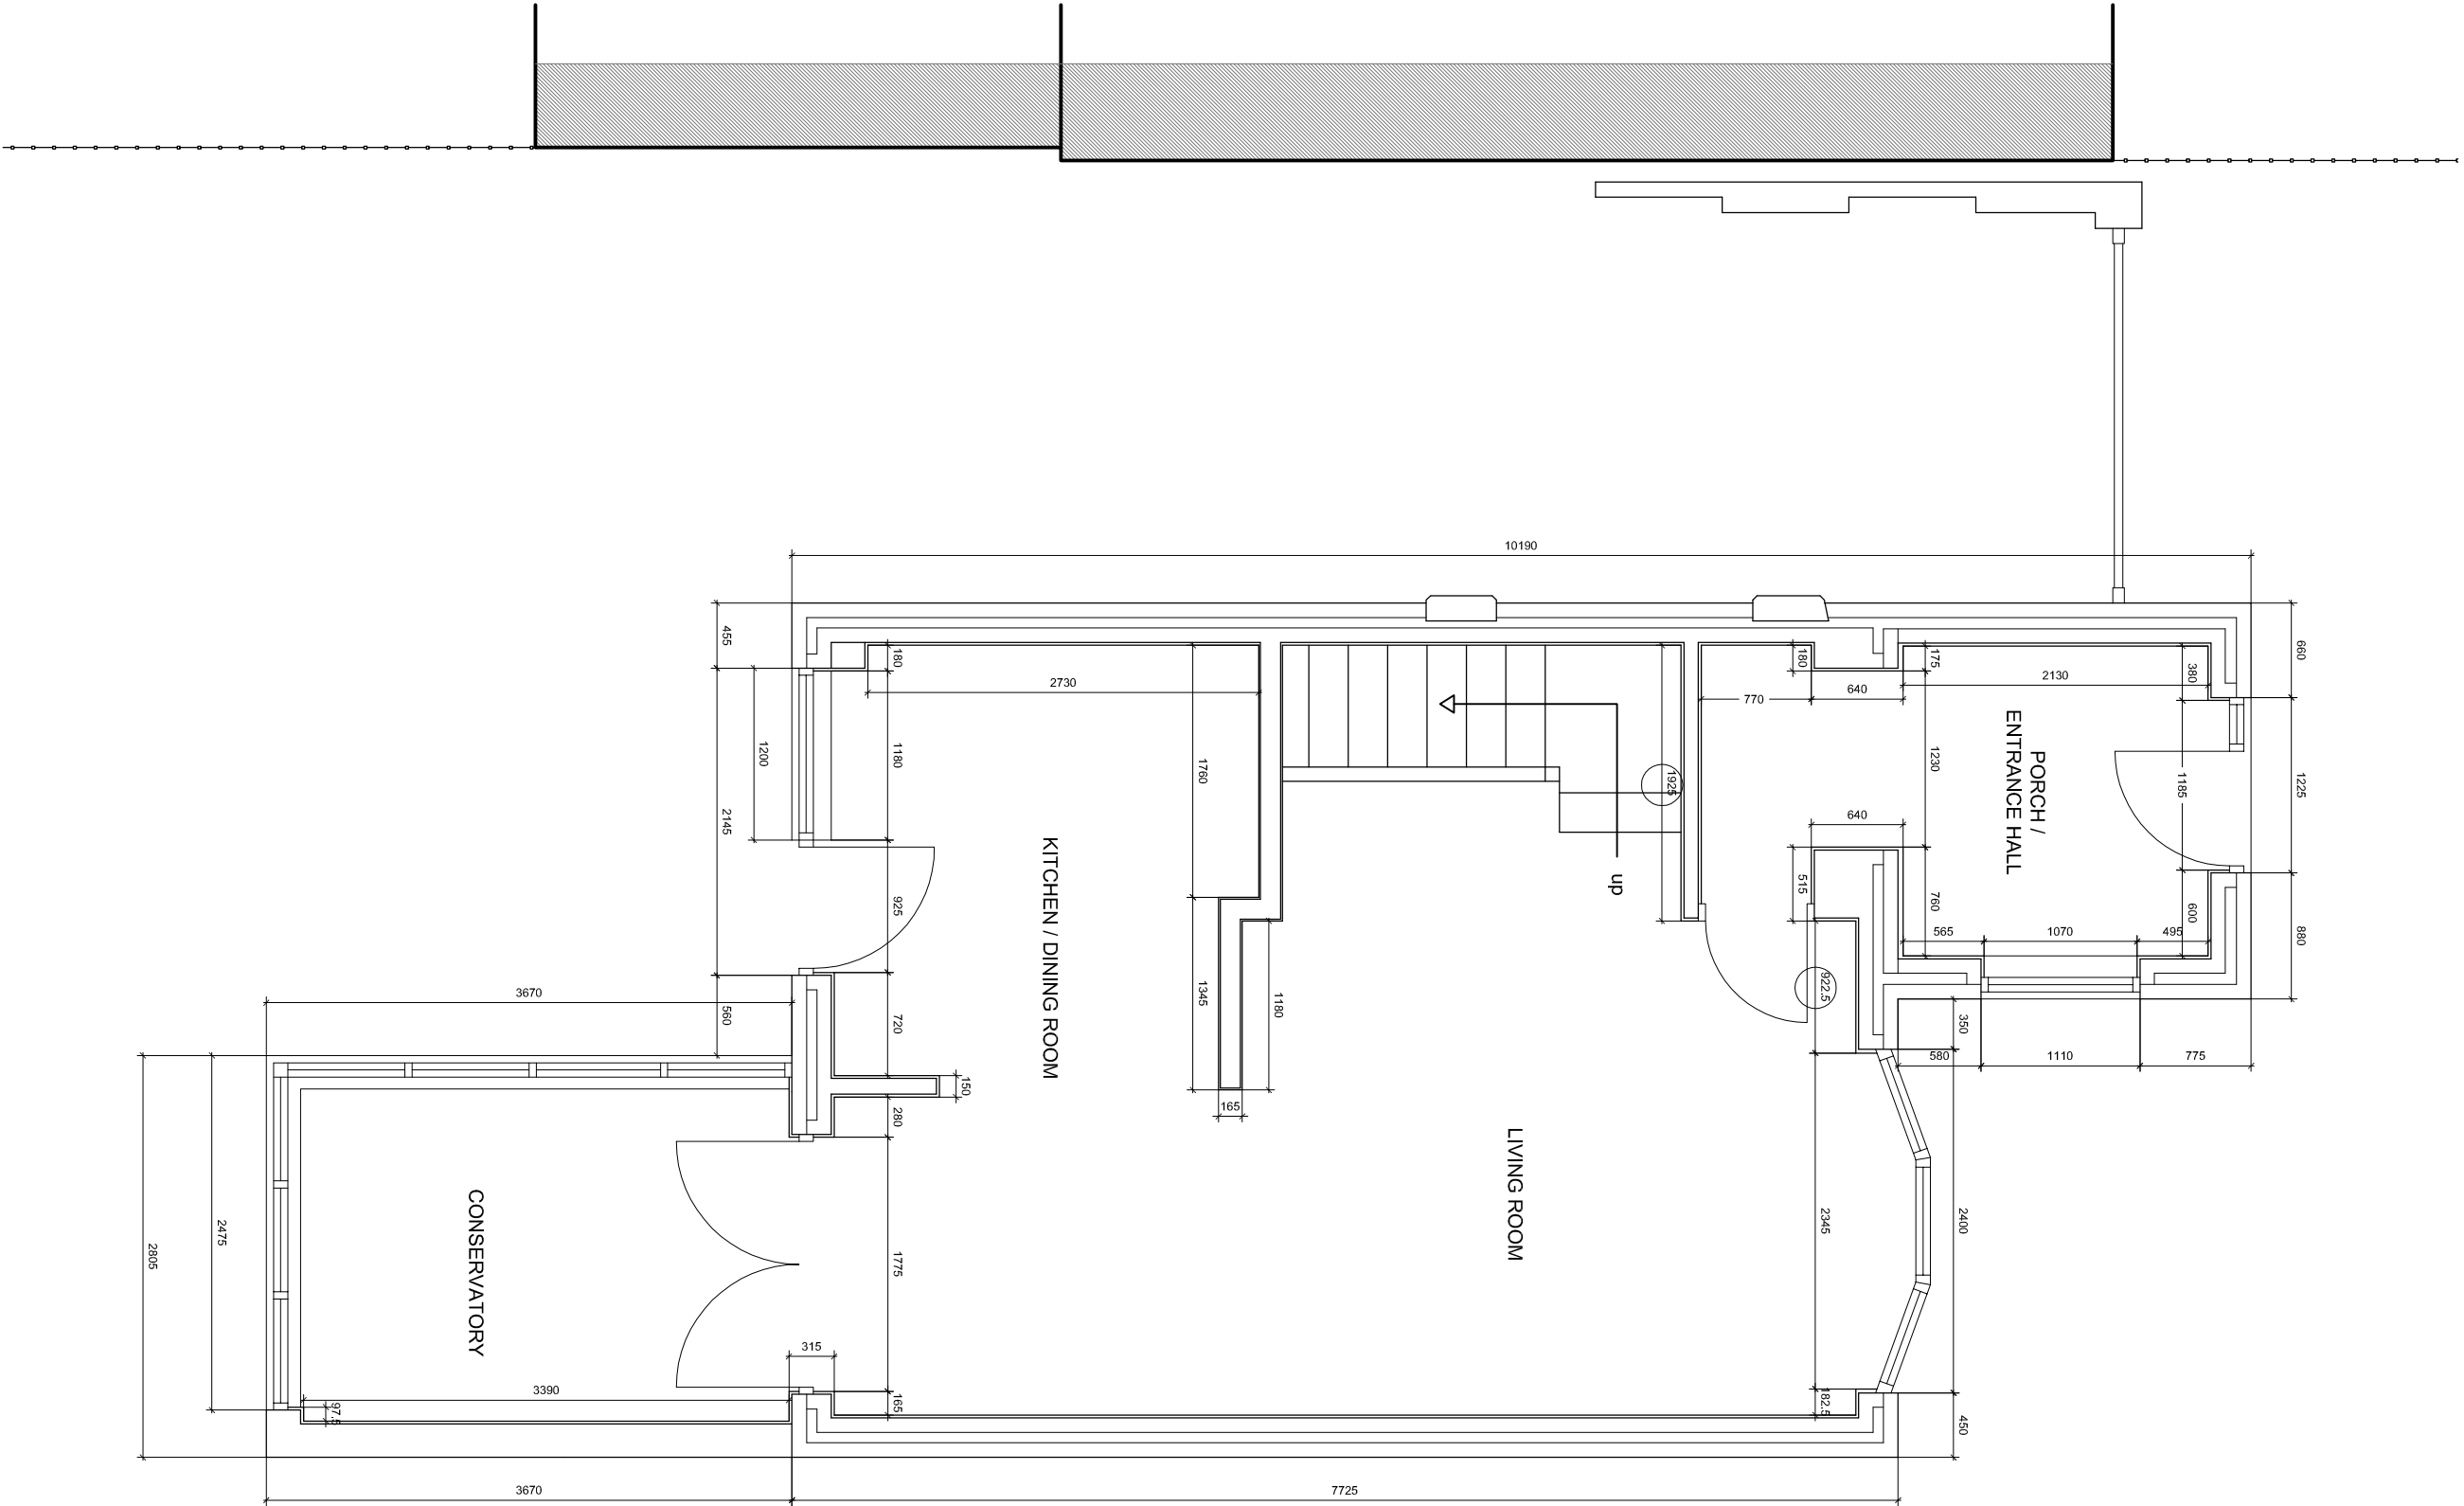


Ground Floor Plan 1:50 @ A1

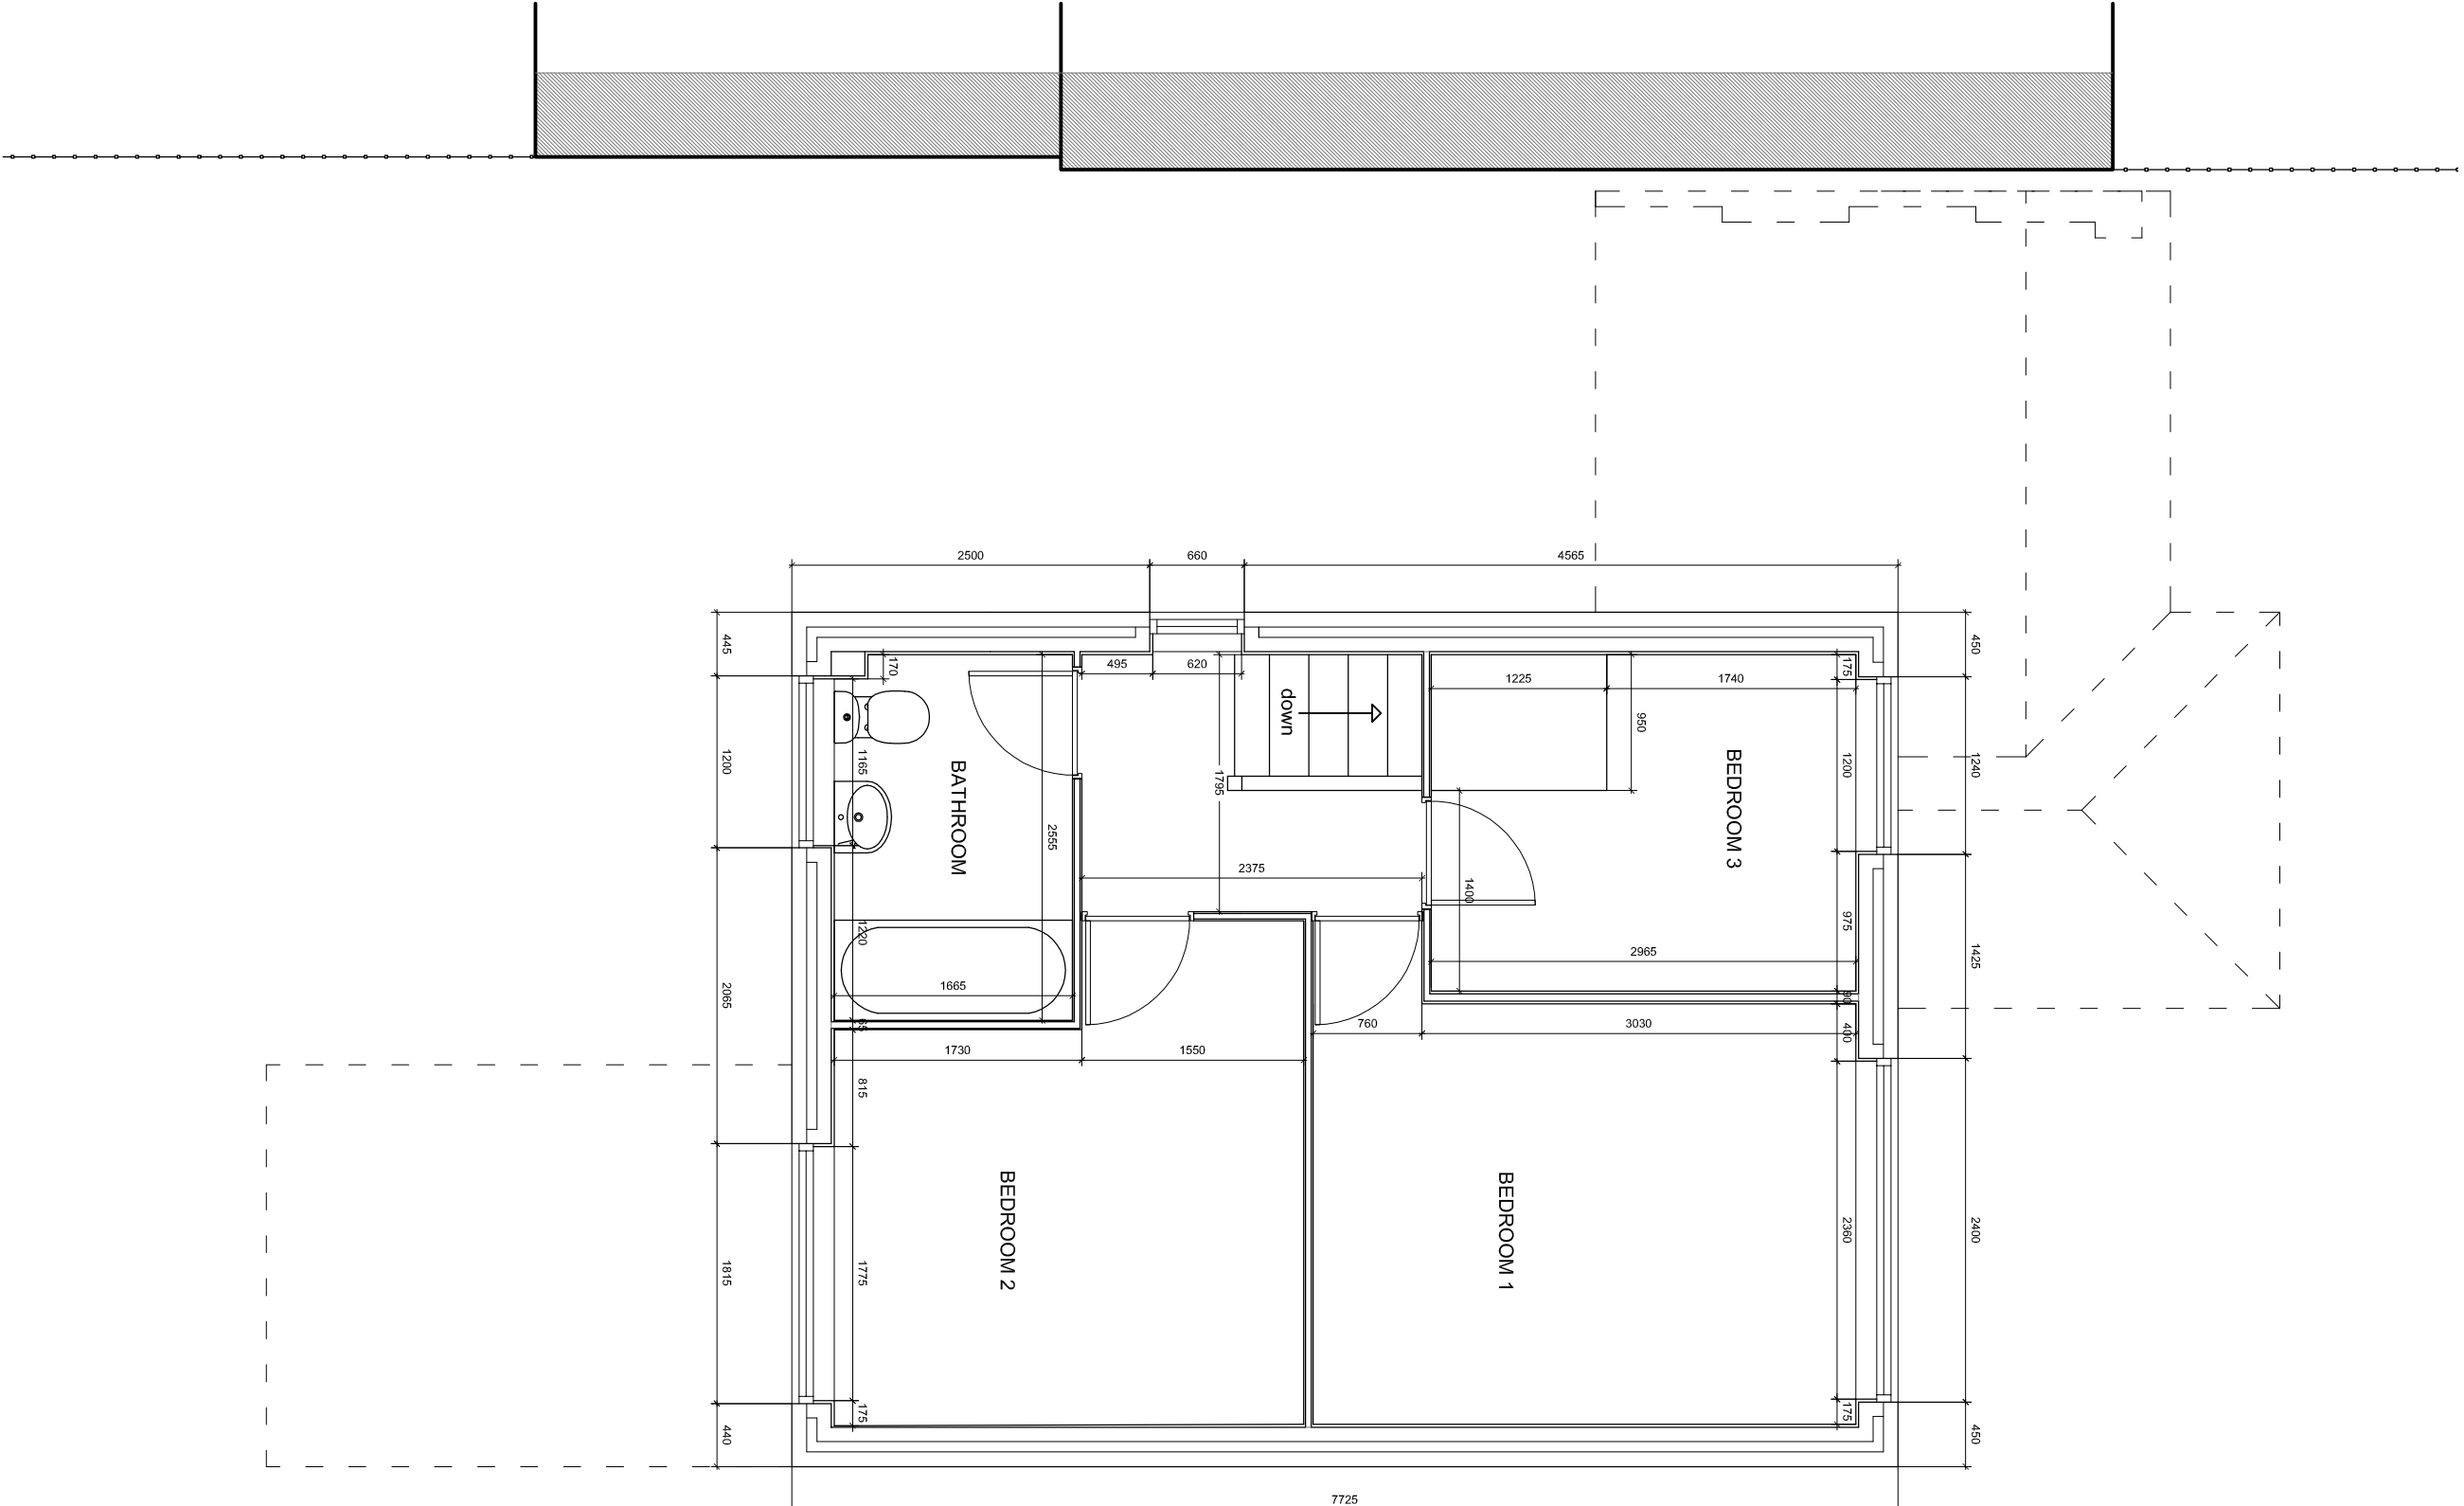

First Floor Plan 1:50 @ A1

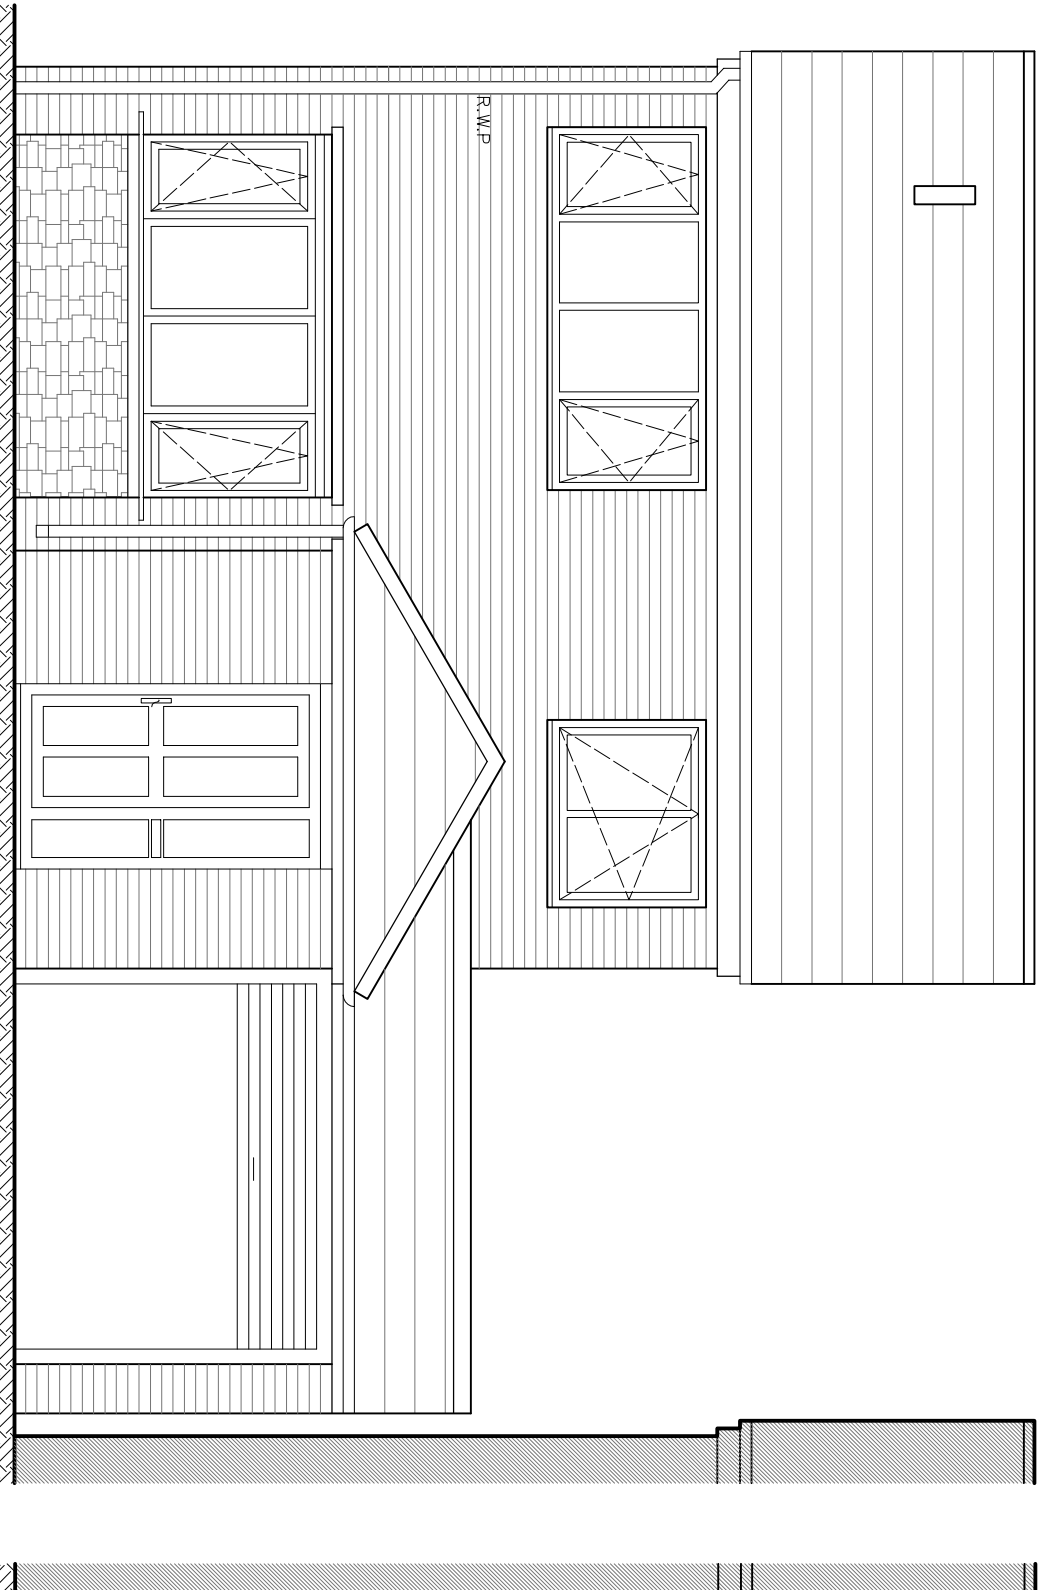

South Elevation 1:50 @ A1

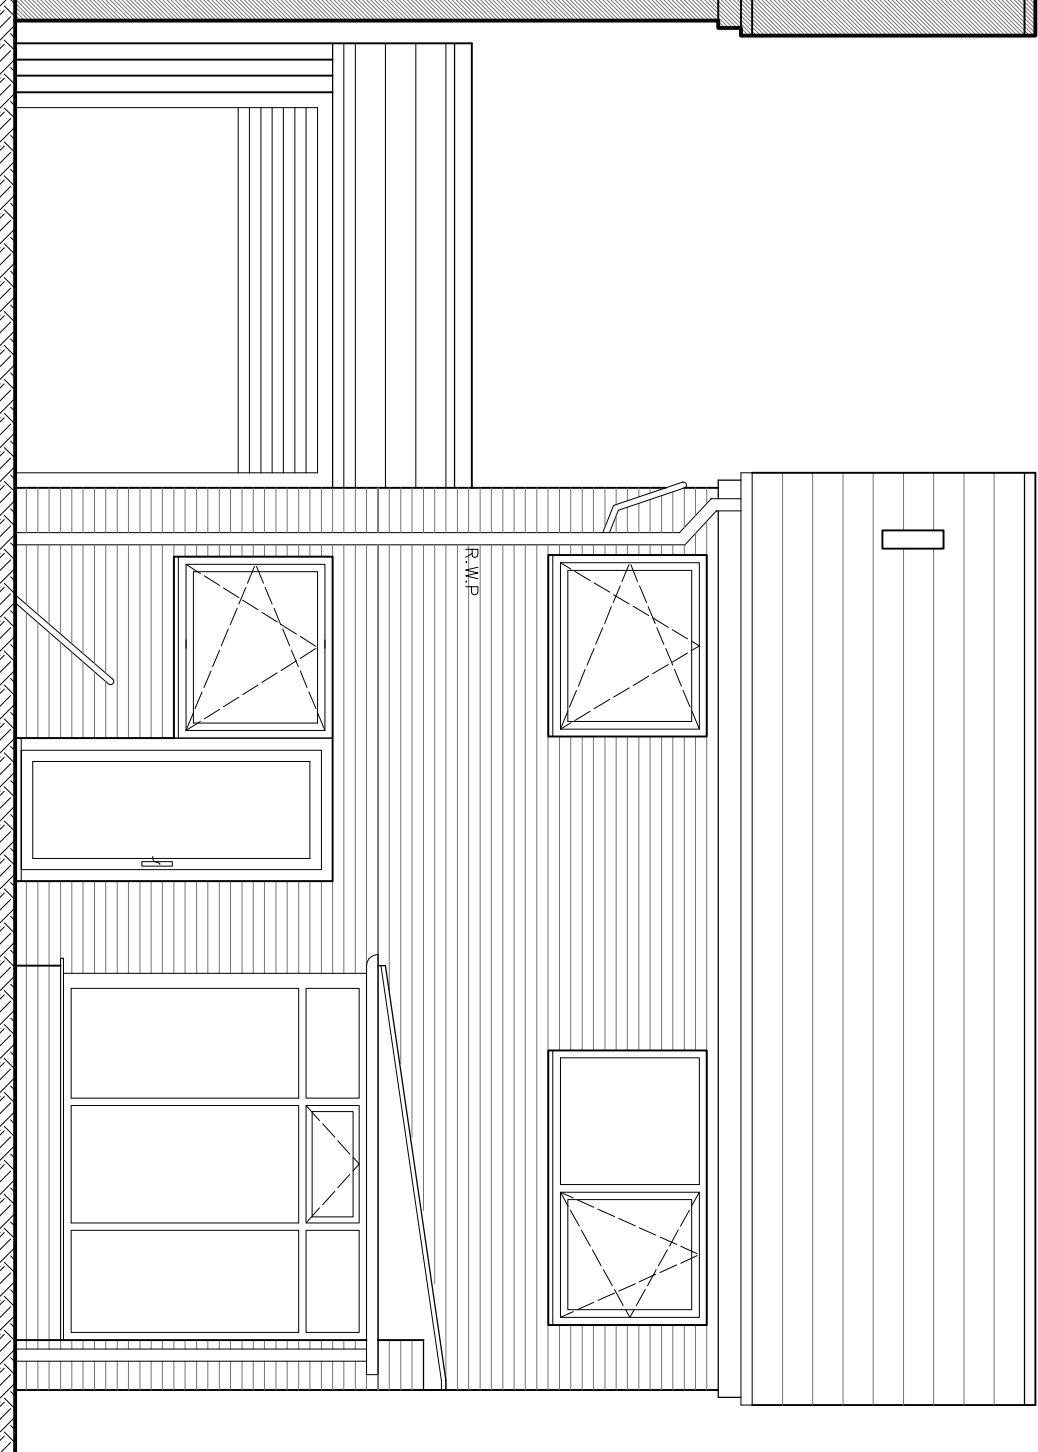

North Elevation 1:50 @ A1