


The Station Inn, 128 Doncaster Road, Darfield, S. Yorkshire

**Applicant. P. Kelleher
3, Beechwood Drive,
Marlow,
Bucks. SL7 2DH**

Proposed Plan

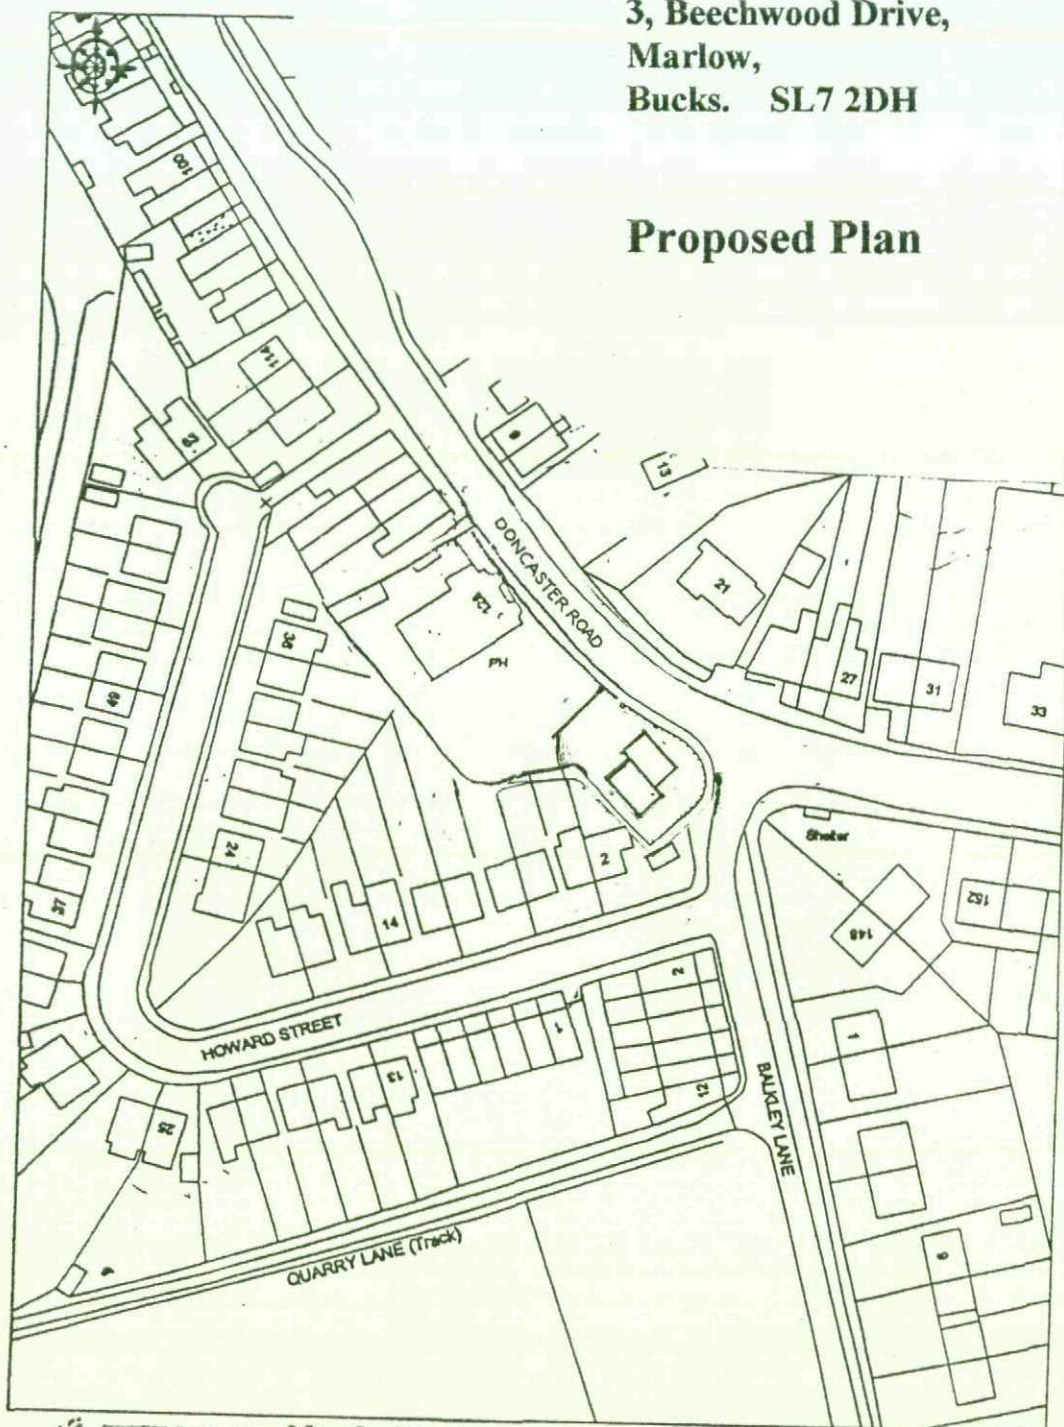


OS Ordnance Survey

© Crown Copyright. All rights reserved. Licence number 100020449. Plotted Scale - 1:1250

The Station Inn, 128 Doncaster Road, Darfield, S. Yorkshire

**Applicant. P. Kelleher
3, Beechwood Drive,
Marlow,
Bucks. SL7 2DH**

Existing Plan

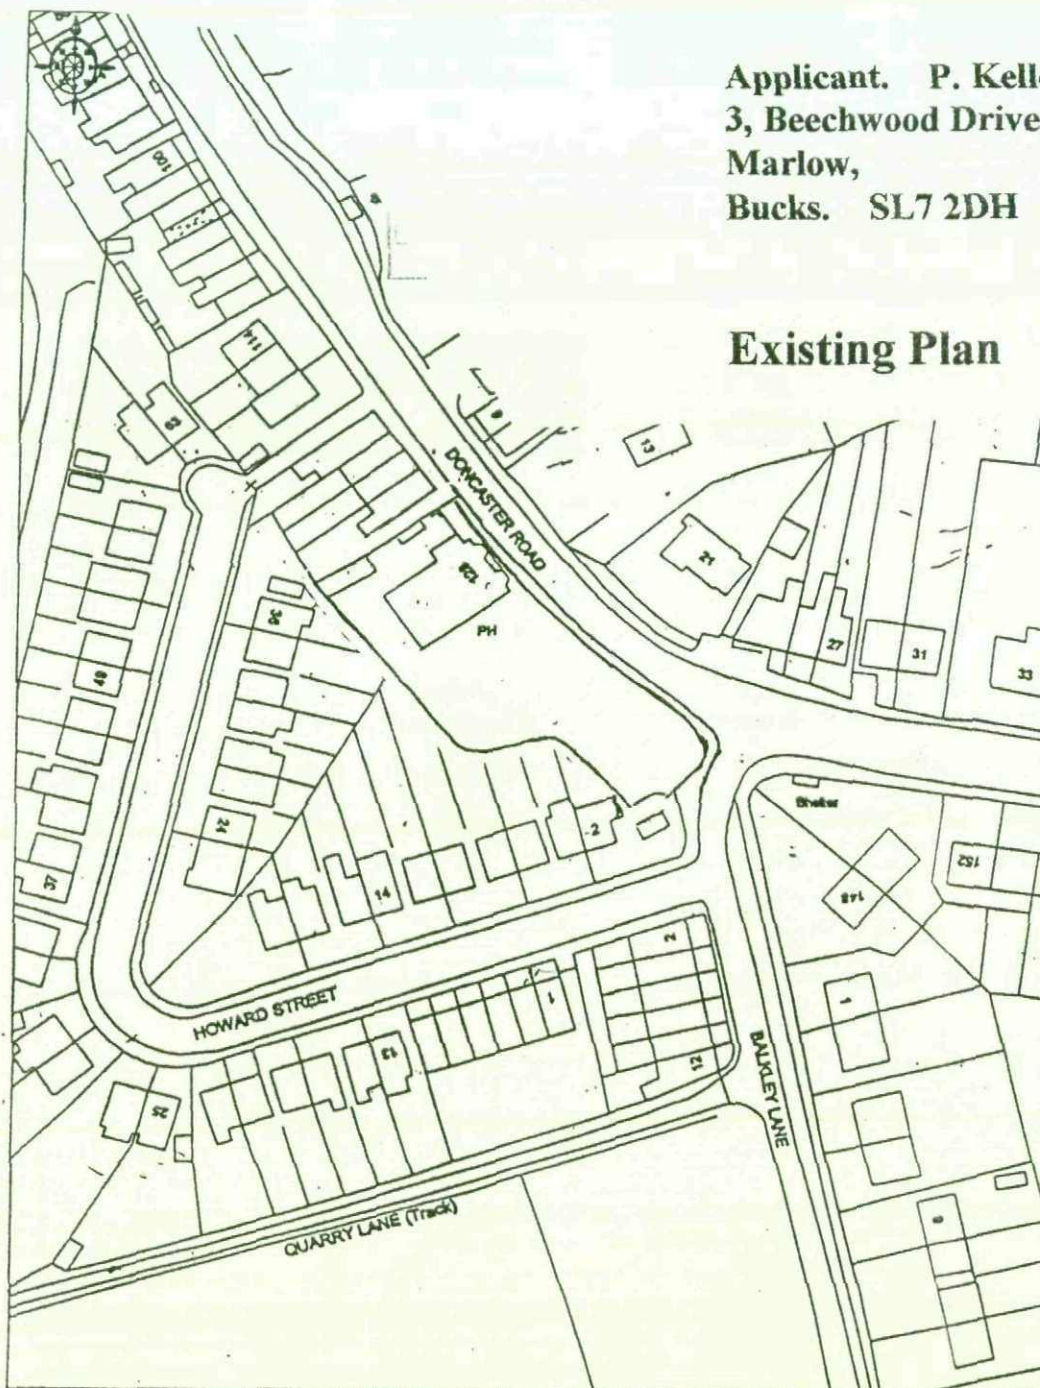

OS Ordnance
Survey

© Crown Copyright. All rights reserved. Licence number 100020449. Plotted Scale - 1:1250

