



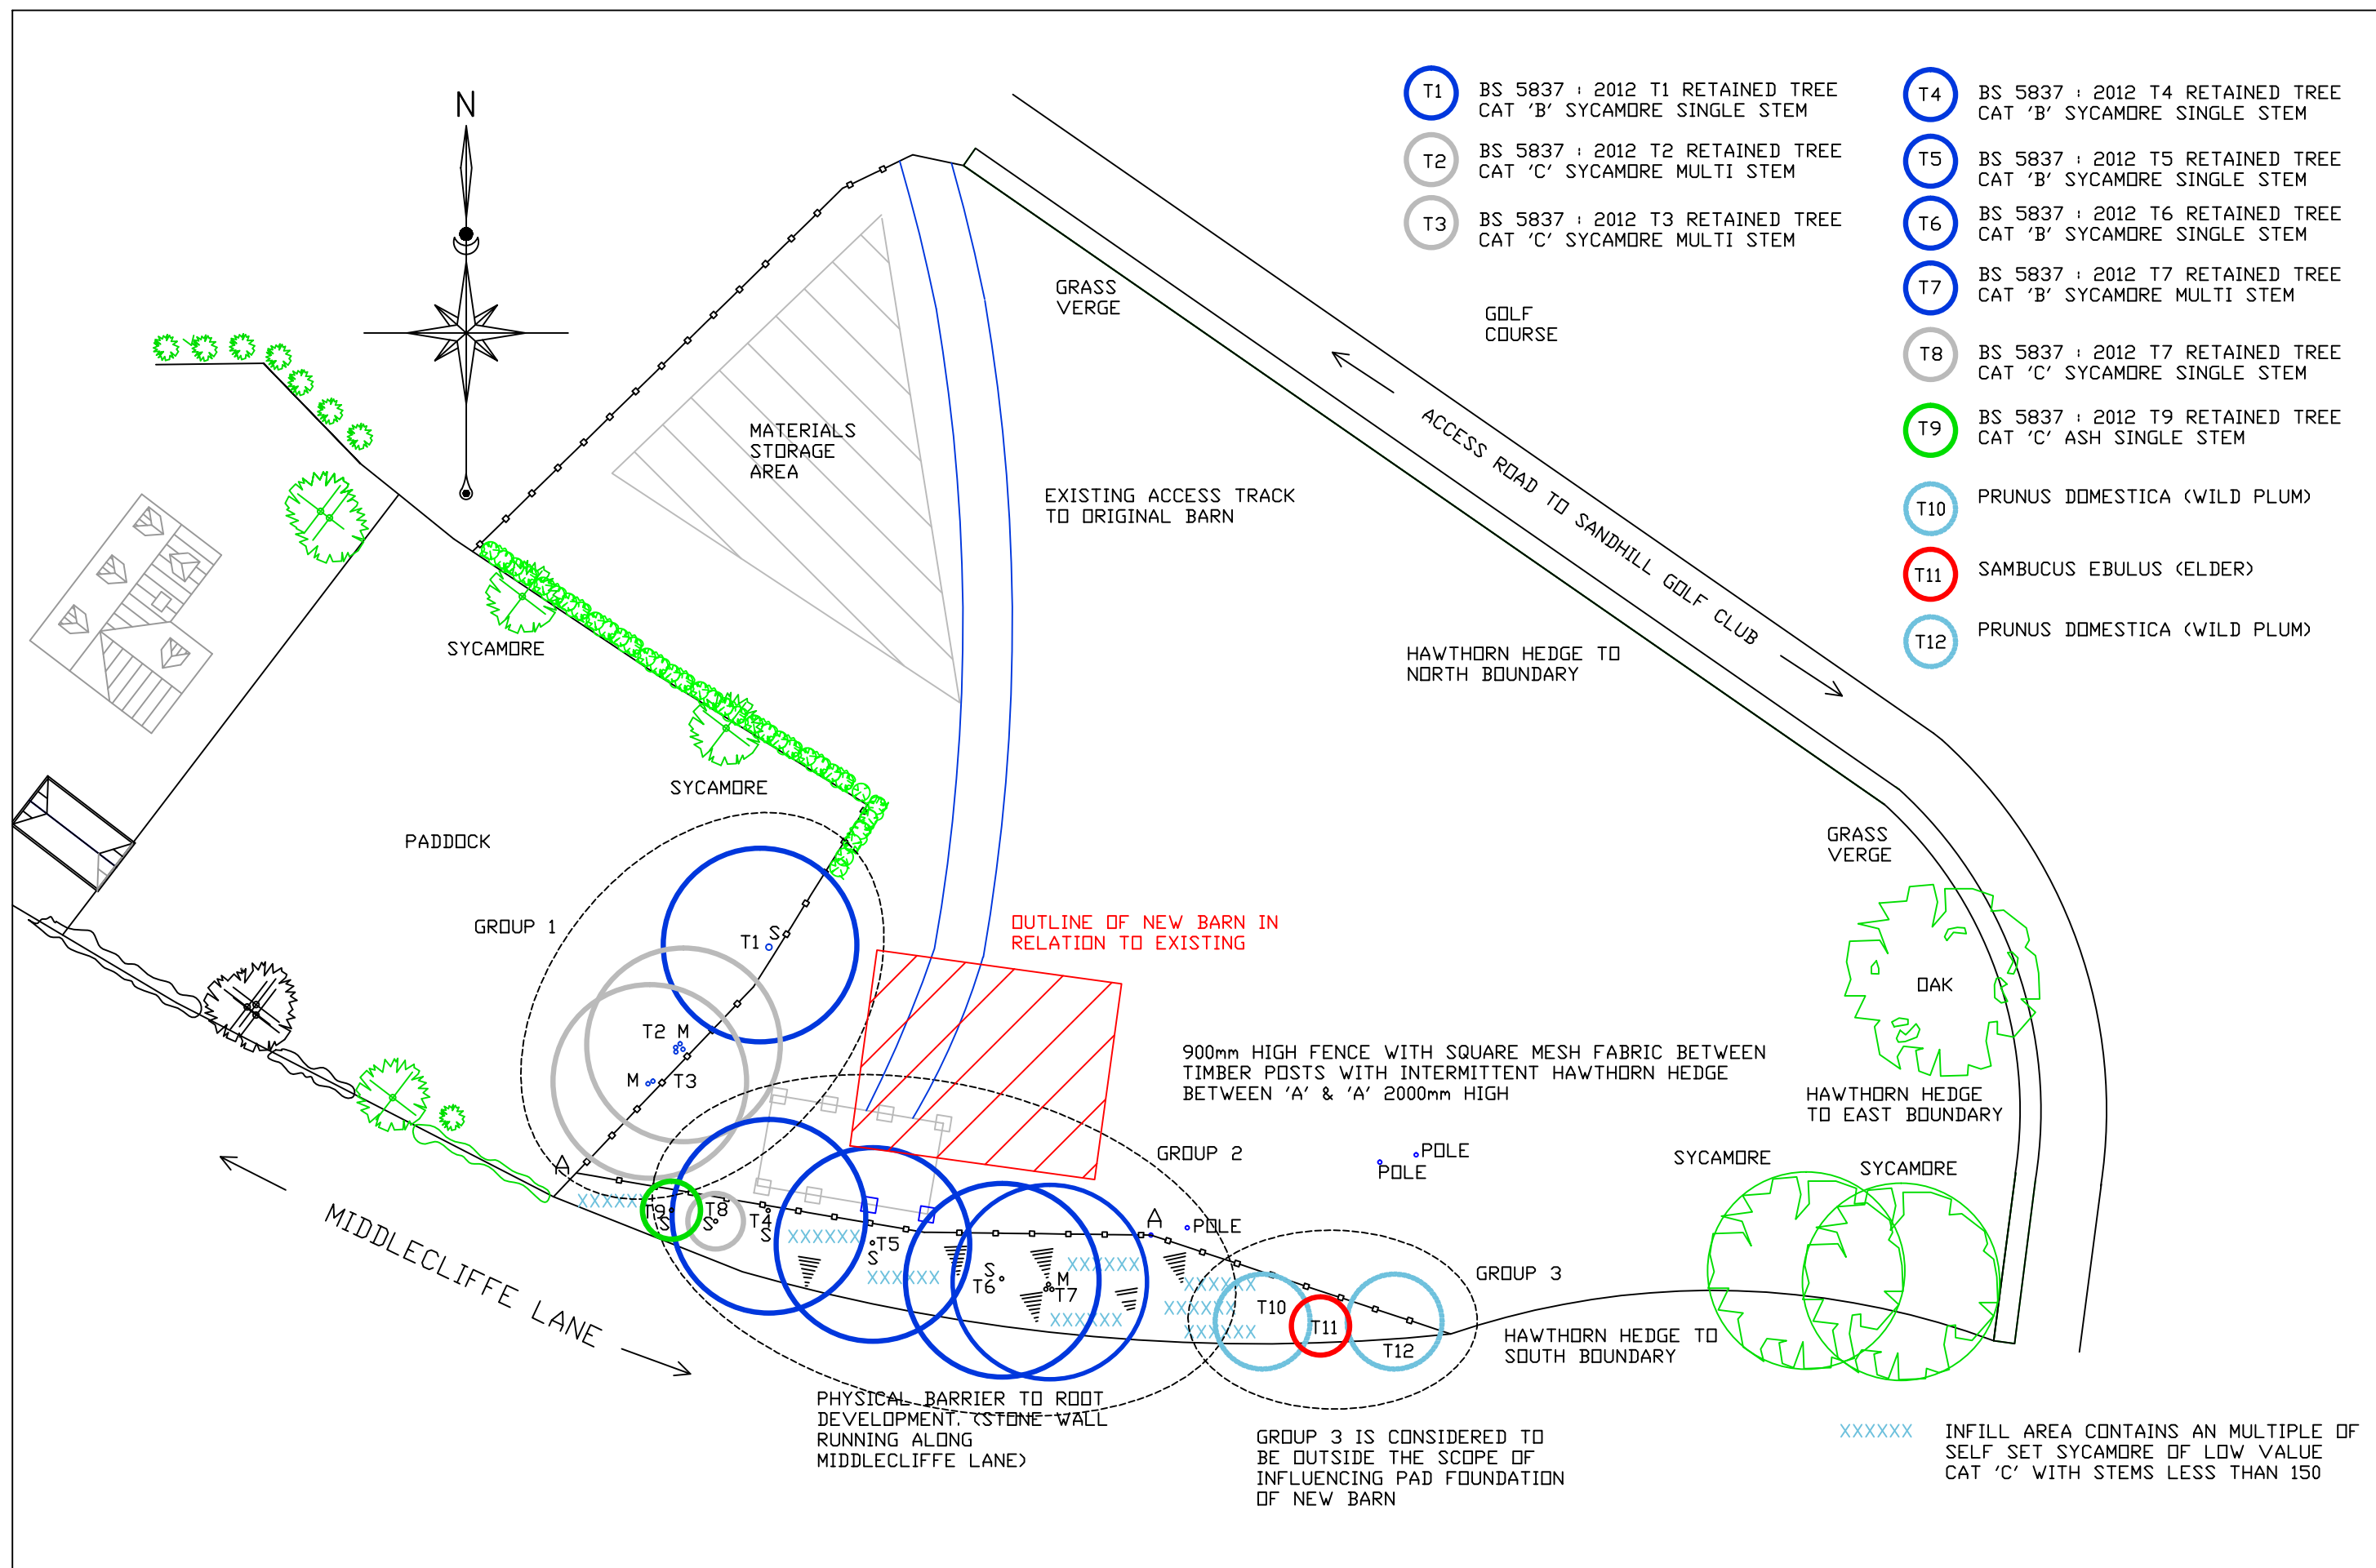

CLIENT
MR H WISTOW
WISTOW LODGE
MIDDLECLIFFE LANE
S72 0HW

TITLE
DRAWING SHOWING TREE GROUPS 1,2 & 3

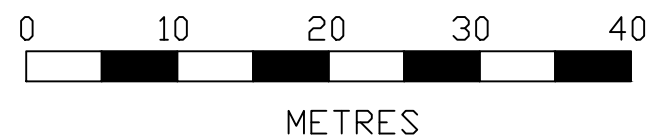

DRAWN
AD

SCALE 1:500 @ A3
DATE 25/06/2021

REV
DRG No CAD/QA/02