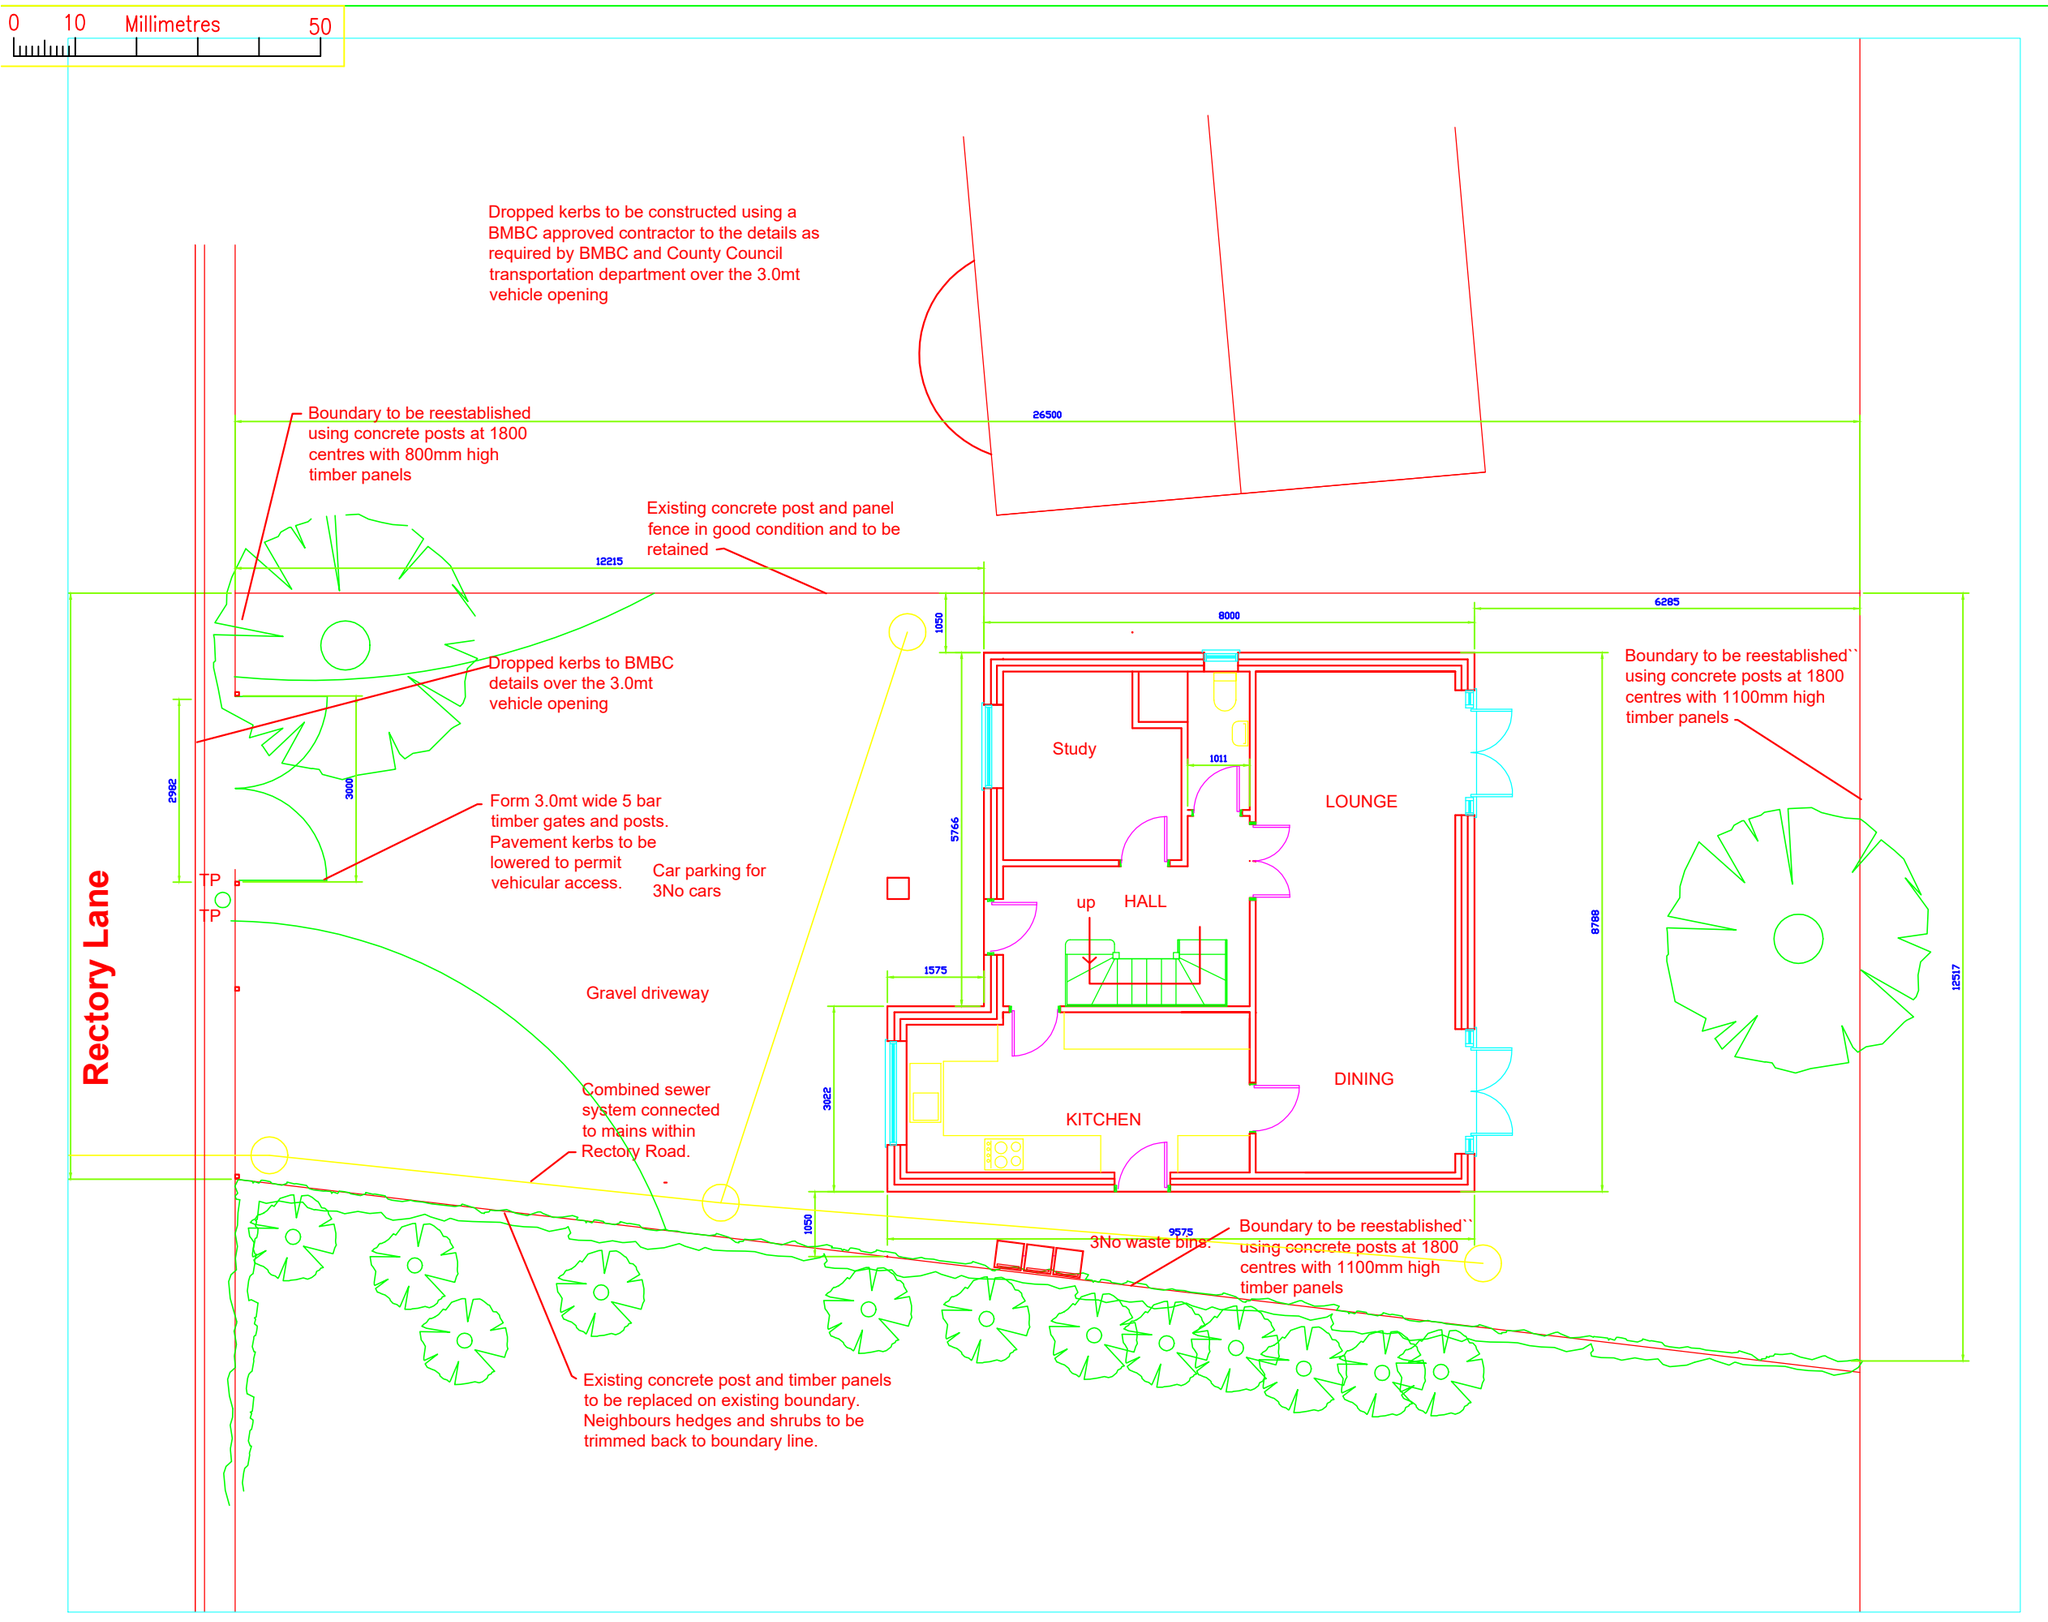

NOTES

Item	Hazard	Risk

Rev	Modifications	By	Date	Chk'd	Auth
A	Access & landscaping amended		Jan 2026	BP	

Purpose of issue	Rev	Date	Authorised

Mr W Perratt
Shooters Lodge
Harwell
North Notts DN10 5BU

Client Mr R Harrison
25 Newtree Drive
Wadworth
South Yorkshire DN11 9EE

Project Proposed Residential Development of 1 Detached 2 bed Dwelling Adjacent No1 Rectory Lane Thurnscoe.

Title Proposed Boundary Site Plan

Original Size:	Scale:	Designed:	Drawn:	Checked:	Authorised:
A3	1:100	W P	W P		
		Date: Aug 2025	Date:	Date:	Date:

Project No.	Office:	Drawing No.	Rev:
898/2025		007	A

Project No: Office: Dwg No: Rev

THIS IS A CAD DRAWING – HAND AMENDMENTS SHOULD BE CARRIED OUT IN ACCORDANCE WITH Q.A. PROCEDURES

Xref Leeds_logo_A3