
GENERAL NOTES

1. This drawing is copyright of PTE architects
2. Use figured dimensions only. DO NOT SCALE
3. All dimensions are in millimetres unless noted otherwise
4. All levels are in metres above ordnance datum unless noted otherwise
5. This drawing must be read in conjunction with all other relevant drawings and specifications from the architect and other consultants
6. All setting out to be confirmed on site prior to construction

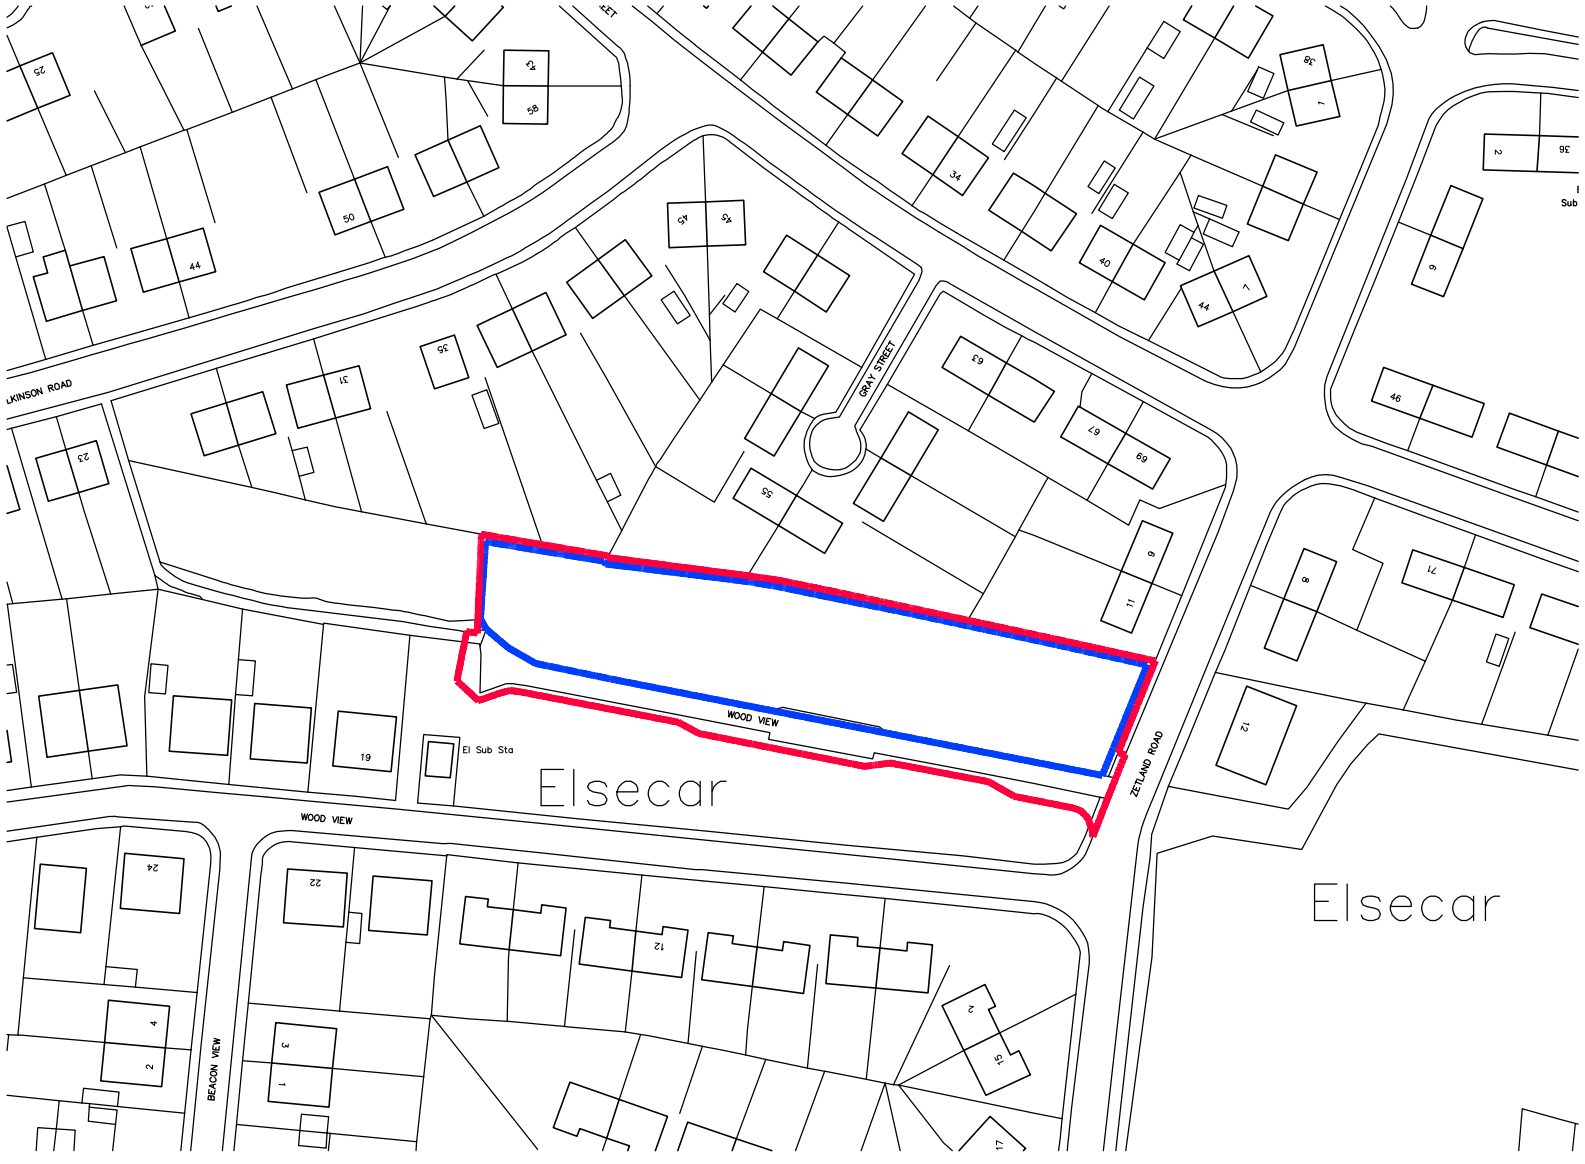

APPLICATION BOUNDARY

OWNERSHIP BOUNDARY

rev.	date	notes	drn	aud
C	09.08.10	APPLICATION BOUNDARY AMENDED TO SUIT HIGHWAYS DEPT REQUIREMENTS		
B	17.06.10	OWNERSHIP BOUNDARY ADDED	CW	-
A	14.05.10	ISSUED FOR 'PLANNING'	CW	-

drawing status: PLANNING

2nd Floor S204
Merchants Court
Derby Square
Liverpool L2 1TS

T: 0151 703 2220
F: 0151 703 2229
Website: www.ptea.co.uk
E-mail: name.surname@ptea.co.uk

PTEa

project	drawn	audited	scale	date
WOOD VIEW ELSECAR	CW		1:1250@ A3	13.05.10
dig title SITE LOCATION PLAN	job no. 09_221		dig.no. L(00)001	rev. C