Drawing No.	Rev No.
MJP002 -004	

IF IN DOUBT ASK!

SCALE BARS

1:100 1 2 3 4 5


1:200 2 4 6 8 10

1:500 5 10 15 20 25


1:1250 25 50

DO NOT SCALE: Contractor to check all dimensions and report any omissions or errors


NOTES

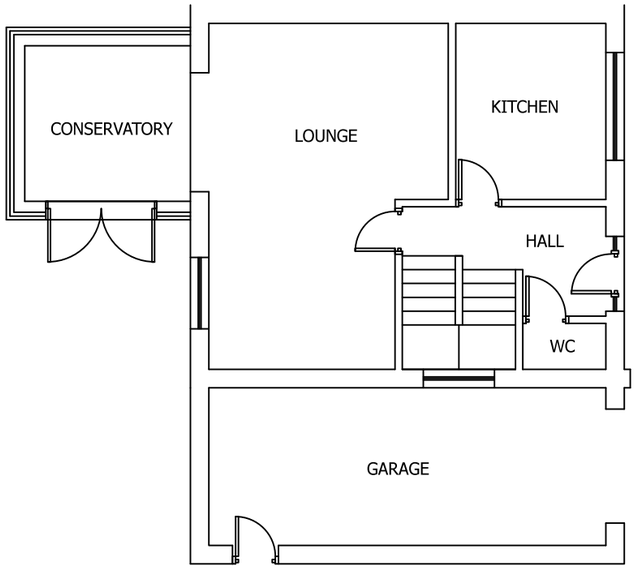


EXISTING GROUND FLOOR PLAN
SCALE 1:100 AT A3

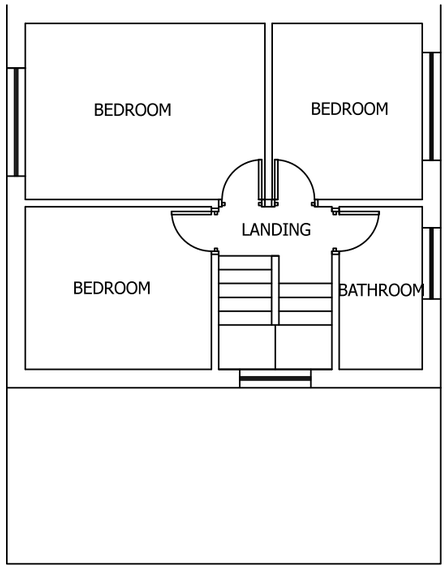

EXISTING FIRST FLOOR PLAN
SCALE 1:100 AT A3

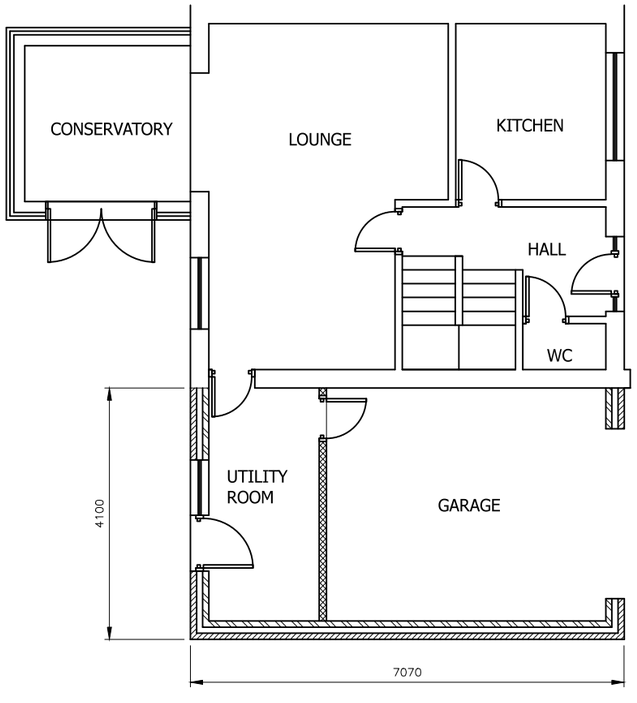

PROPOSED GROUND FLOOR PLAN
SCALE 1:100 AT A3

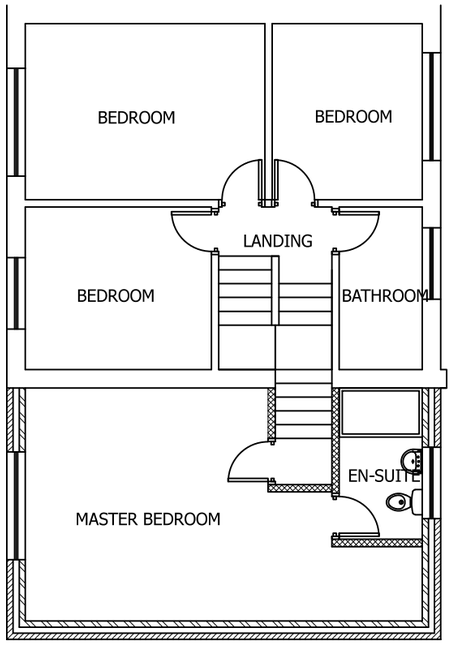

PROPOSED FIRST FLOOR PLAN
SCALE 1:100 AT A3

Rev	Description	By	Chk	App	Date

JRB DESIGNS Ltd
1 Saville Road
Cudworth
Barnsley
S72 8LT
Tel: 01226 383542
Fax: 01226 380078
Mob: 07970 541192
Email: john@jrbdesigns.co.uk

This drawing is copyright. © jrbdesigns Ltd.

Client

MR. J PRICE

Drawing Title

PROPOSED & EXISTING PLANS

Address

7 CLIFFE COURT
MONK BRETTON
BARNSLEY
S71 2HP

Project Title:

PROPOSED SINGLE STOREY REAR EXTENSION

Purpose of Issue:

PLANNING

Drawing Status

FIRST ISSUE

Scale at A3	Drawn By	Date	
AS SHOWN	JRB	08/09/2026	
Checked By	Date	Approved By	Date
	08/09/2026		08/09/2026
Project No.		Drawing No.	Revision
MJP002		004	

APPROVAL [X] INFORMATION [ ] TENDER [ ] CONTRACT [ ] CONSTRUCTION [ ]