

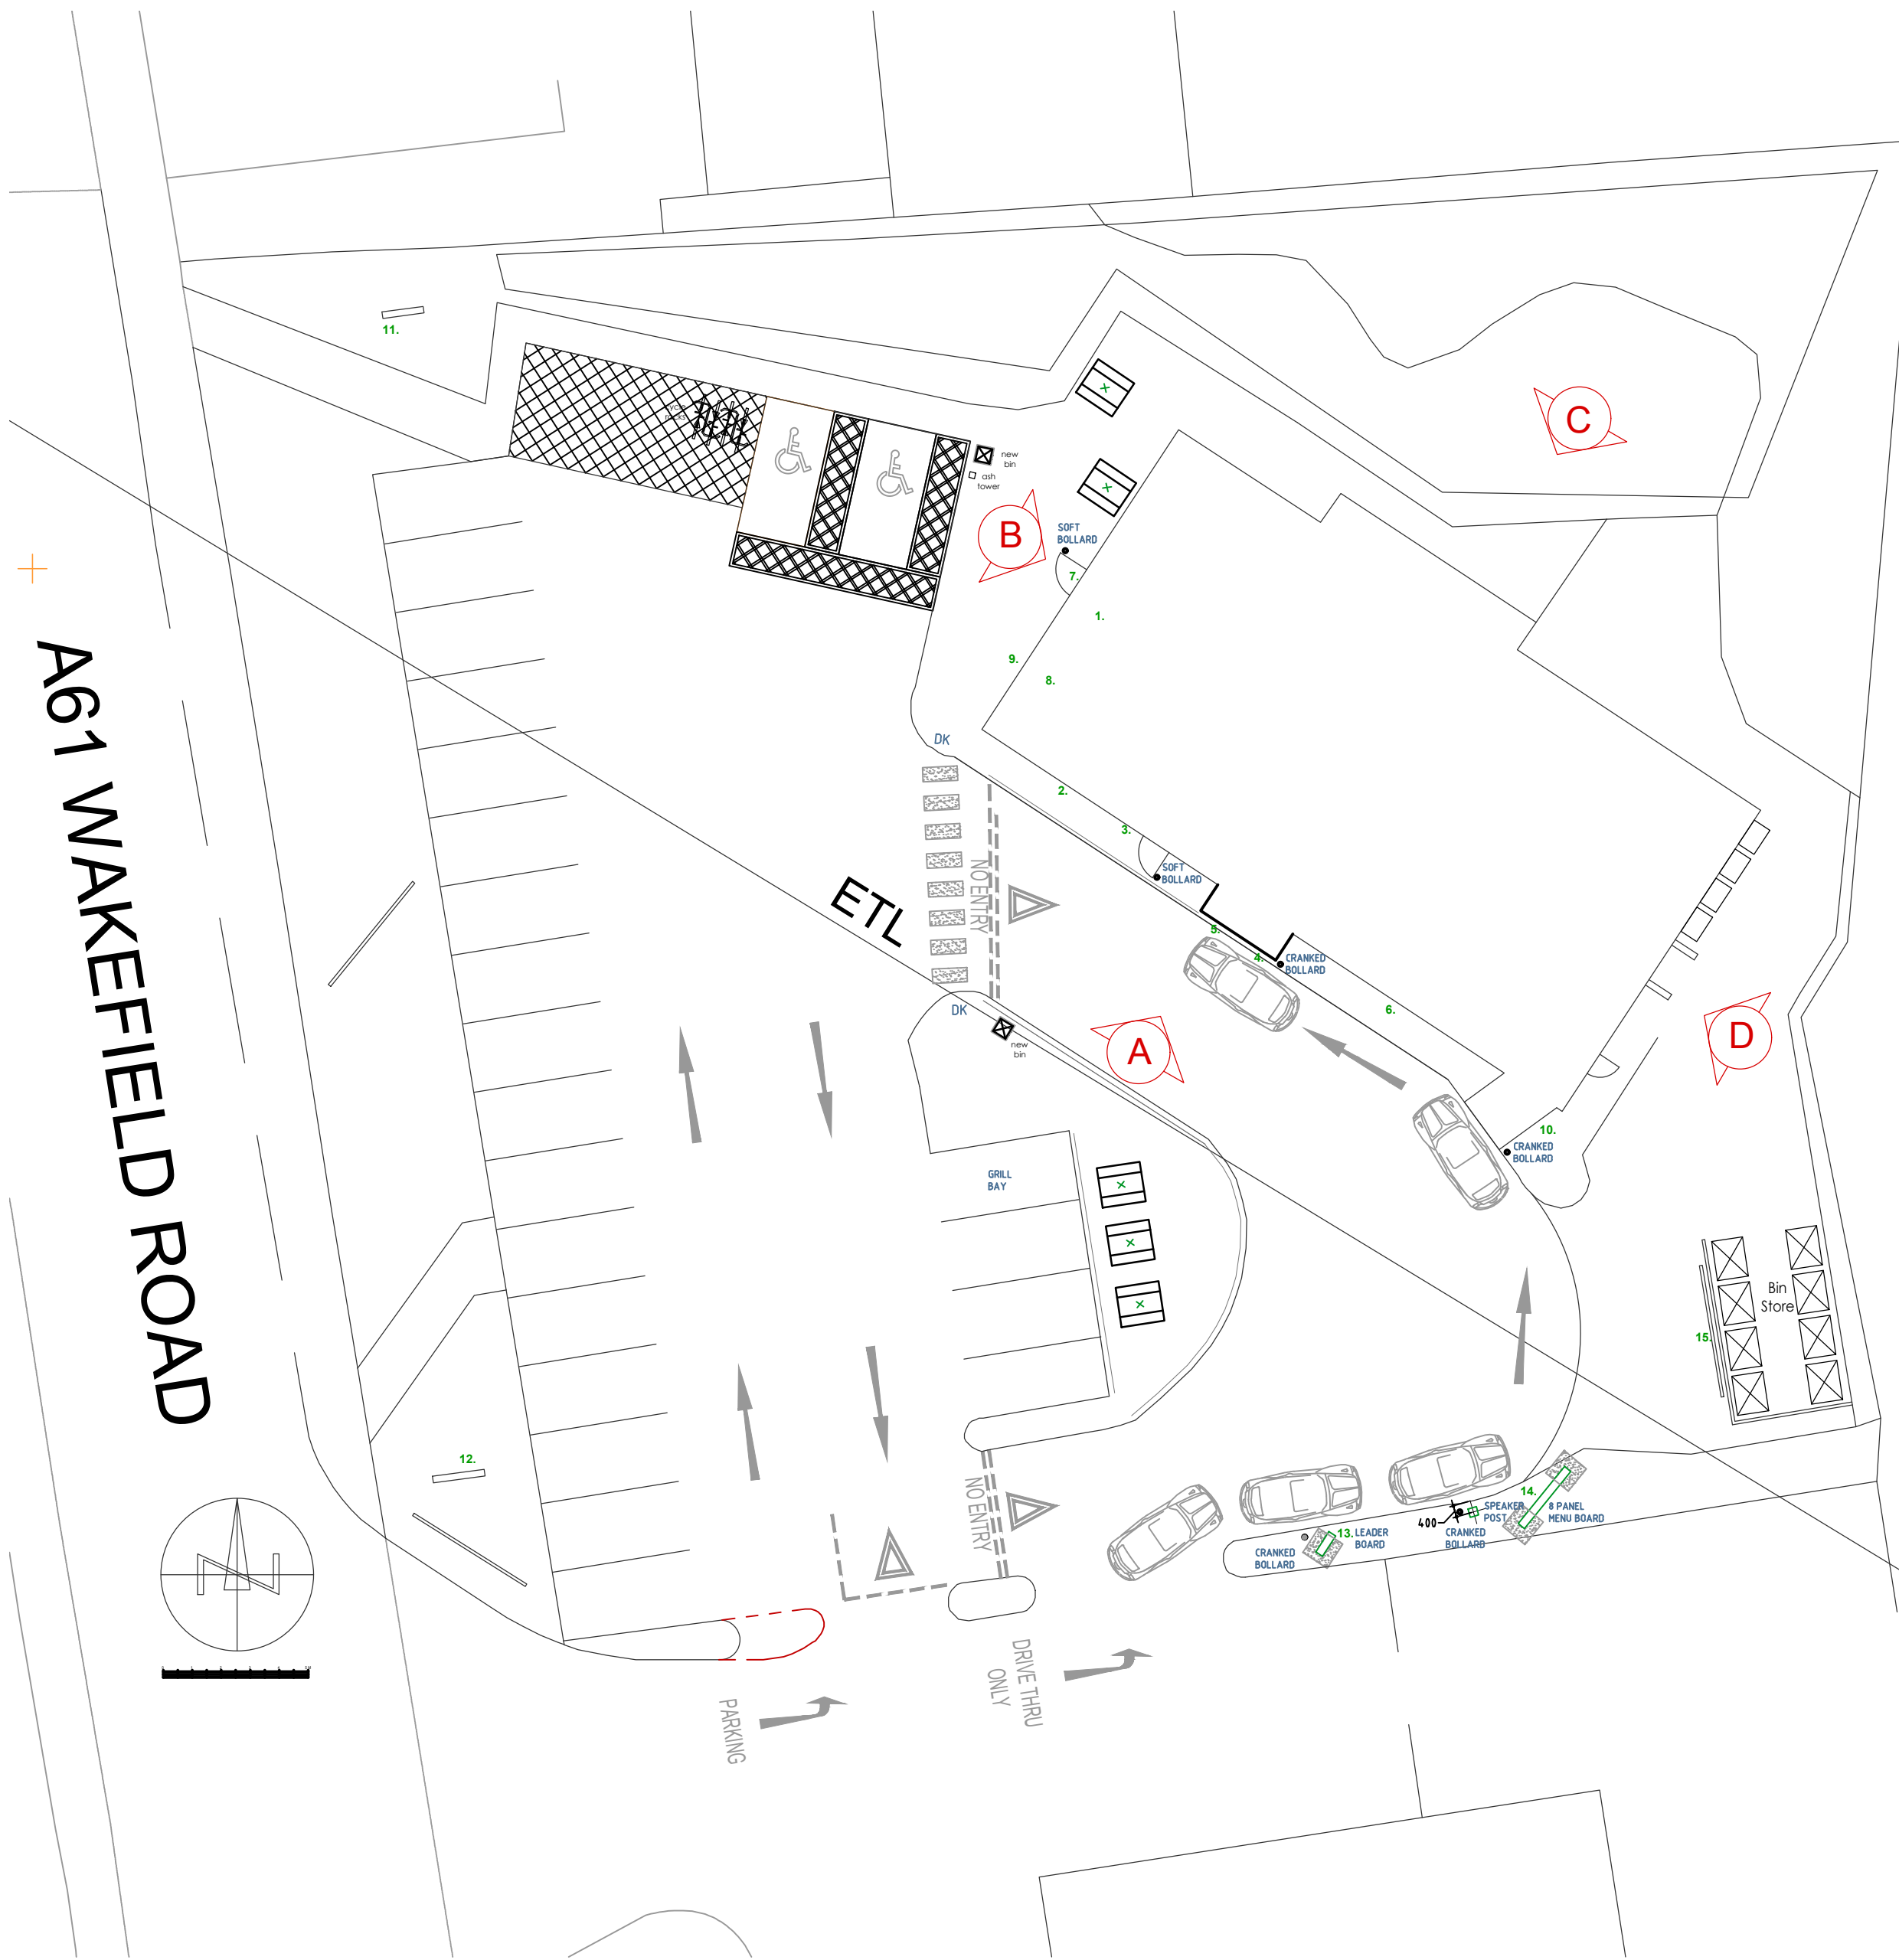
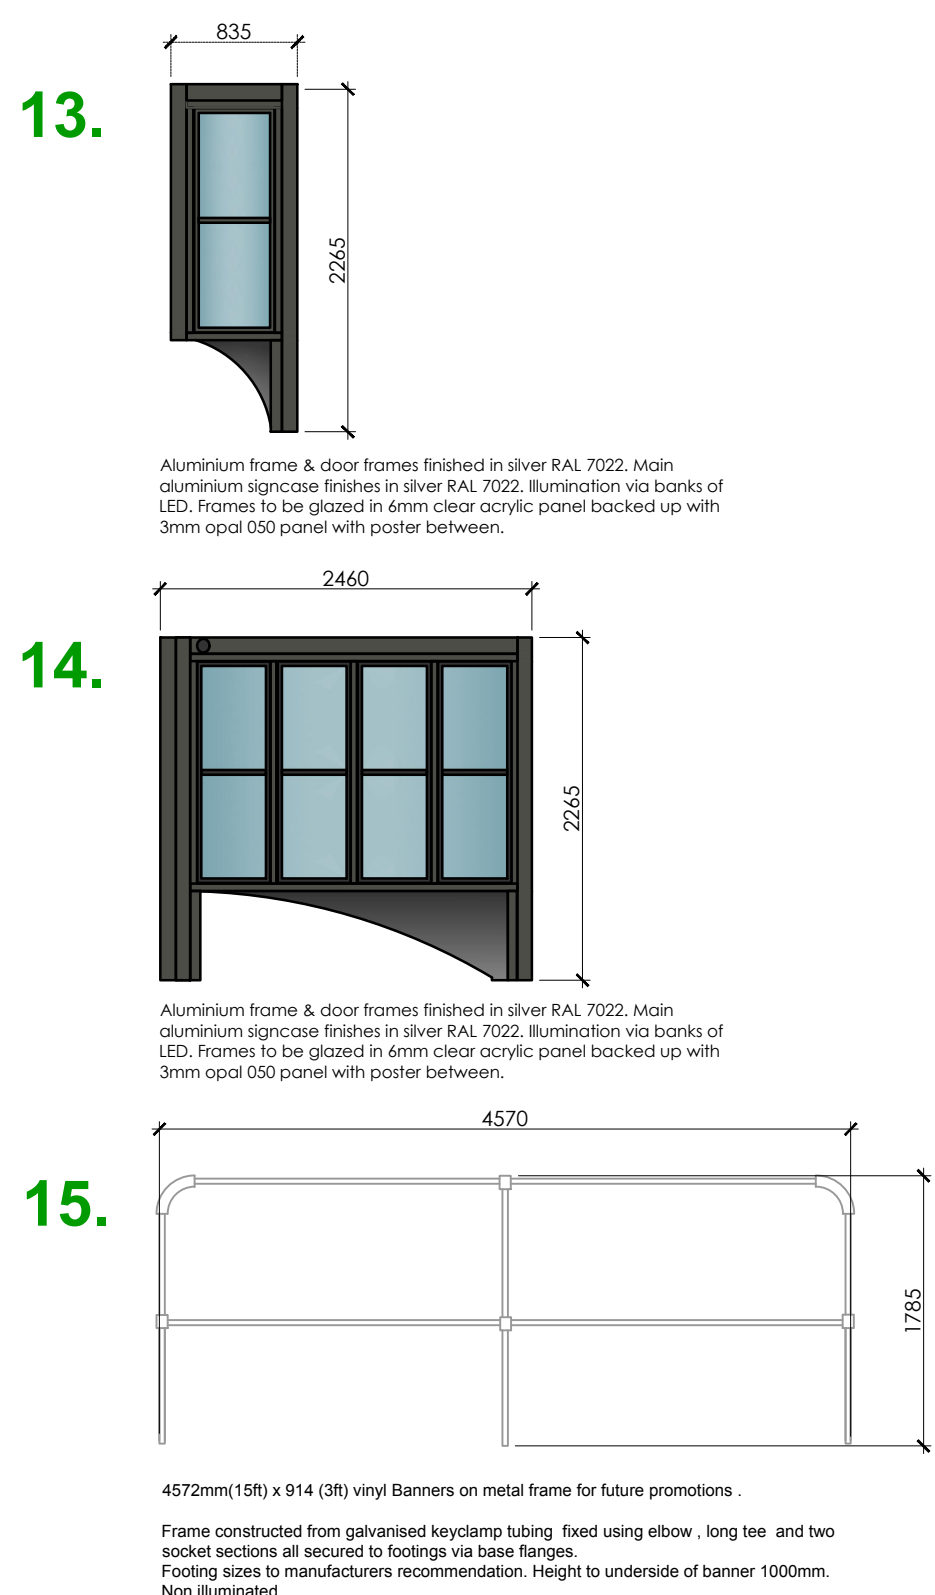


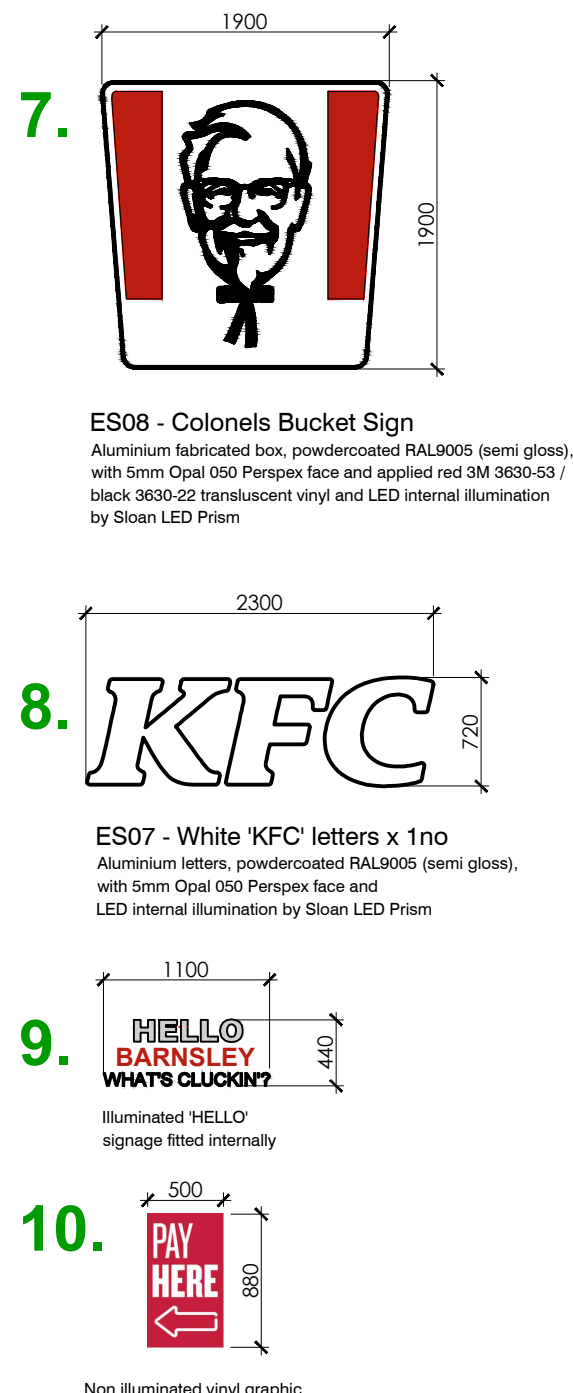

DESIGN SIGNOFF	
NAME / TITLE	
SIGNATURE	DATE

ALL DIMENSIONS TO BE CHECKED ON SITE.
DO NOT SCALE FROM THIS DRAWING EXCEPT FOR
THE PURPOSES OF LOCAL AUTHORITY PLANNING

REV	DATE	DESCRIPTION
A	09.07.21	Updated to suit latest scheme

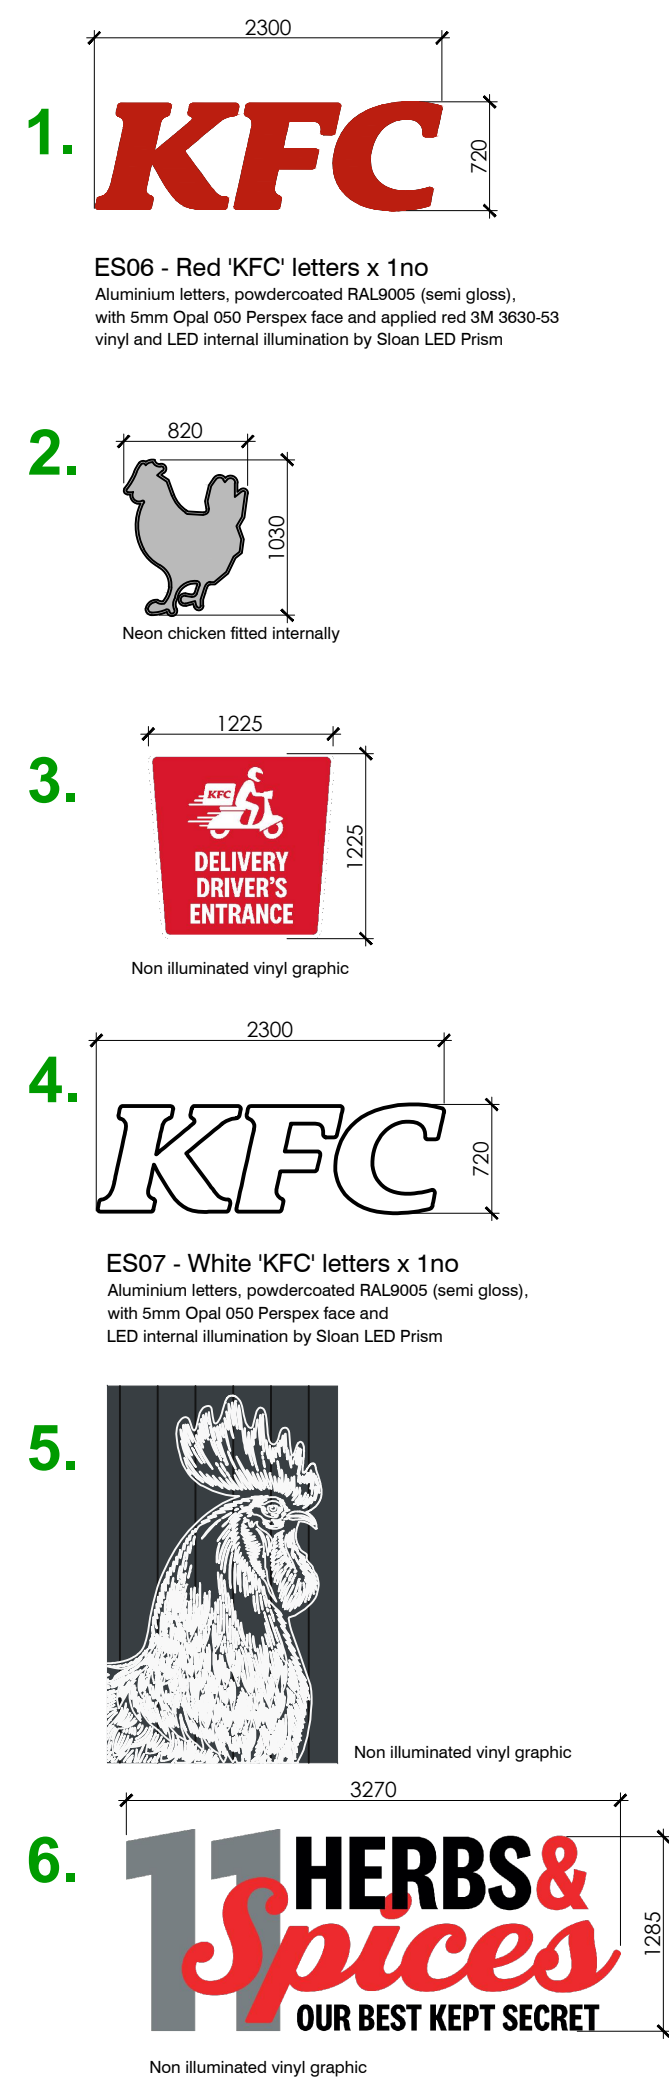

PYE DESIGN ARCHITECTS
RIBA Chartered Practice
www.pyedesign.co.uk

29 Market Street
Hindley
Wigan
WN2 3AE

01942 256007
info@pyedesign.co.uk

IMAGE
ENHANCEMENT

SITE ADDRESS
KFC WAKEFIELD ROAD
Wakefield Road
Barnsley
West Yorkshire
S71 1NG
CLIENT / FRANCHISEE - QFM Group

DRAWING TITLE
Proposed Signage Details

DRAWN BY	CHECKED	DATE
RHS	ARP	MAR 21
STORE NO.	SCALE	
065/04	1:50@ A1	

DRAWING NO.	REVISION
065/04/2021/A114 (PD Ref. 3985)	A

PROPOSED SIGNAGE DETAILS
Scale - 1:50 @ A1 / 1:100 @ A3

FOR APPROVAL