


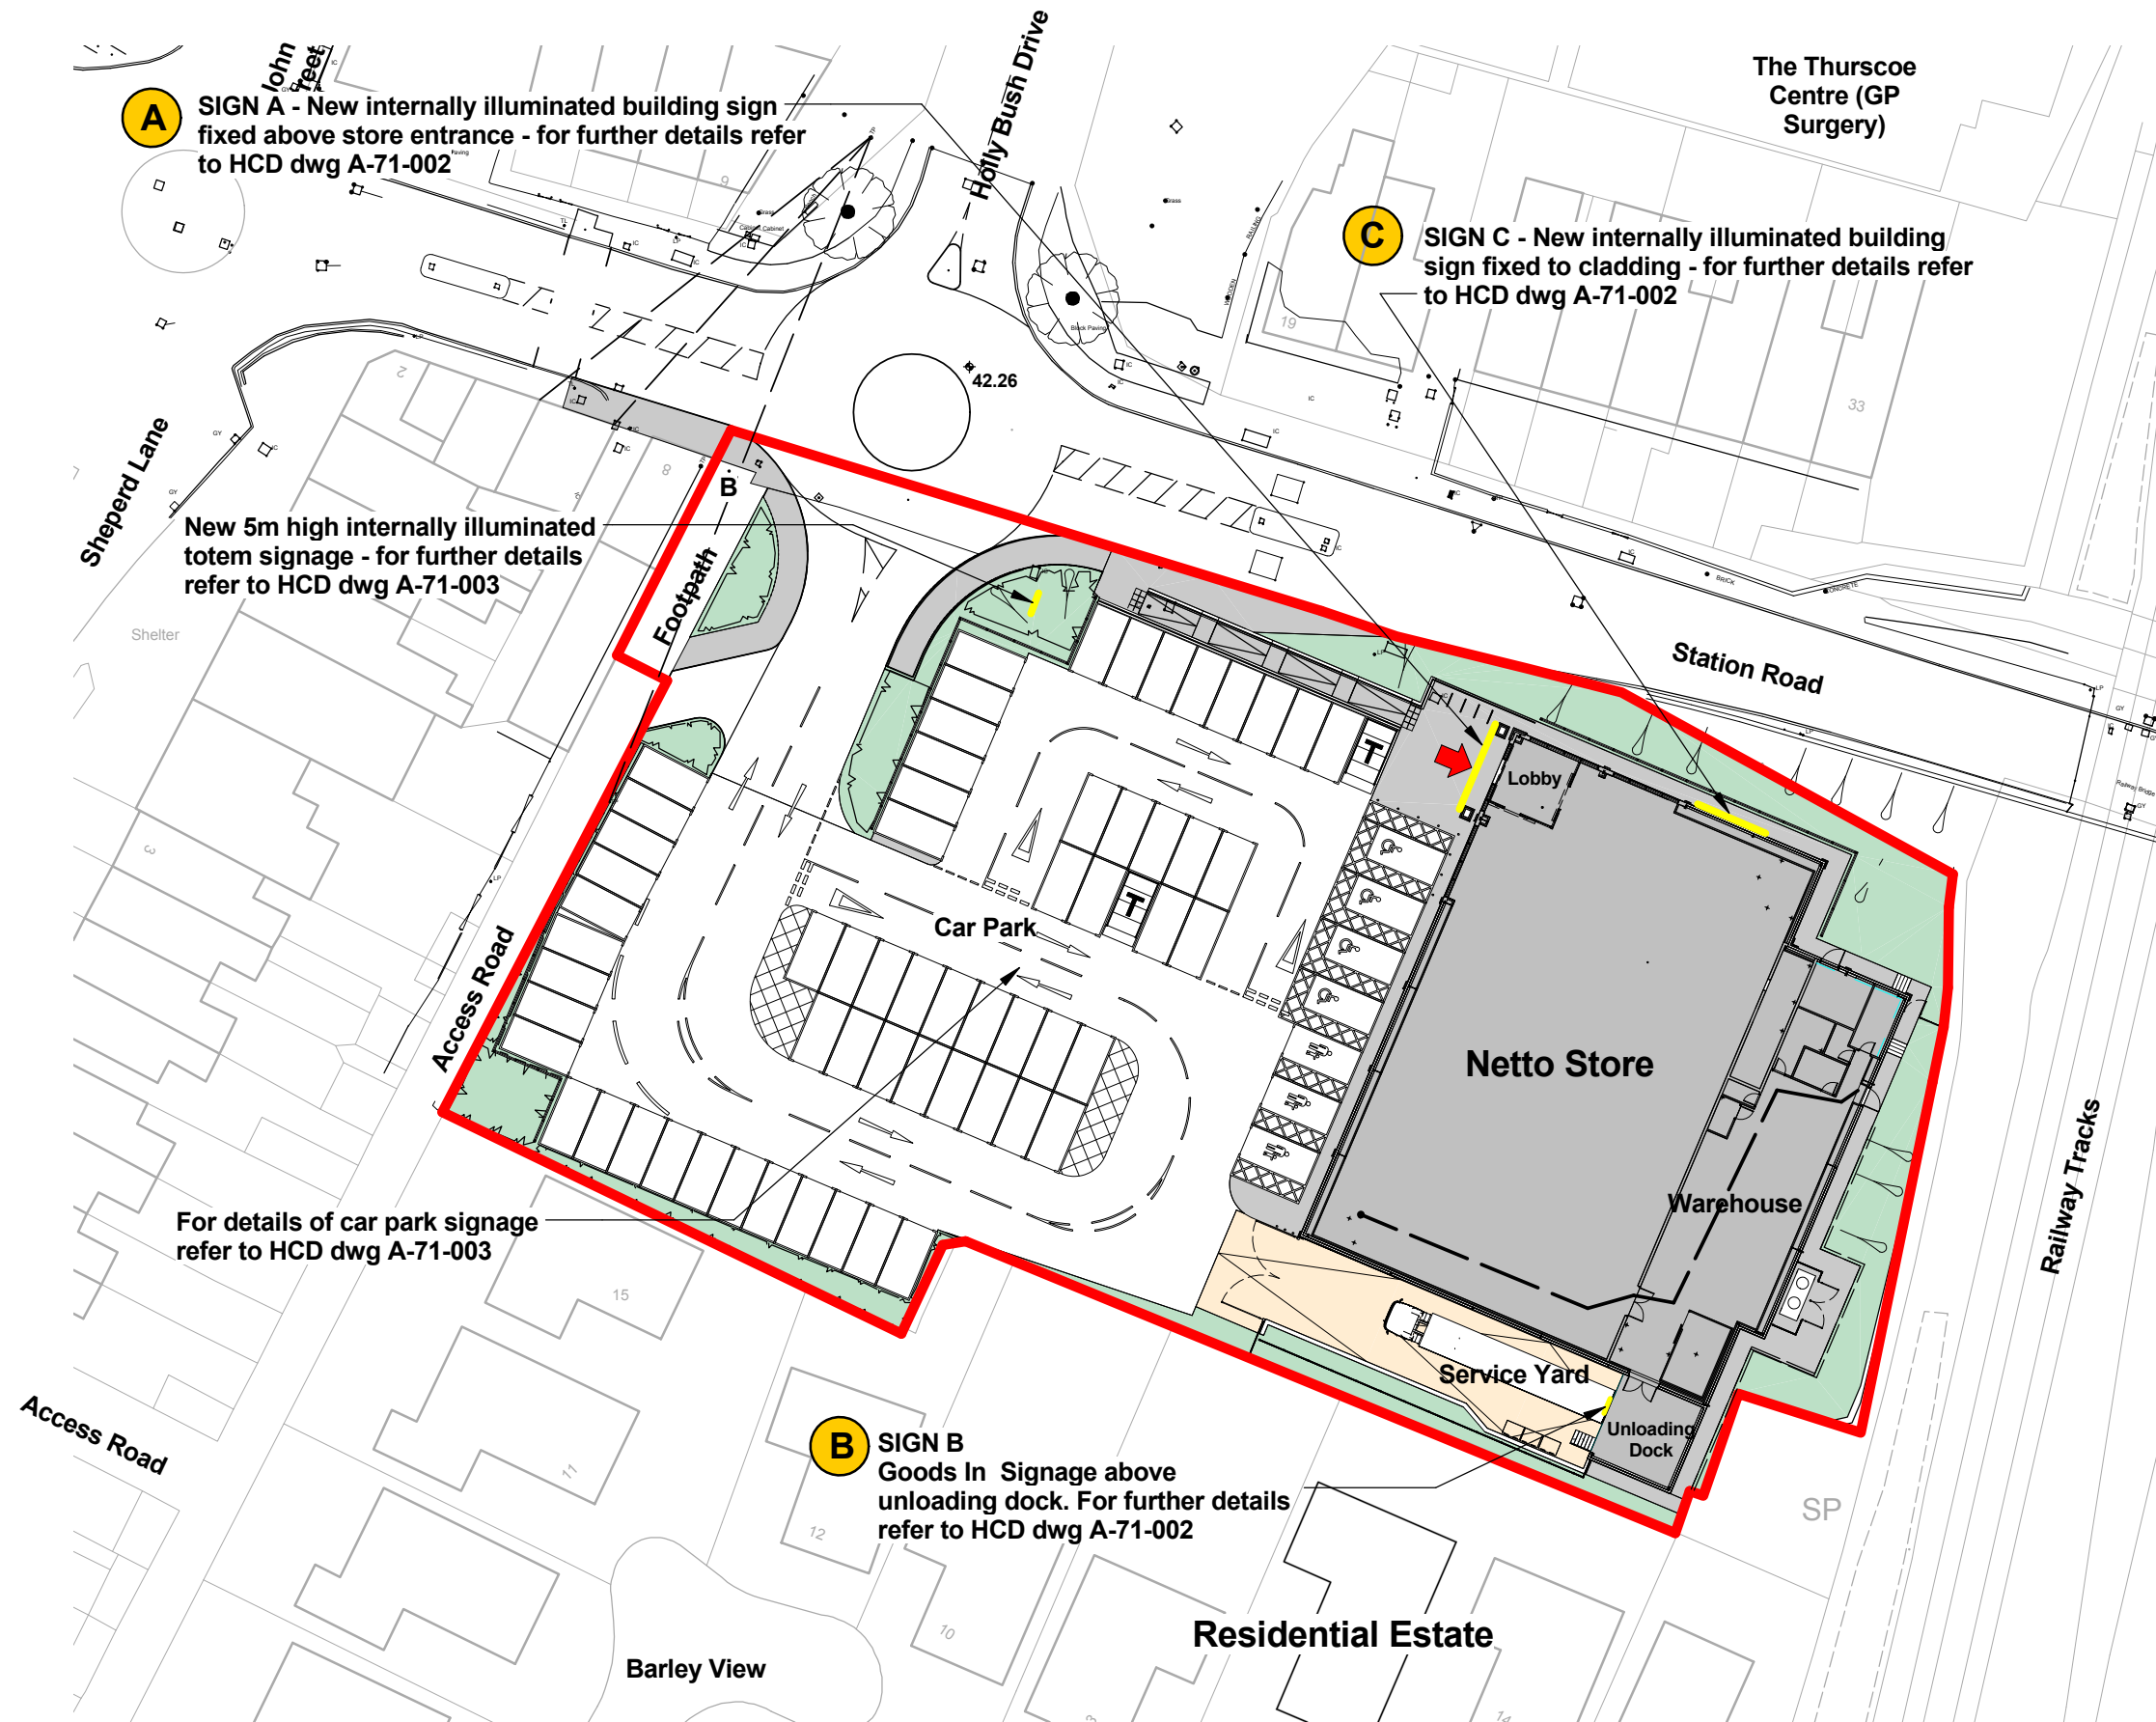

NOTES:


THIS DRAWING IS NOT TO BE USED FOR CONSTRUCTION PURPOSES.

DO NOT DIMENSION FROM THIS DRAWING.

THIS DRAWING CONSISTS OF THE FOLLOWING SURVEY DATA:

THIS DRAWING TO BE READ IN CONJUNCTION WITH THE FOLLOWING DRAWINGS:-

- A-71-001 - Signage Location Plan
- A-71-002 - Proposed Building Signage
- A-71-003 - Proposed Car Park Signage

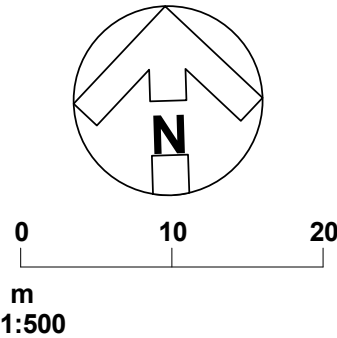

REVISION: * BY: PC CHECKED: DATE: 29/01/2016

Planning Issue

PLANNING

PLOT DATE: 29/01/2016 15:03:12



CLIENT:

Thurnscoe, Station Road, Barnsley

PROJECT:

Signage Location Plan

DRAWING: SCALE: CREATION DATE: PC 1 : 500 @ A3 JAN 2016

Hadfield Cawkwell Davidson

Broomgrove Lodge, 13 Broomgrove Rd, Sheffield, S10 2LZ T 0114 266 8181 www.hcd.co.uk

Architecture | Engineering | Interior Design | Masterplanning | Urban Design

JOB NO: 2015-097 | DRAWING NO: A-71-001 | REV: *

C:\temp\15097-HCD-A0-ZZ-M3-A-20-001_Building_WS15_pcarrr.rvt © HCD