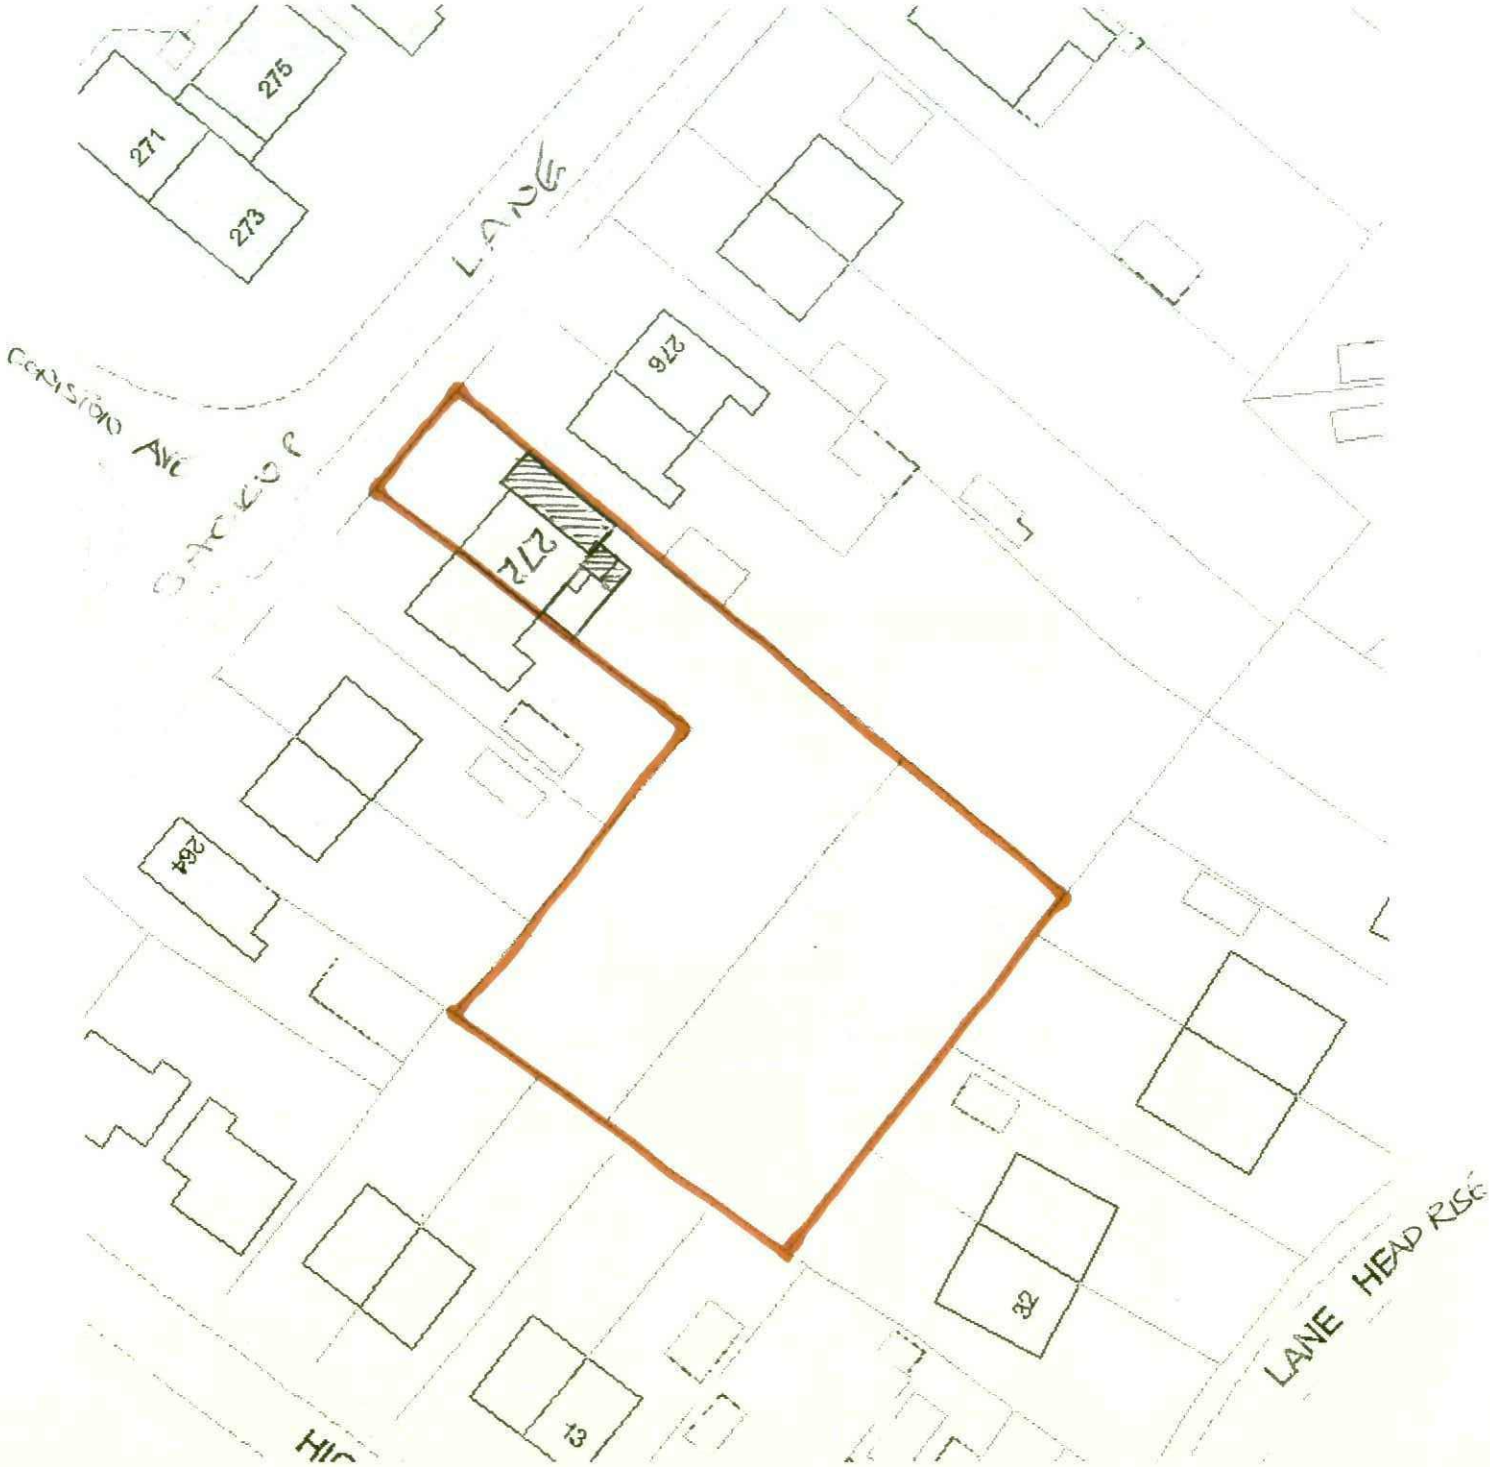


LOCATION PLAN 1:500