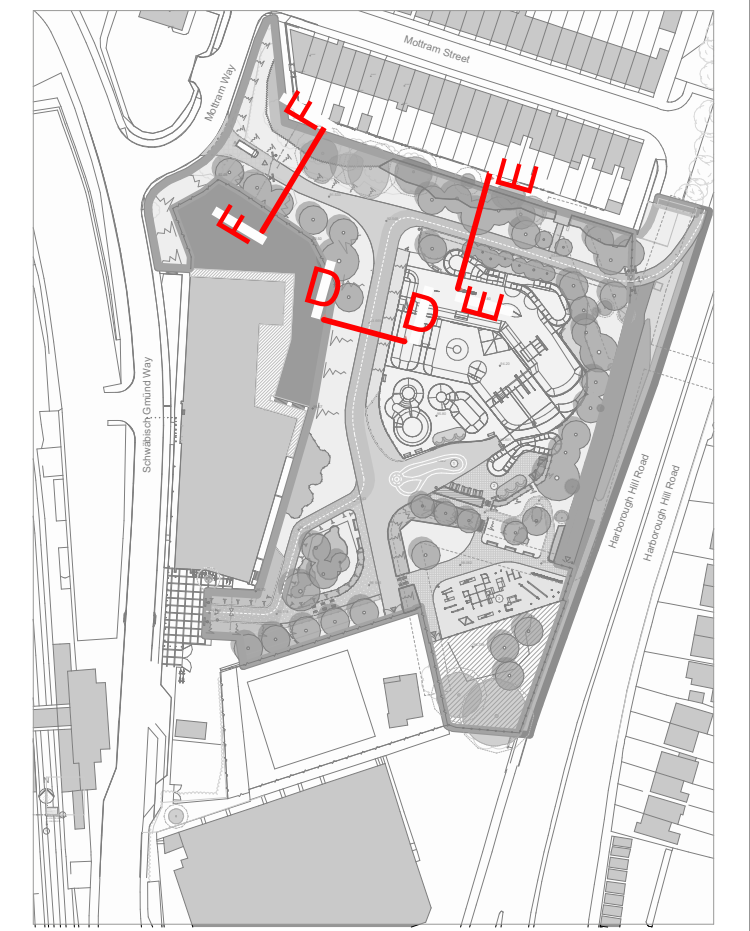
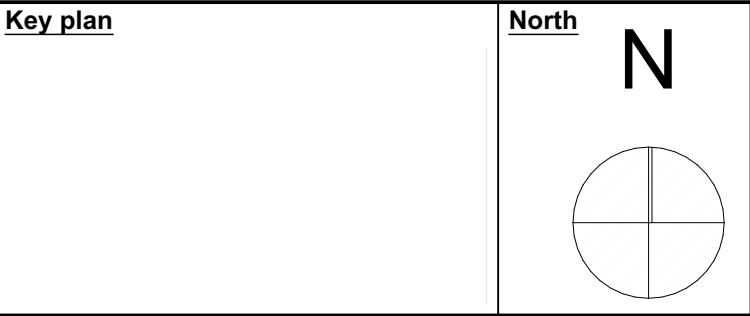


P01 Issued for Planning- Stage 3 TT SR 16/07/2024

Rev	Description	Drawn	Checked	Date
-----	-------------	-------	---------	------

B

BOND BRYAN

e info@bondbryan.co.uk
w www.bondbryan.co.uk

Barnsley Metropolitan Borough Council




Barnsley Levelling Up Fund
Youth Zone Activity Park

GA Site Sections DD, EE and FF


Originator project ref 23048	Purpose of Issue Design Development
Scale(s) 1:100	
Paper size A1	Revision description Preliminary

project	originator	volume	level	type	role	number	revision
BALU	BBA	YAP	ZZ	DR	L	4002	P01


Netra Model: 2024072016 YouthZoneActivityPark

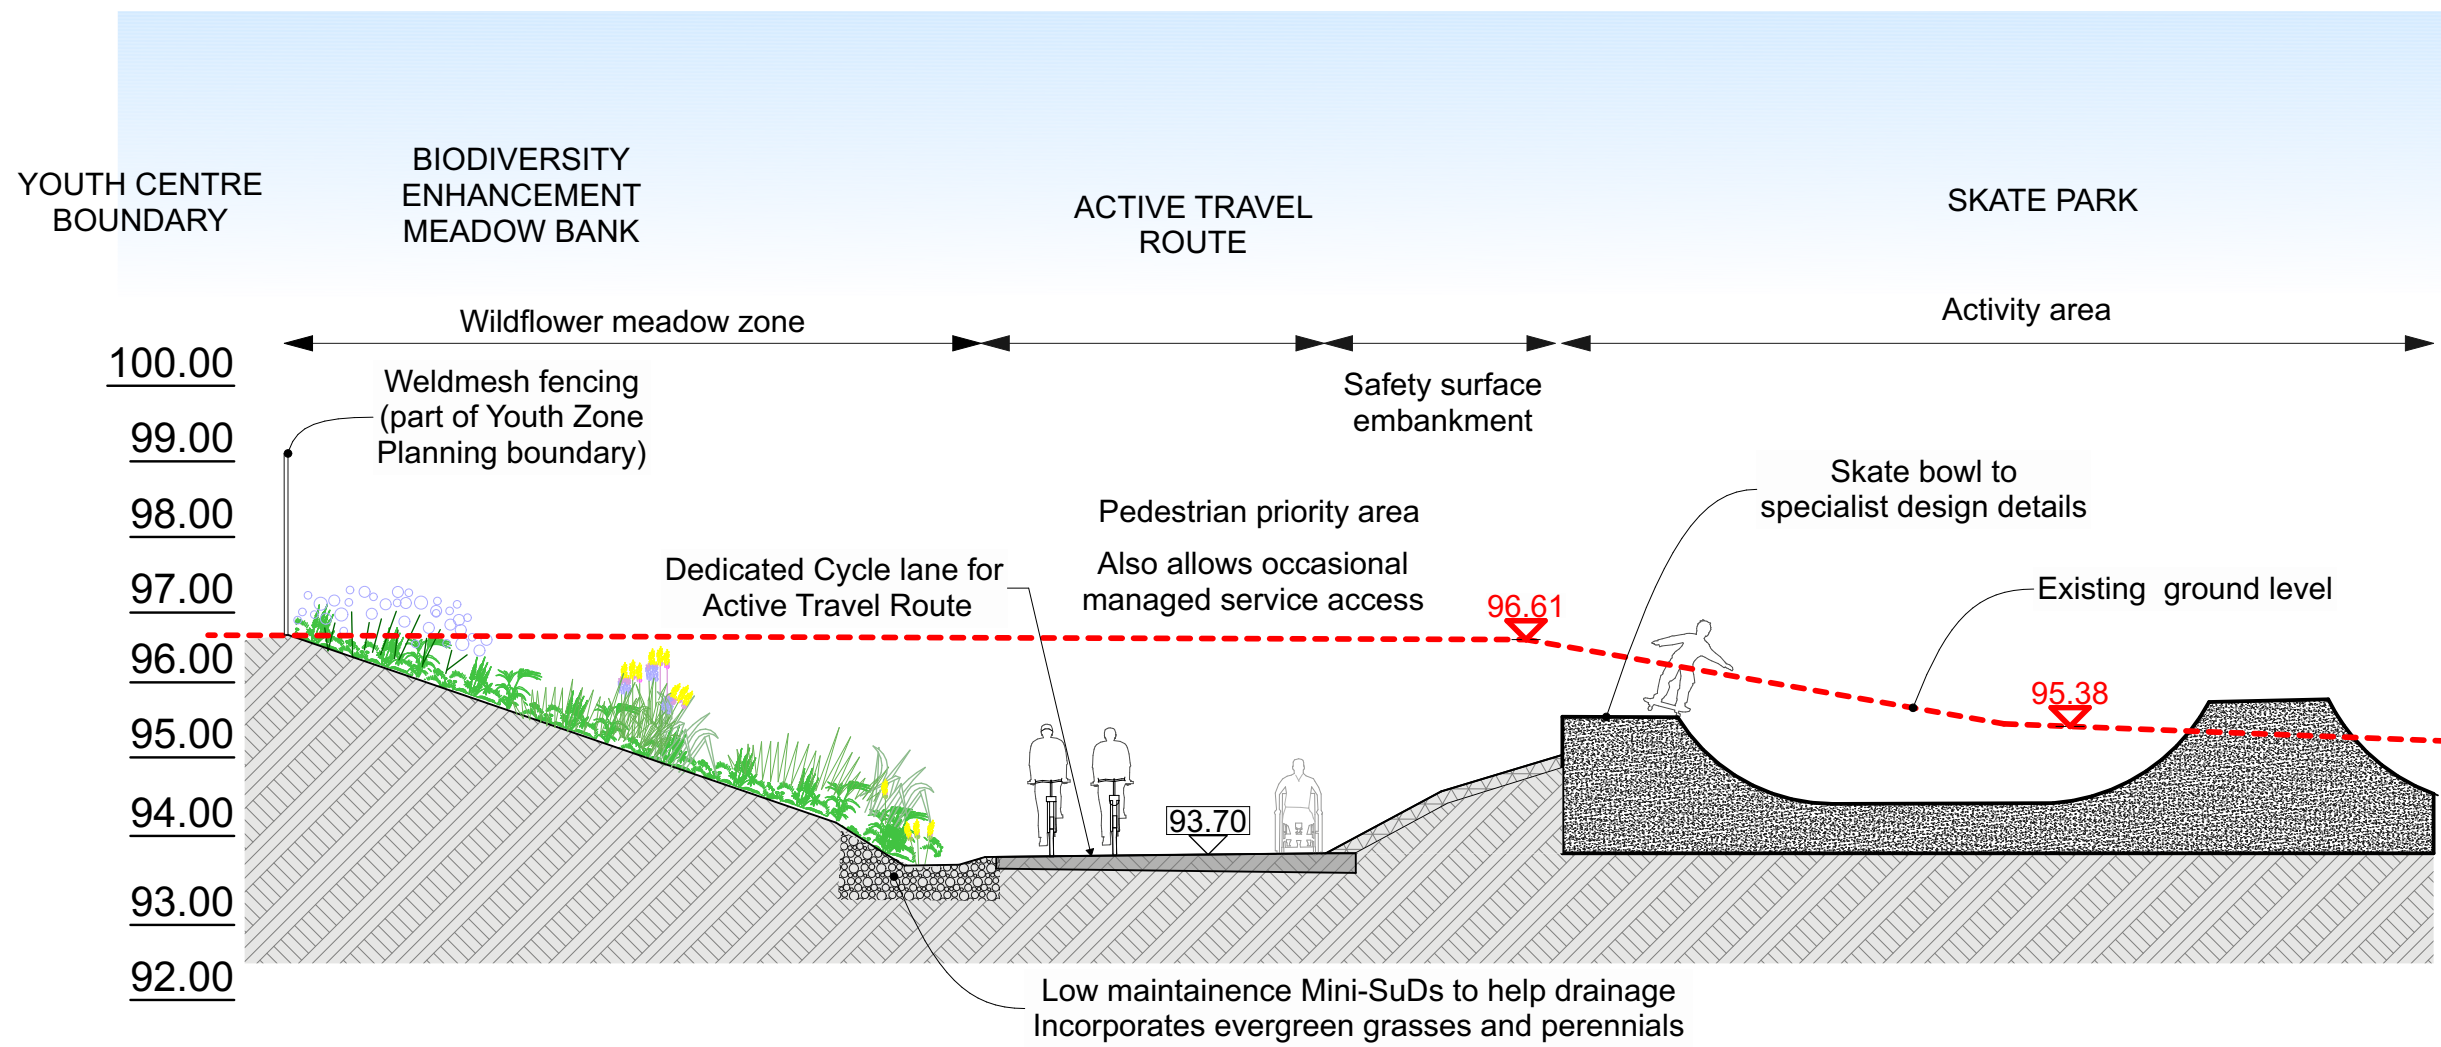

Section DD
1:100

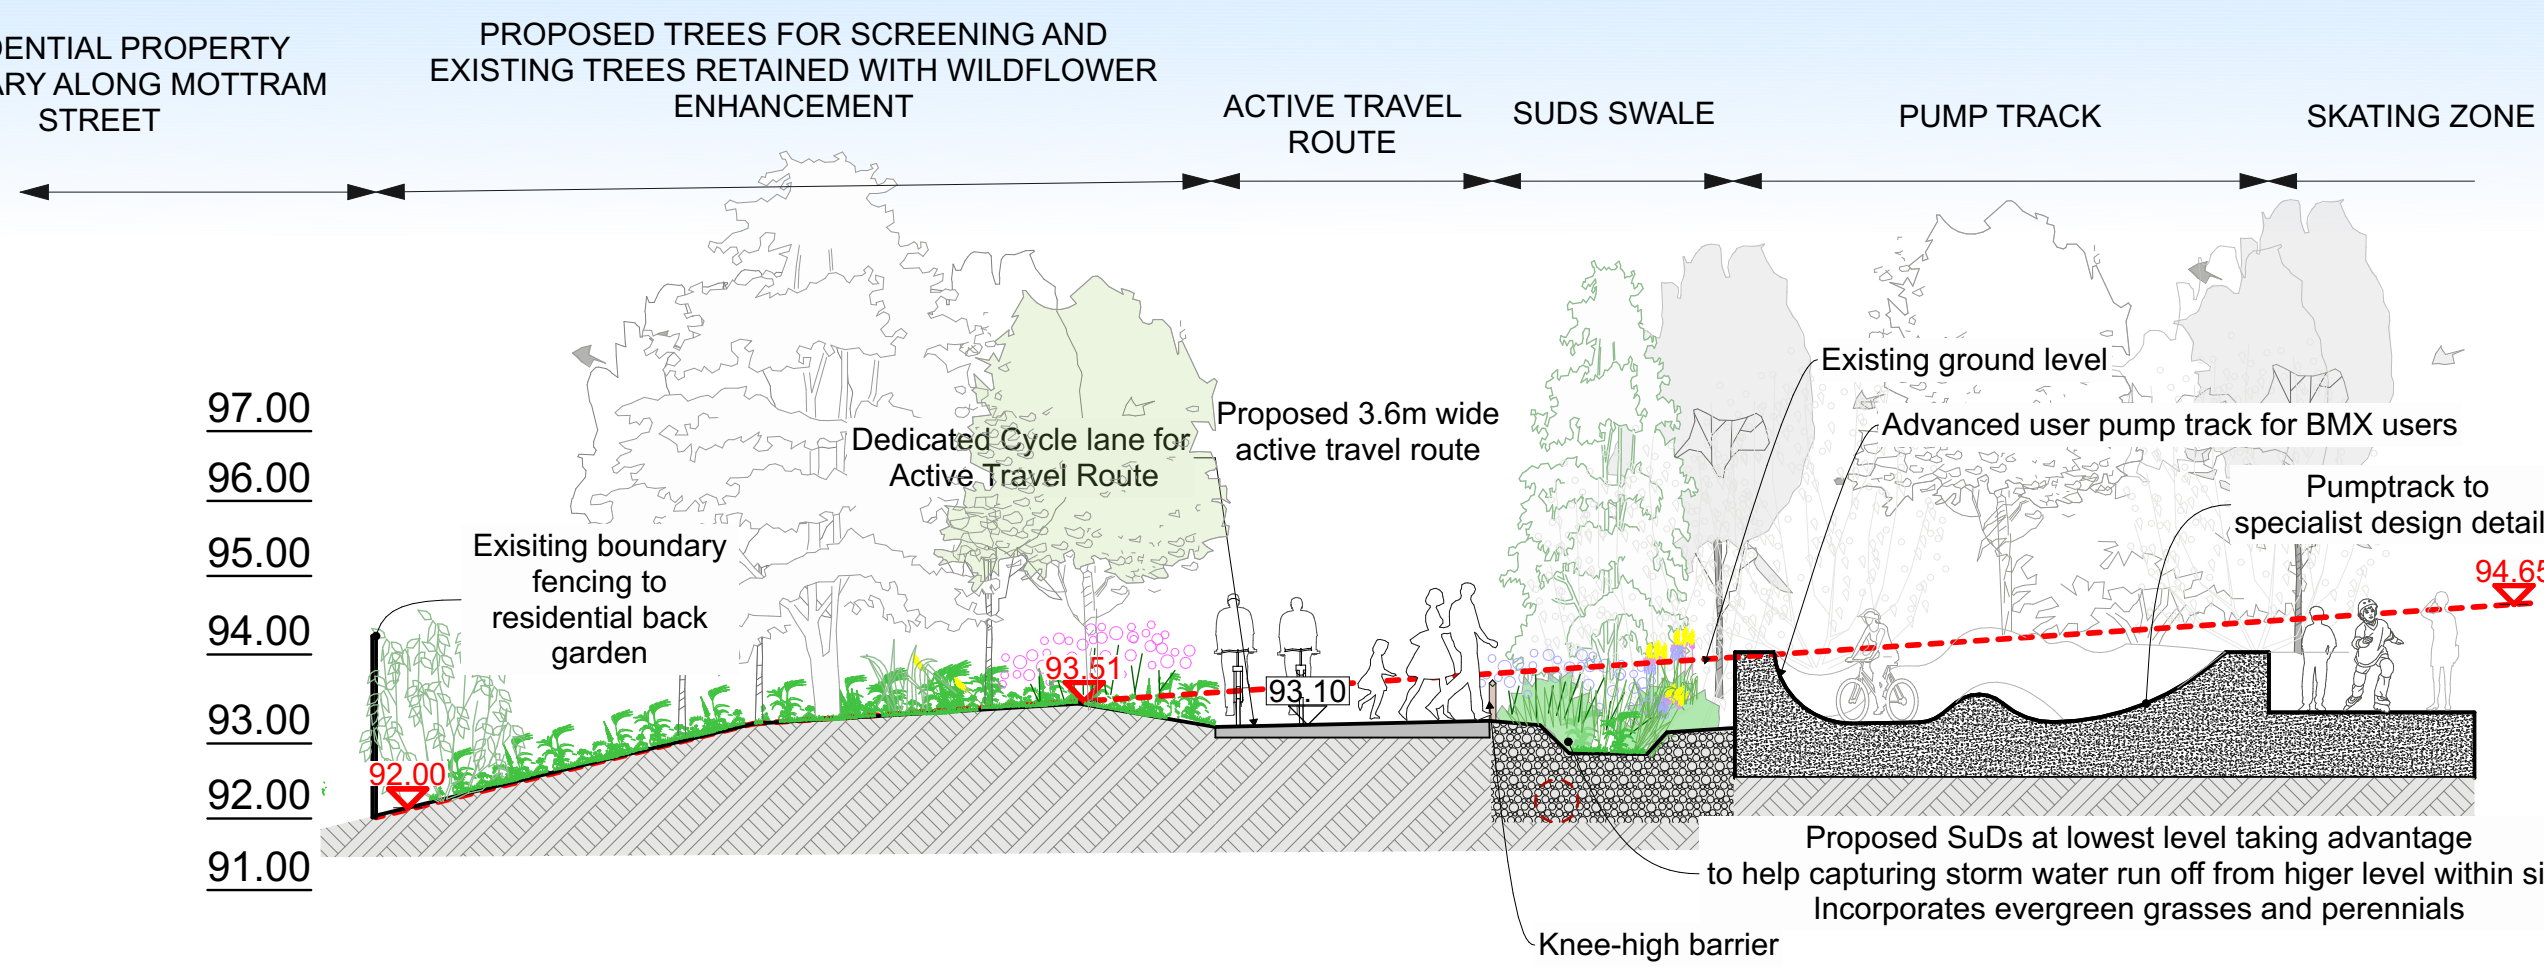

Section EE
1:100

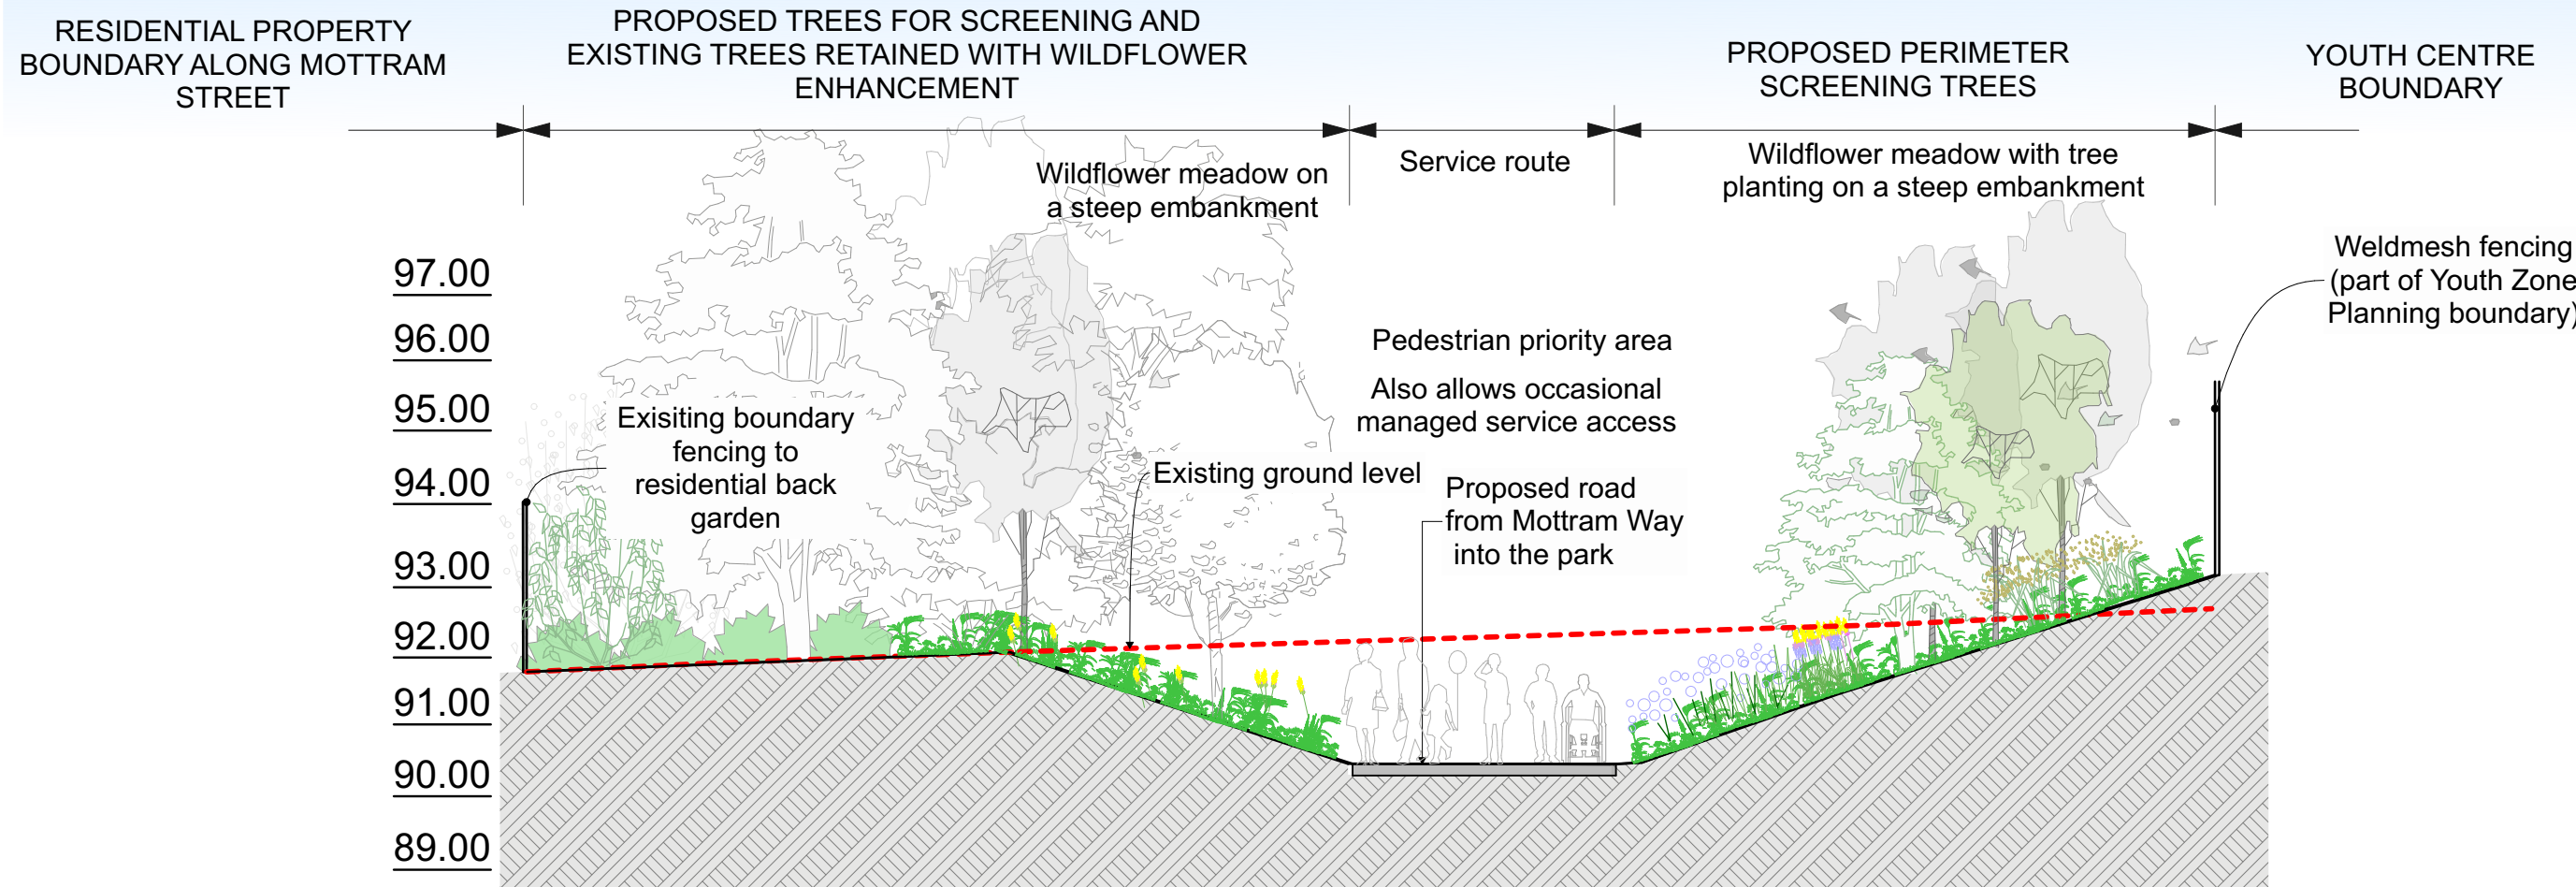

Section FF
1:100