

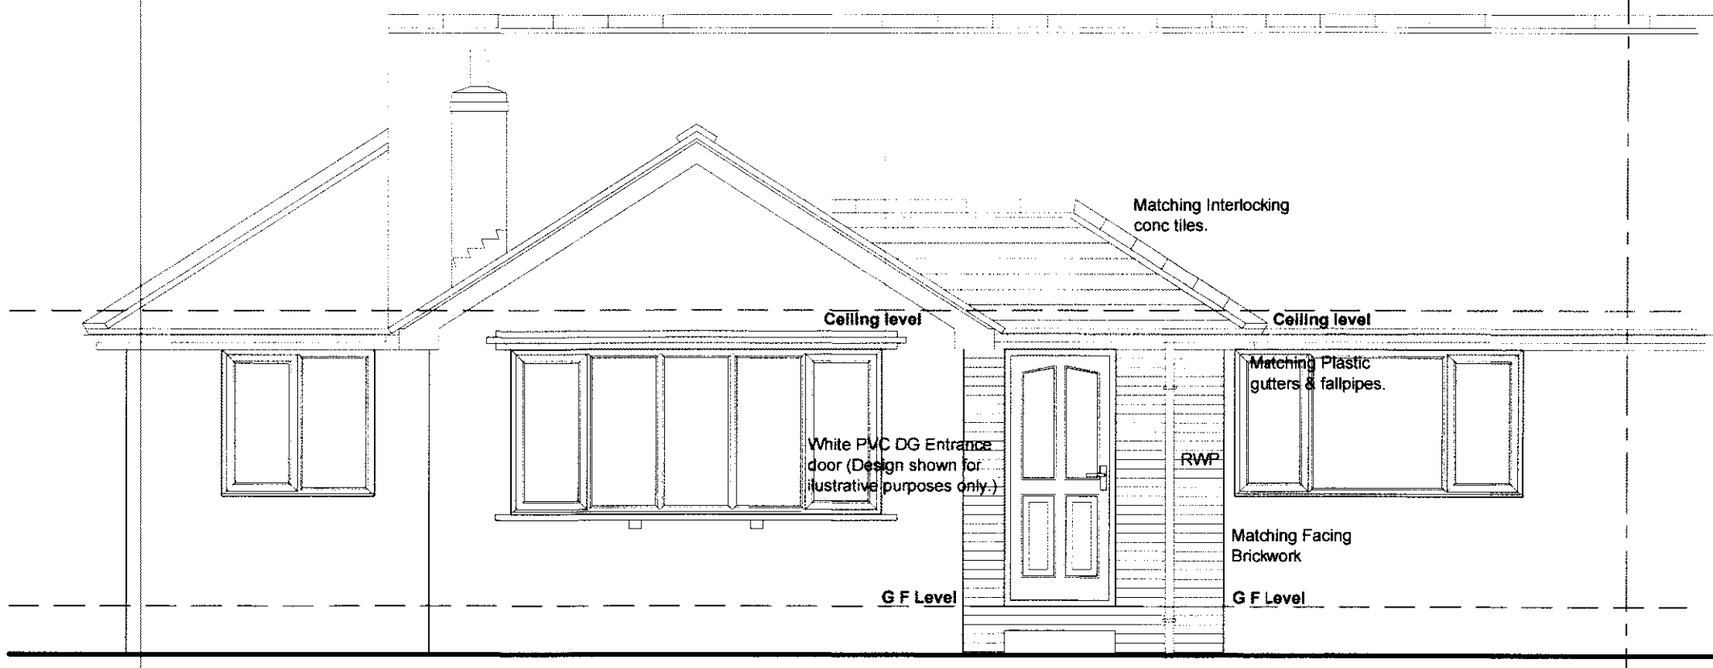


FRONT (NORTH) ELEVATION

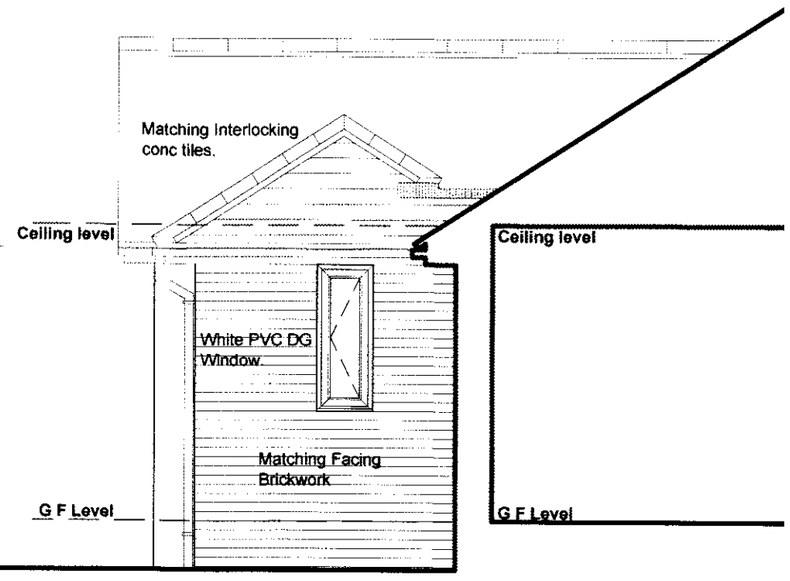

SIDE (WEST) ELEVATION

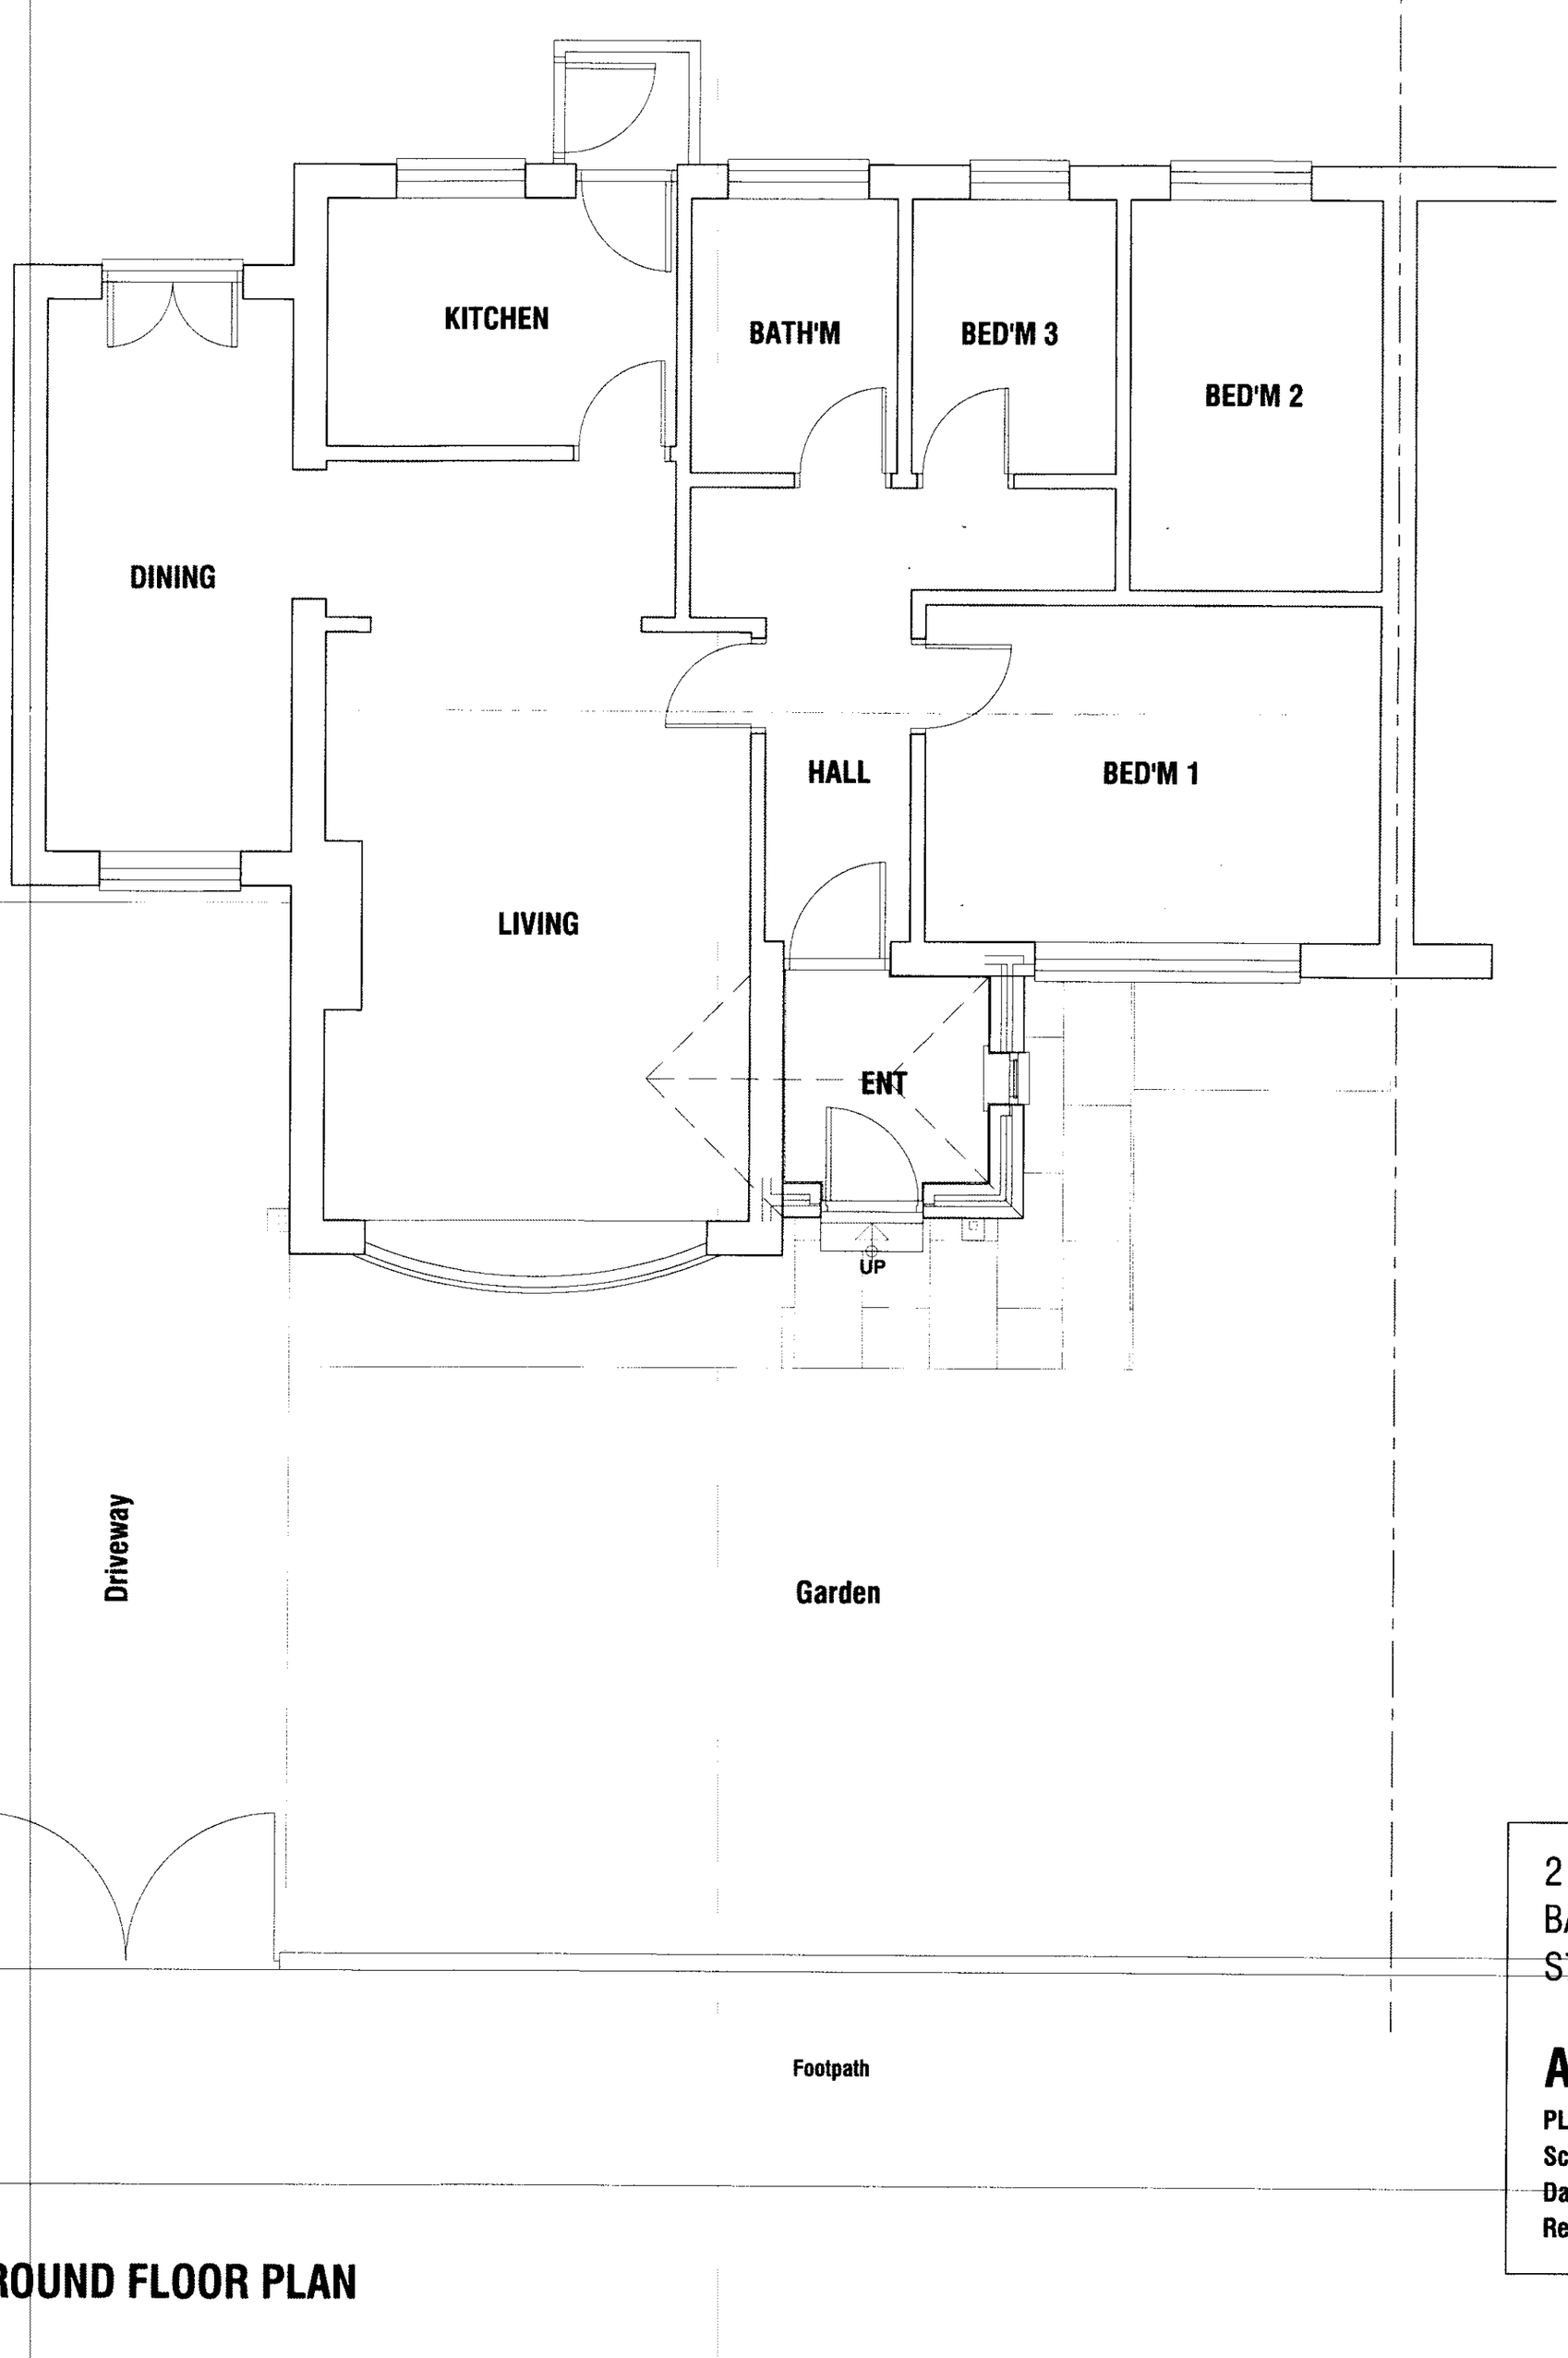

GROUND FLOOR PLAN

2 SOUTHLEA DRIVE, HOYLAND,
BARNSLEY,
S74 9NA.

AS PROPOSED

PLANS AND ELEVATIONS
Scale(s). 1:50
Date. MAY 2009.
Rev. -.