
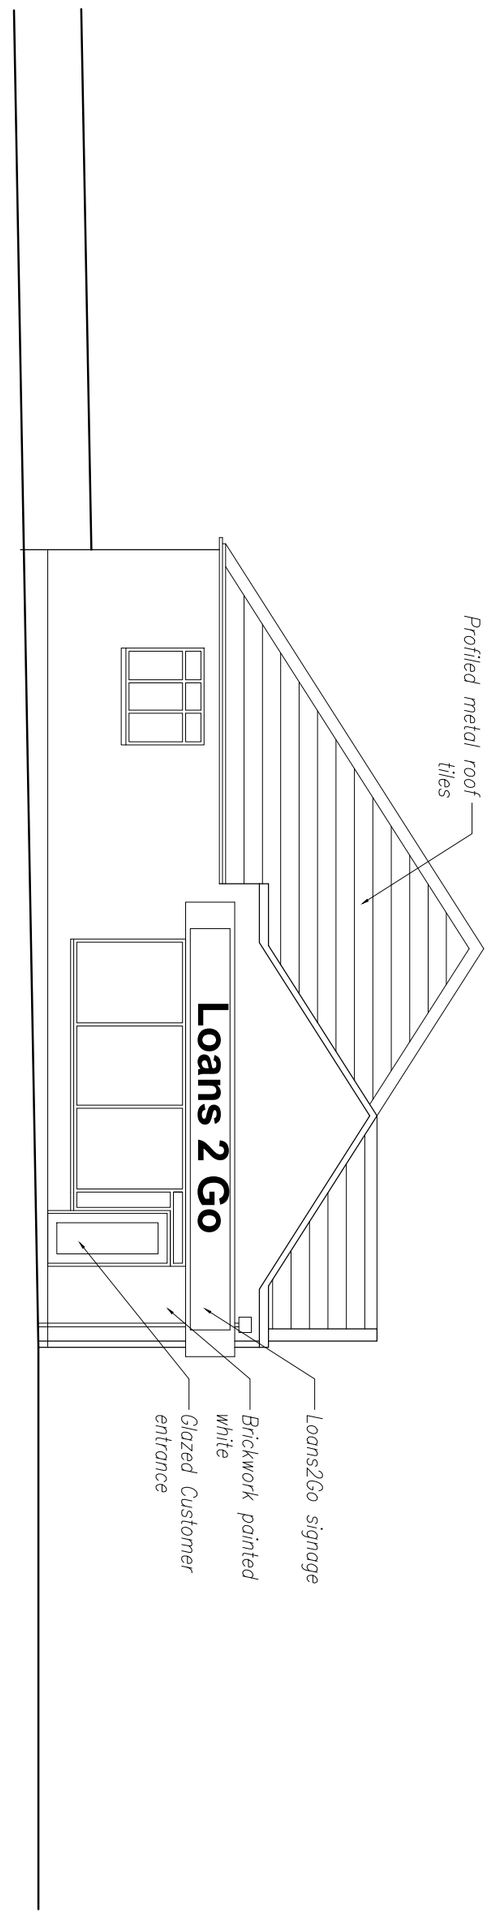


PETROL STATION ELEVATION SCALE 1:100 @A3

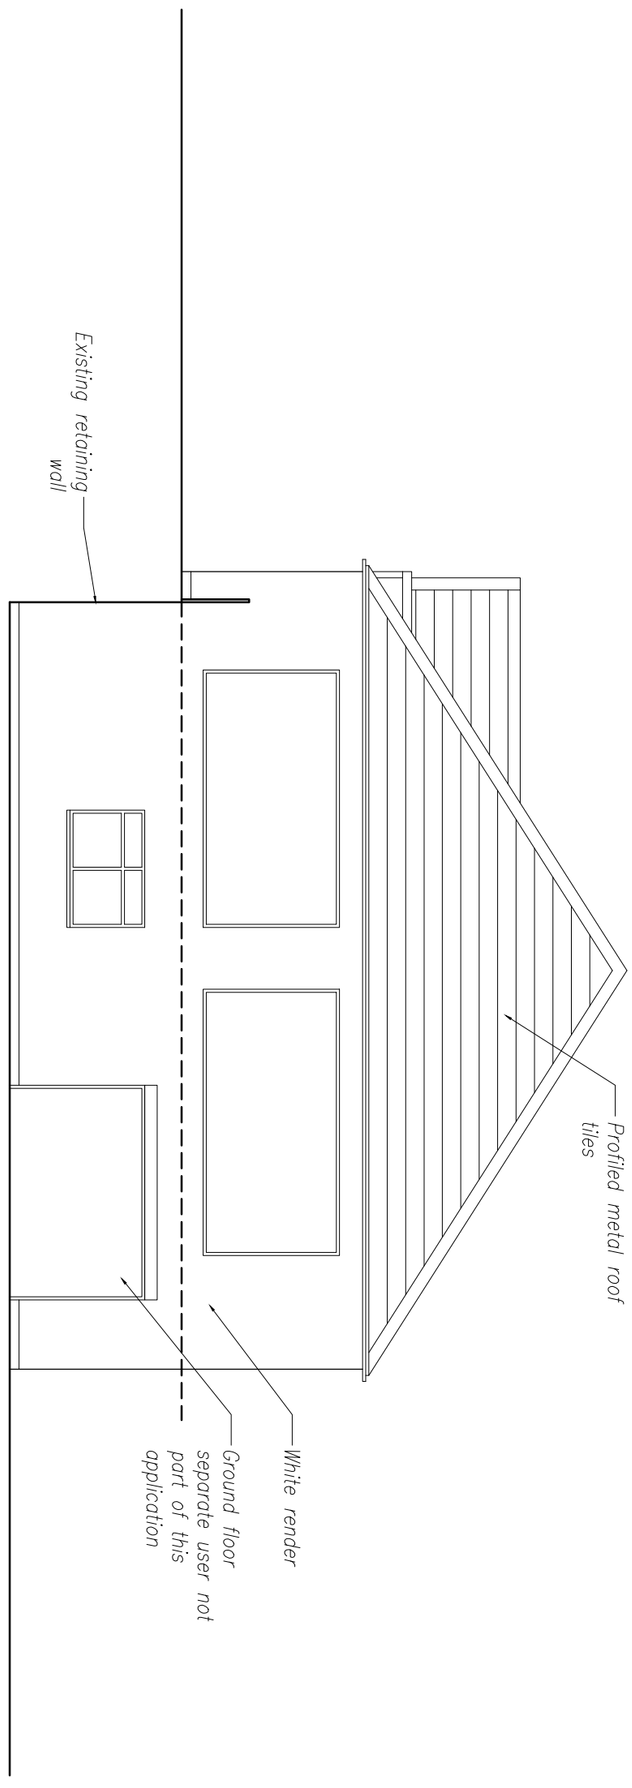

SIDE ROAD ELEVATION SCALE 1:100 @A3

client MR JAMES SMITH

project FORMER DEARNE VALLEY MOTOR COMPANY, DONCASTER ROAD, DARFIELD BARNSLEY, S73 9JG

title PROPOSED ELEVATION
SHEET 2 OF 2

drawing no A12-114-04 revision X

scale 1:100@A3 date drawn 10/03/2012

SPACE studio

18 Mylor Road
Sheffield
S11 7PF

Telephone +44 (0) 114 263 1762

Revision	X	date drawn	16/03/2012	Drawn By	AMA
Comments	FIRST ISSUE				