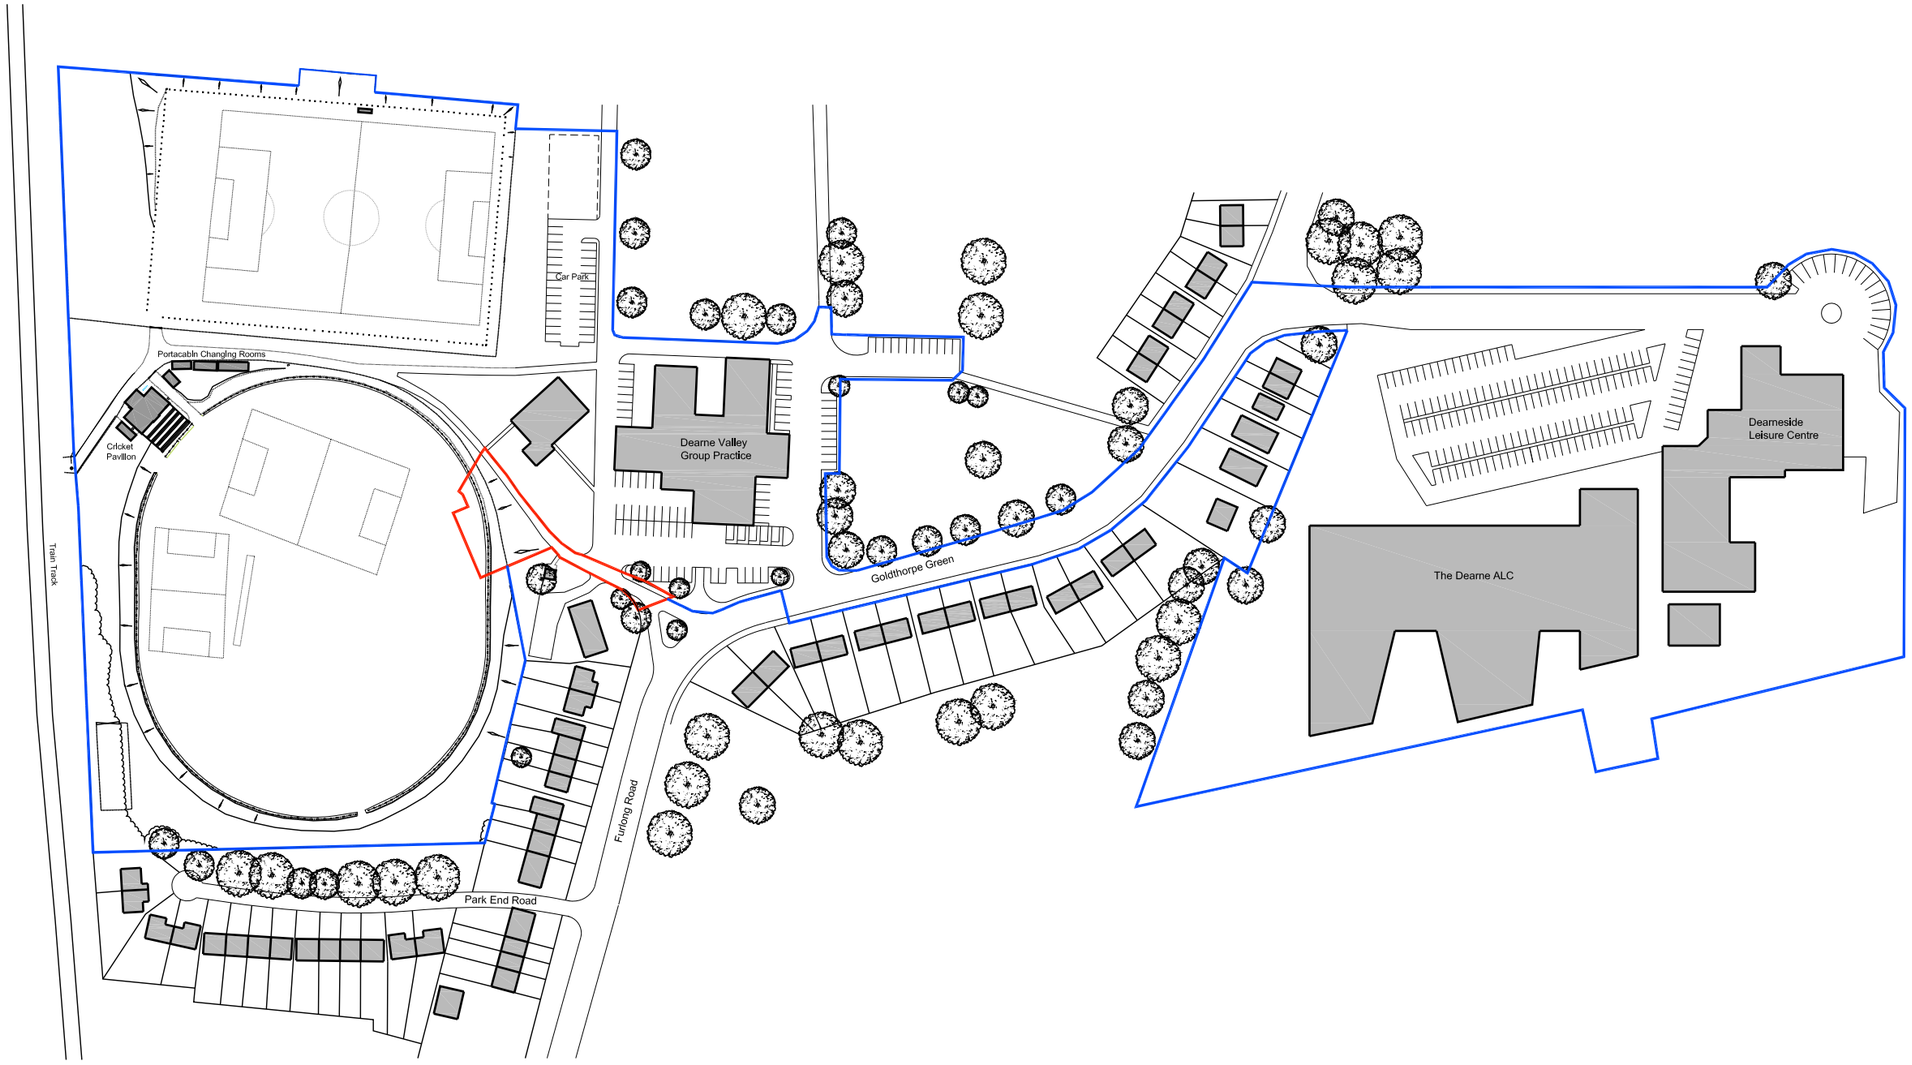


North

Copyright Notice:
This drawing is the copyright of Steve Wells Associates Ltd and shall not be reproduced without permission. © 2018

General Notes

No.	Revision / Issue	Date
C	drawing revised to include The Dearne ALC	01/19
B	redline site boundary revised	11/18
A	location of pavilion revised	11/18

STEVE WELLS ASSOCIATES
... making sport happen
Churchill House, Mill Hill, Pontefract, West Yorkshire, WF8 4HY t: 01977 797258 e: mail@stevewells-associates.com

Issue purpose
Planning

Client
Dearne & District JFC

Project
New Changing Pavilion for Dearne & District JFC at Goldthorpe Green, Goldthorpe Barnsley, S63 9PP

Dwg. Title
Site Location Plan

Dwg. No.	Rev.
205-044-1000	C

Scale	Date
2000 @ A3	November 2018

Drawn by	Checked
NG	DKW