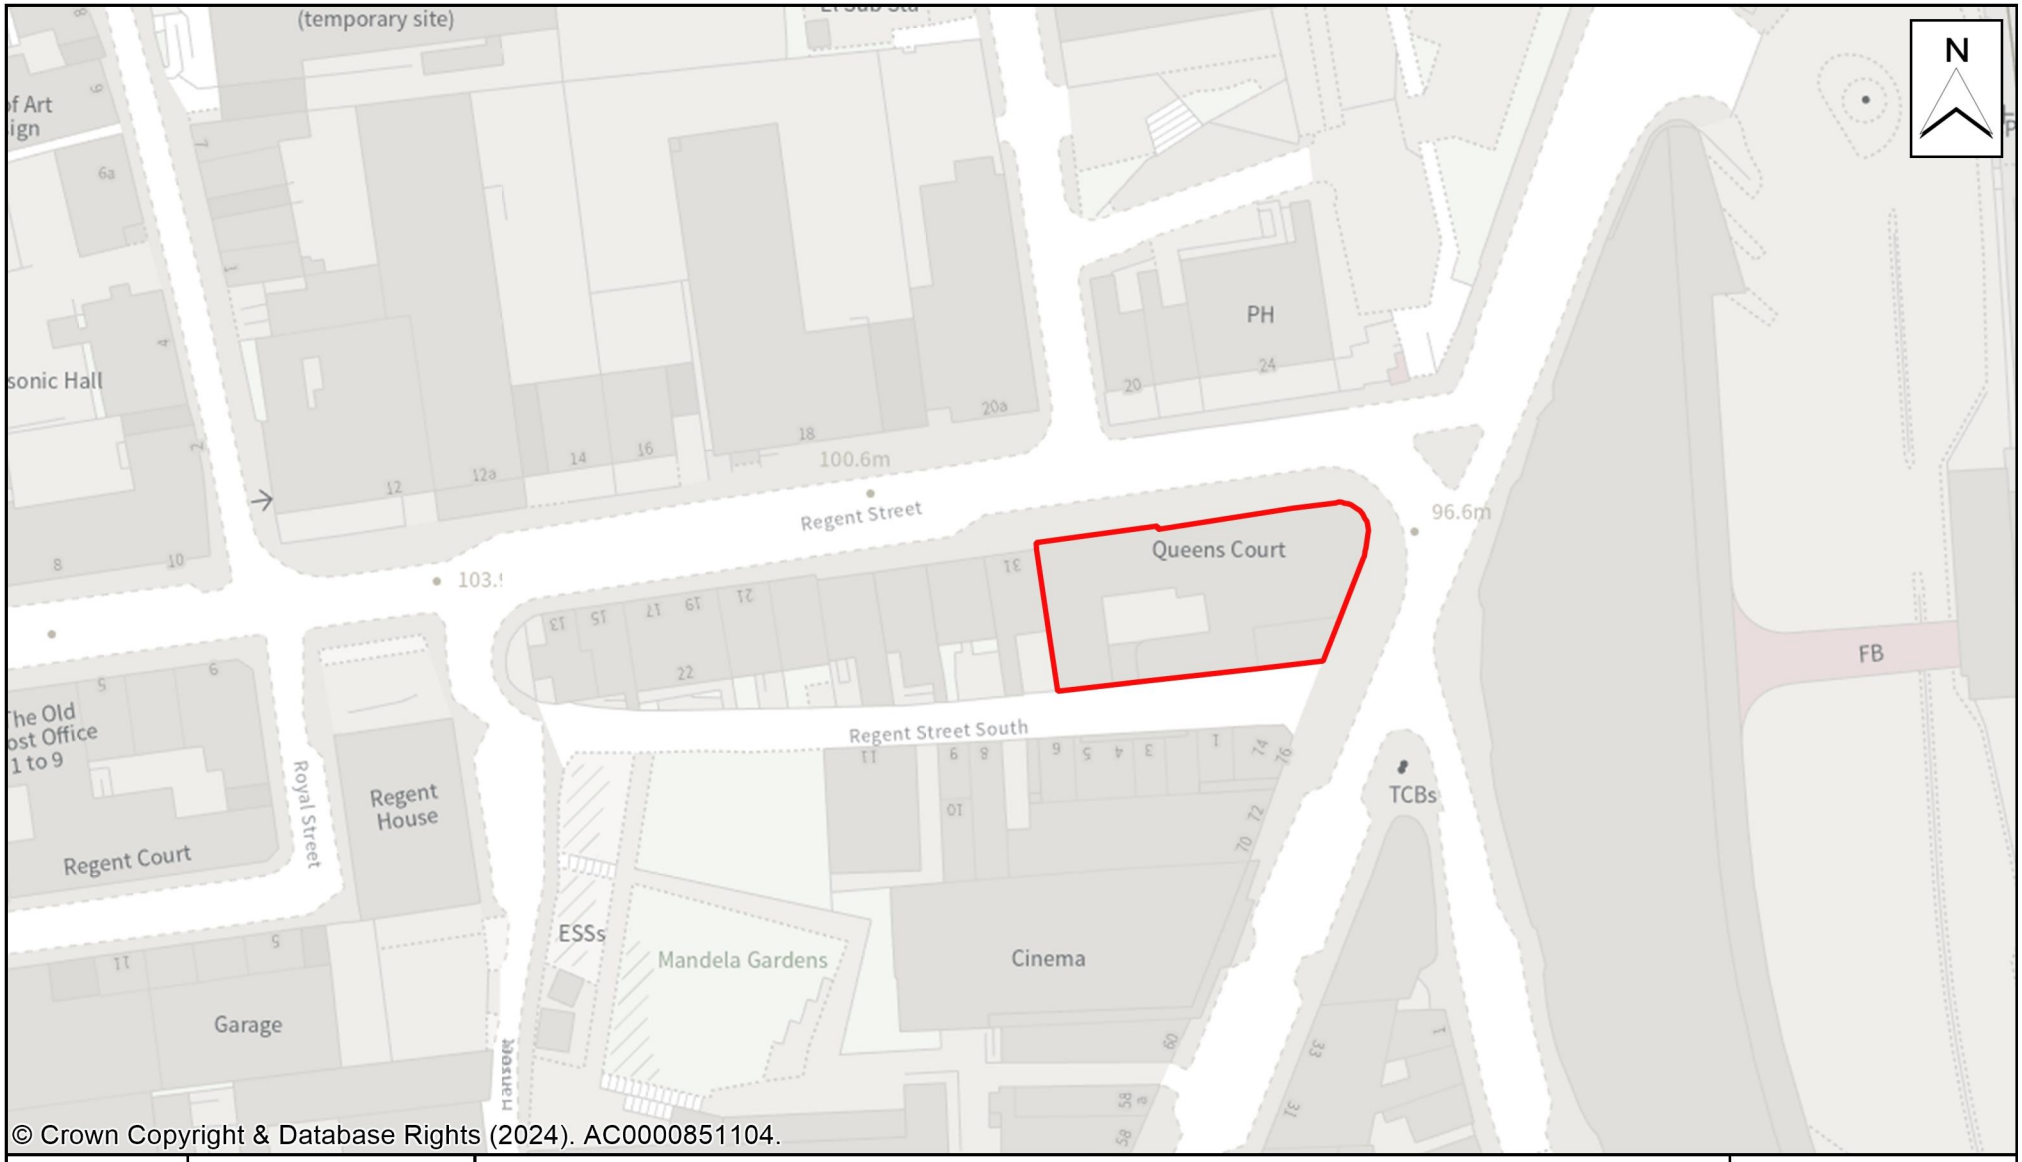

© Crown Copyright & Database Rights (2024). AC0000851104.

Drawn by:	GIS Team	**Title:**	Location Plan
Date:	Friday, June 21, 2024		
Drawing No:			
Scale:	1:1000		

BARNSLEY
Metropolitan Borough Council