


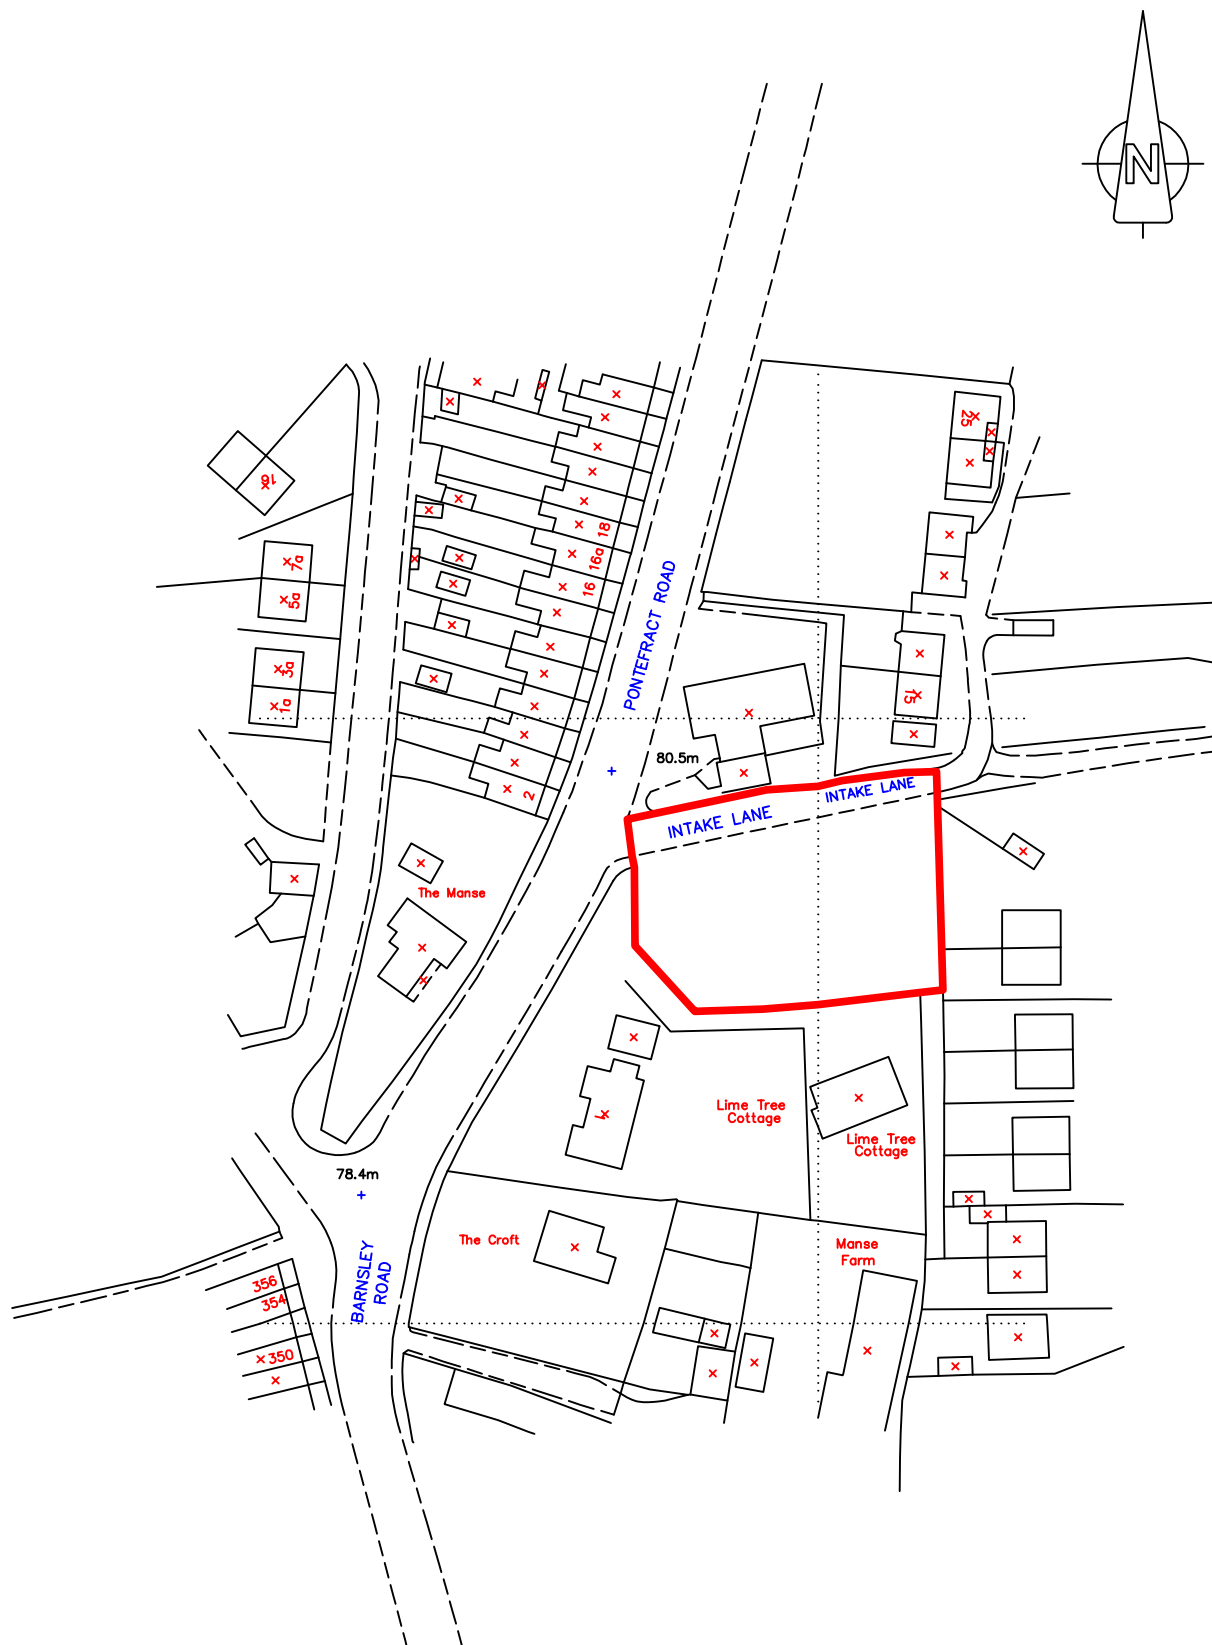

Crown Copyright 2005. All rights reserved. Licence number 100020449

Reproduced from the 1:1250 O.S. map with the permission of the controller of HMSO Crown Copyright John R. Bradley Ltd. Licence No. AR 100008392

John R. Bradley Ltd. ARCHITECTURAL DESIGNER 64, JENKIN ROAD, HORBURY WAKEFIELD WF4 6DT FAX & TEL : 01924 280782	PROJECT REDEVELOPMENT OF 1, PONTEFRACT ROAD CUDWORTH S72 8AJ	TITLE LOCATION PLAN	SCALE	DWG.NO.
			1:1250	1
			DATE	REV.
			6:9:11	