



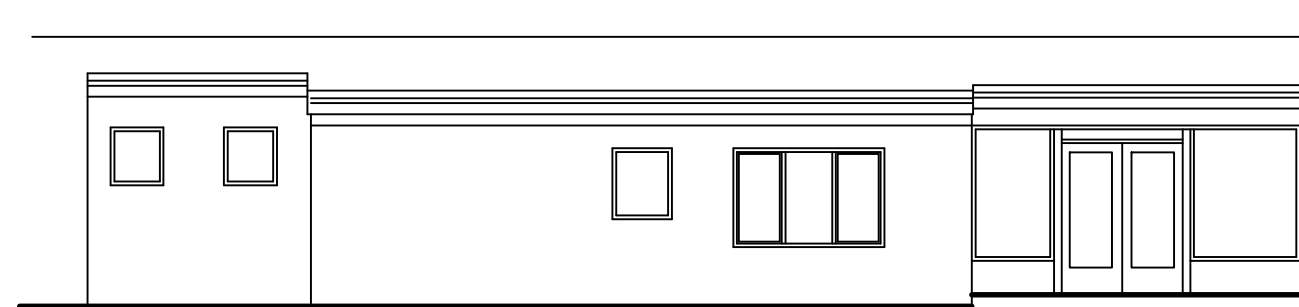


EXISTING FRONT ELEVATION

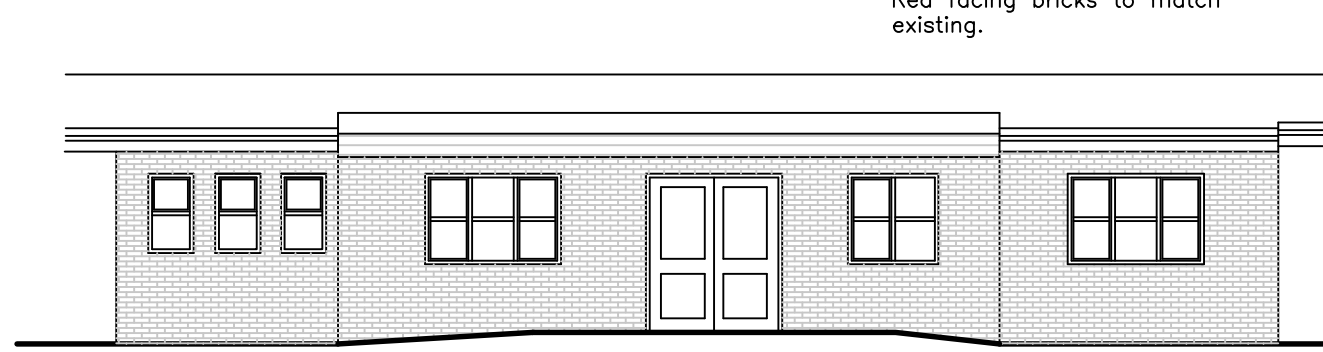


PROPOSED FRONT ELEVATION




ROOF
Roof to be mineral felt to
match existing
WALLS
Red facing bricks to match
existing.

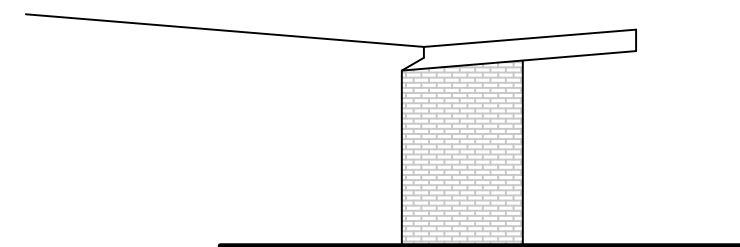

PROPOSED SIDE ELEVATION

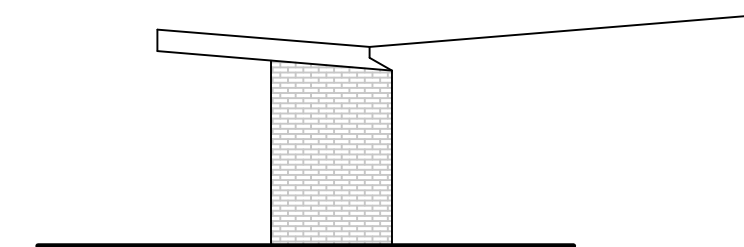


PROPOSED SIDE ELEVATION

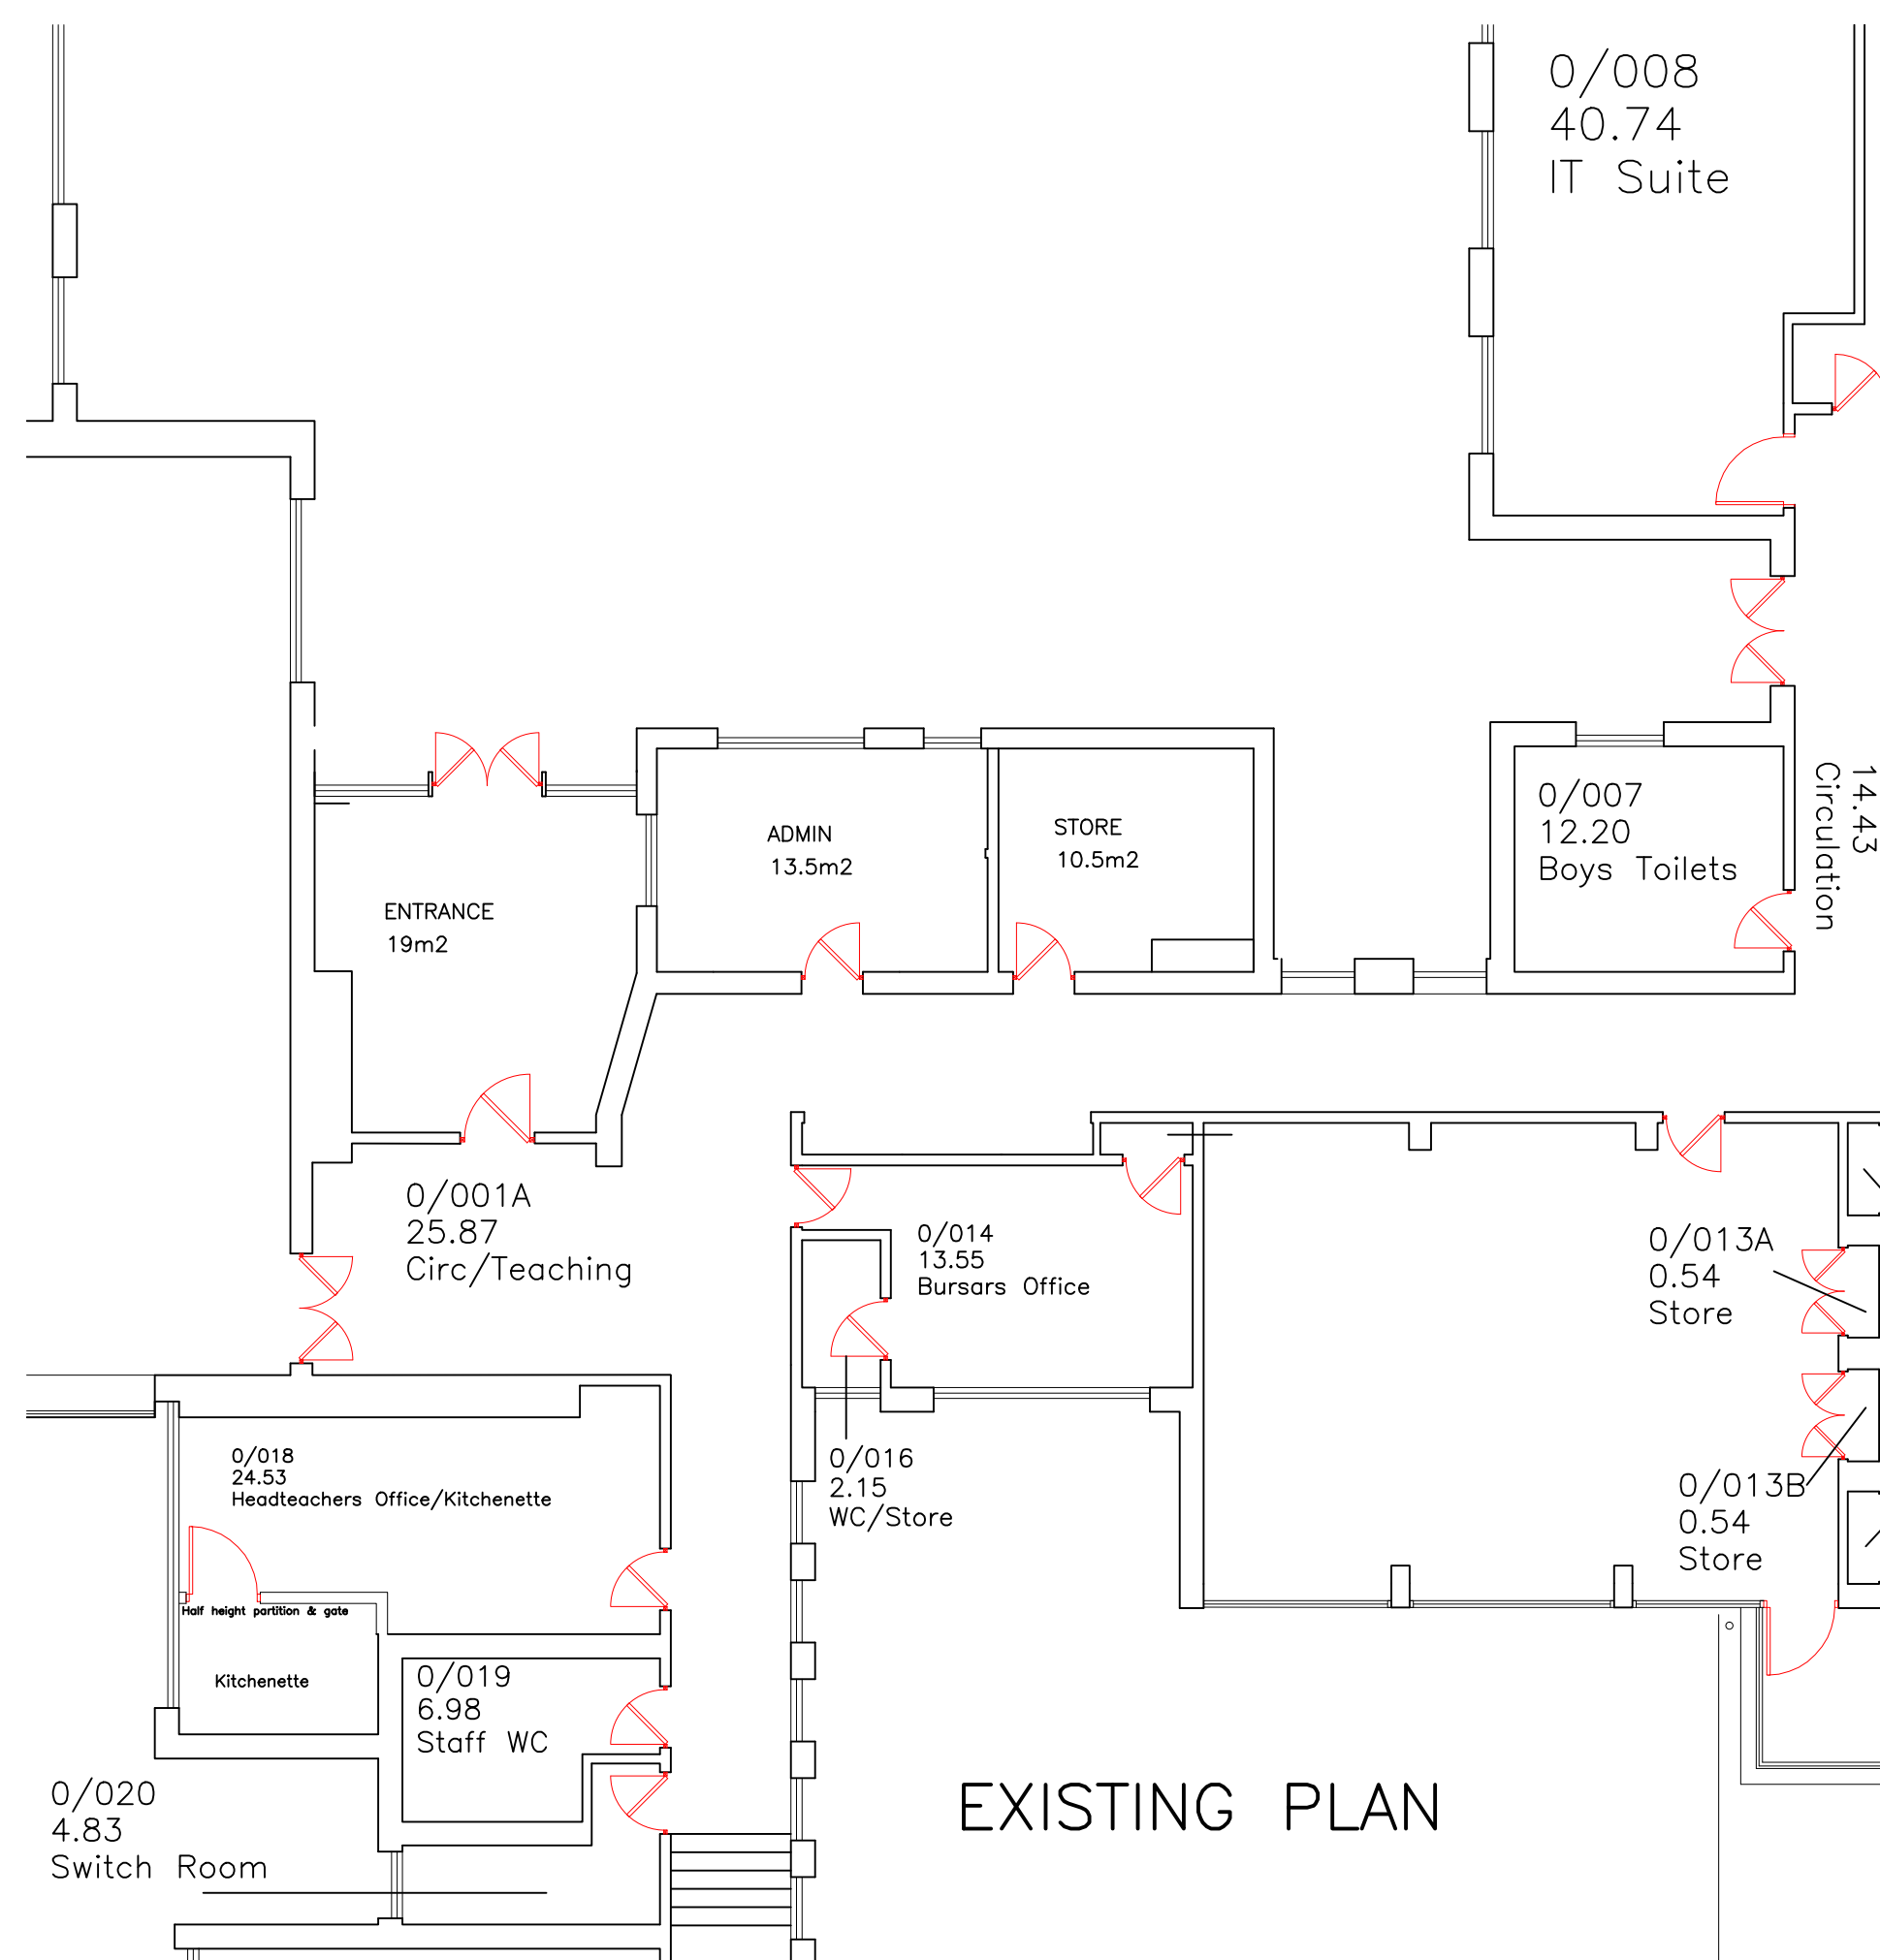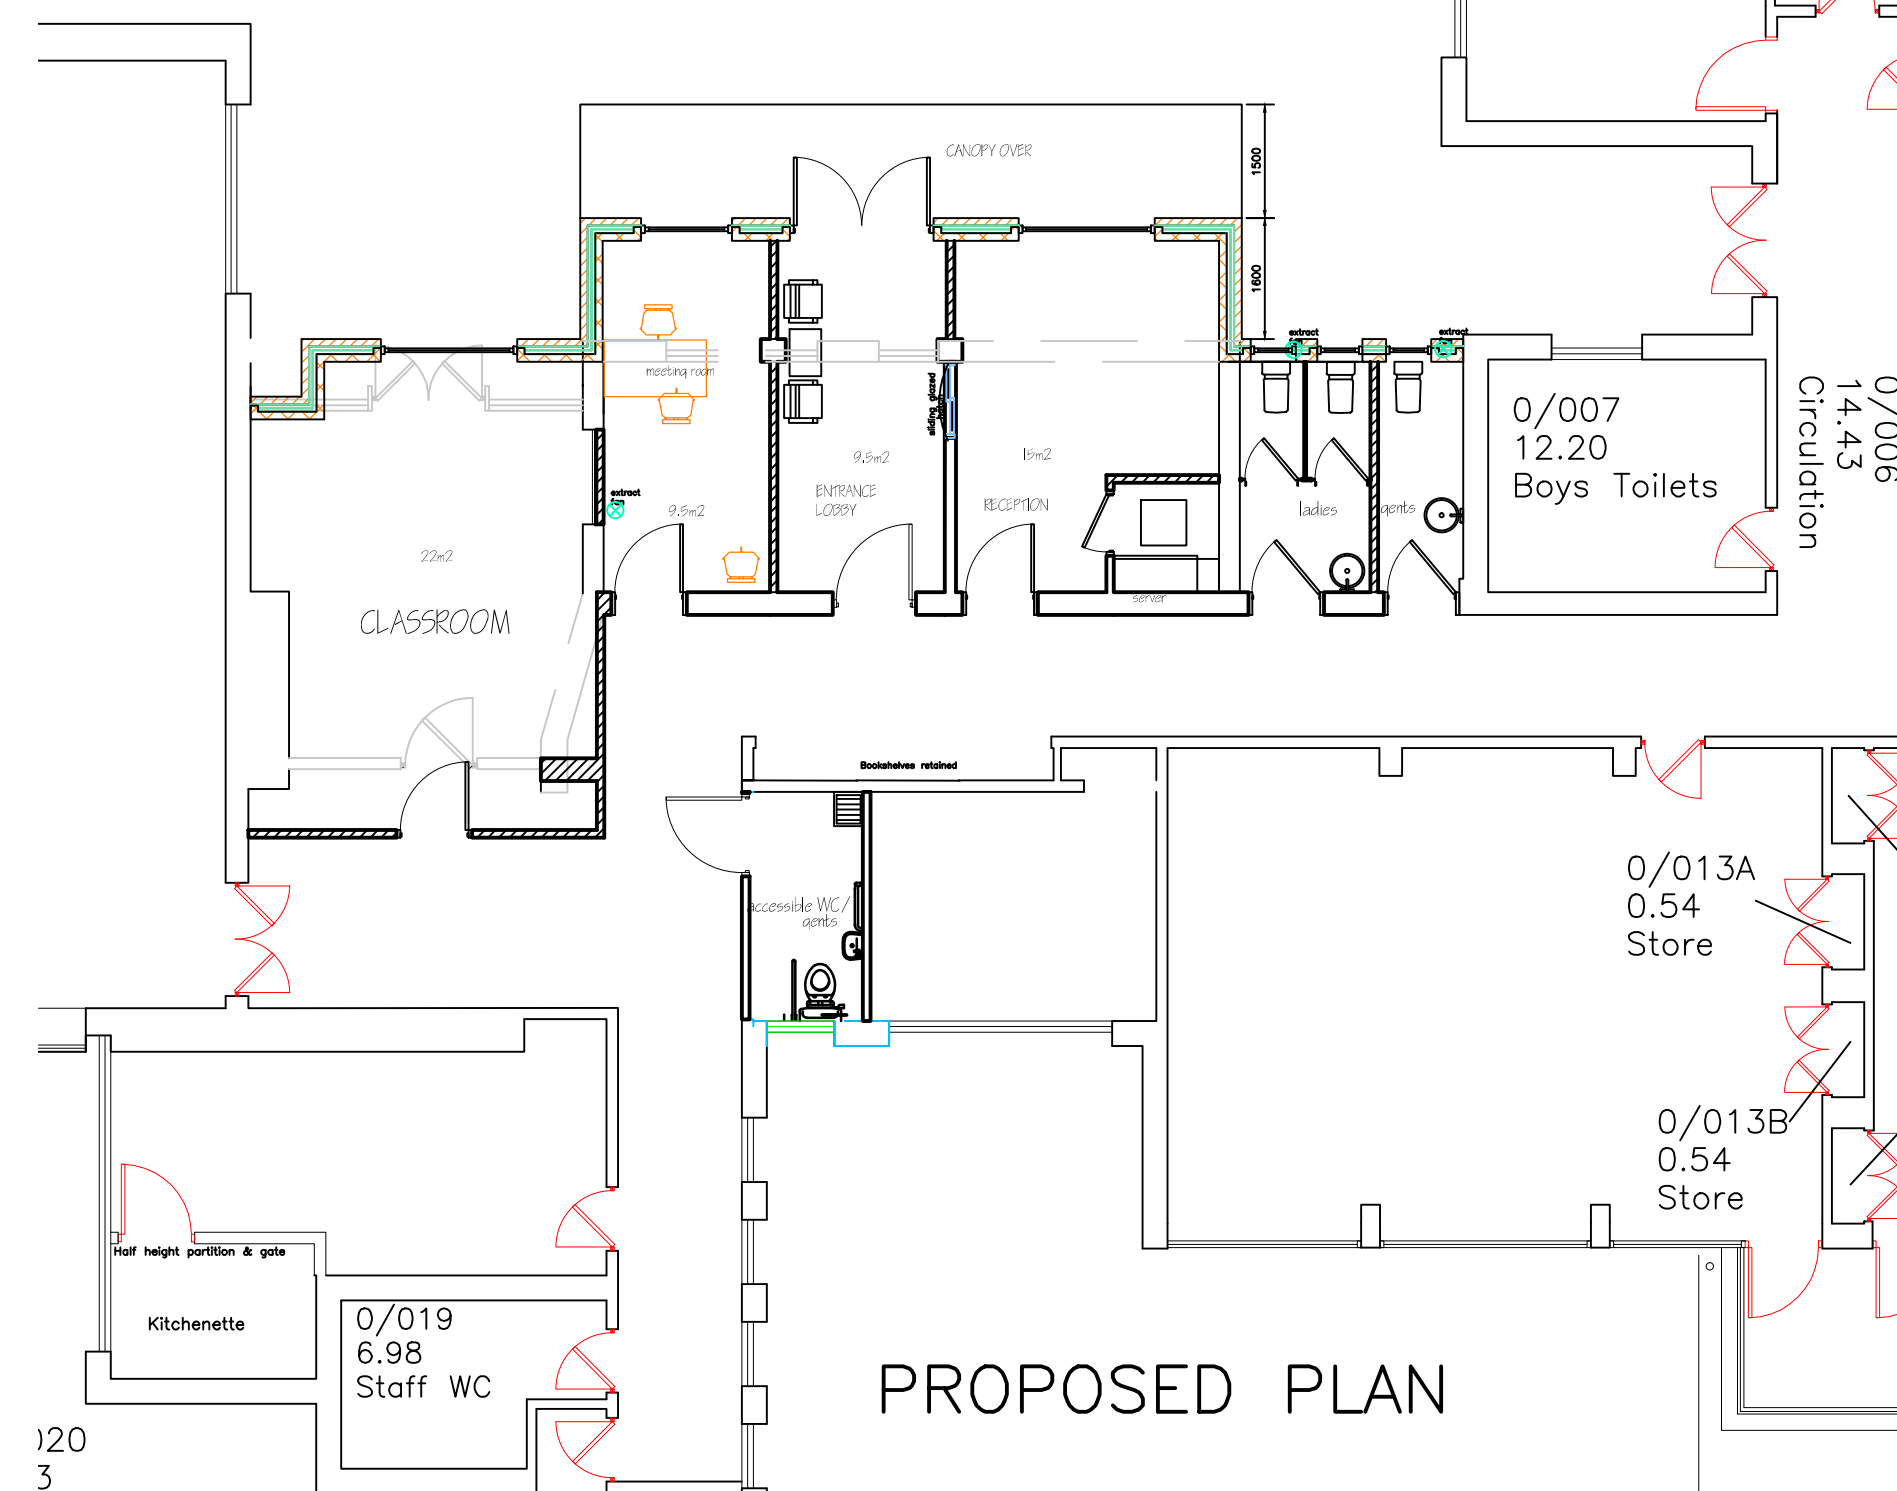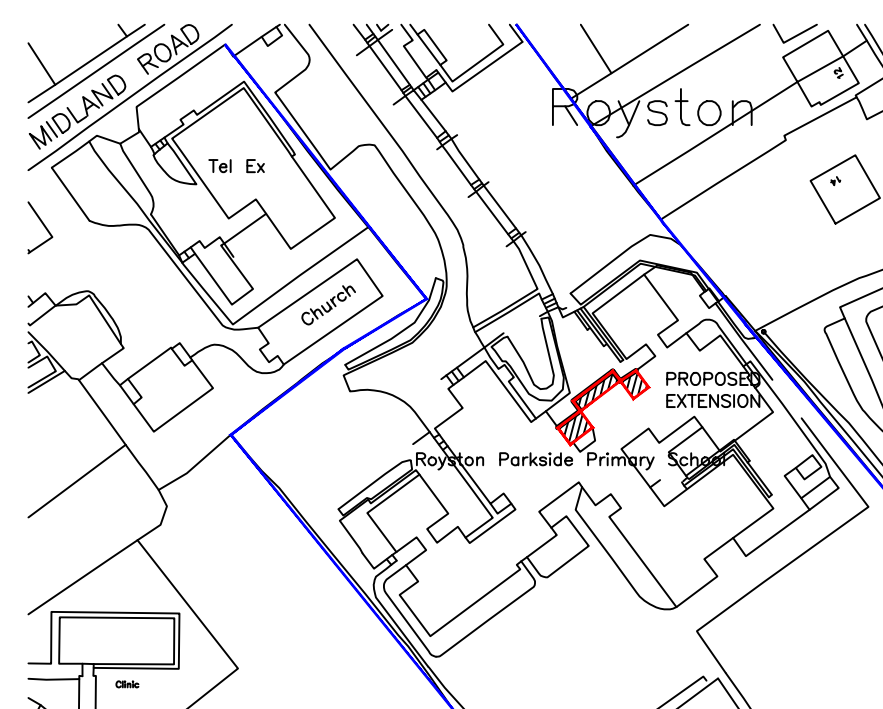

Actual depth of foundations to be determined on site.
All work to be to the satisfaction of the local authority.
All dimensions to be checked on site and any discrepancies must be notified immediately.
All dimensions are in millimetres unless otherwise stated.
Information given on this drawing is subject to local authority approval.
Do not scale this drawing.

PROJECT
MANAGEMENT
services

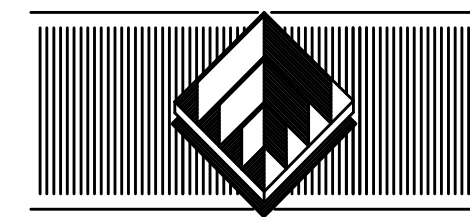

4 HUDDERSFIELD ROAD, BARNSELY, SOUTH YORKSHIRE S70 2LT
TELEPHONE (01226) 286278

FAX (01226) 731265 E-mail: info@pmsdesign.co.uk
CLIENT

ROYSTON PARKSIDE PRIMARY SCHOOL
MIDLAND ROAD
ROYSTON

PROJECT
PROPOSED FRONT EXTENSION
PLANNING DRAWING

FILE NAME	DWG.No	SCALE	DATE	DRAWN	REV.
ROYSTON PARKSIDE PROPOSALS.DWG	2322/01	1:100	17/10/11	DE	