



PROPOSED ELEVATION A

SCALE 1:100

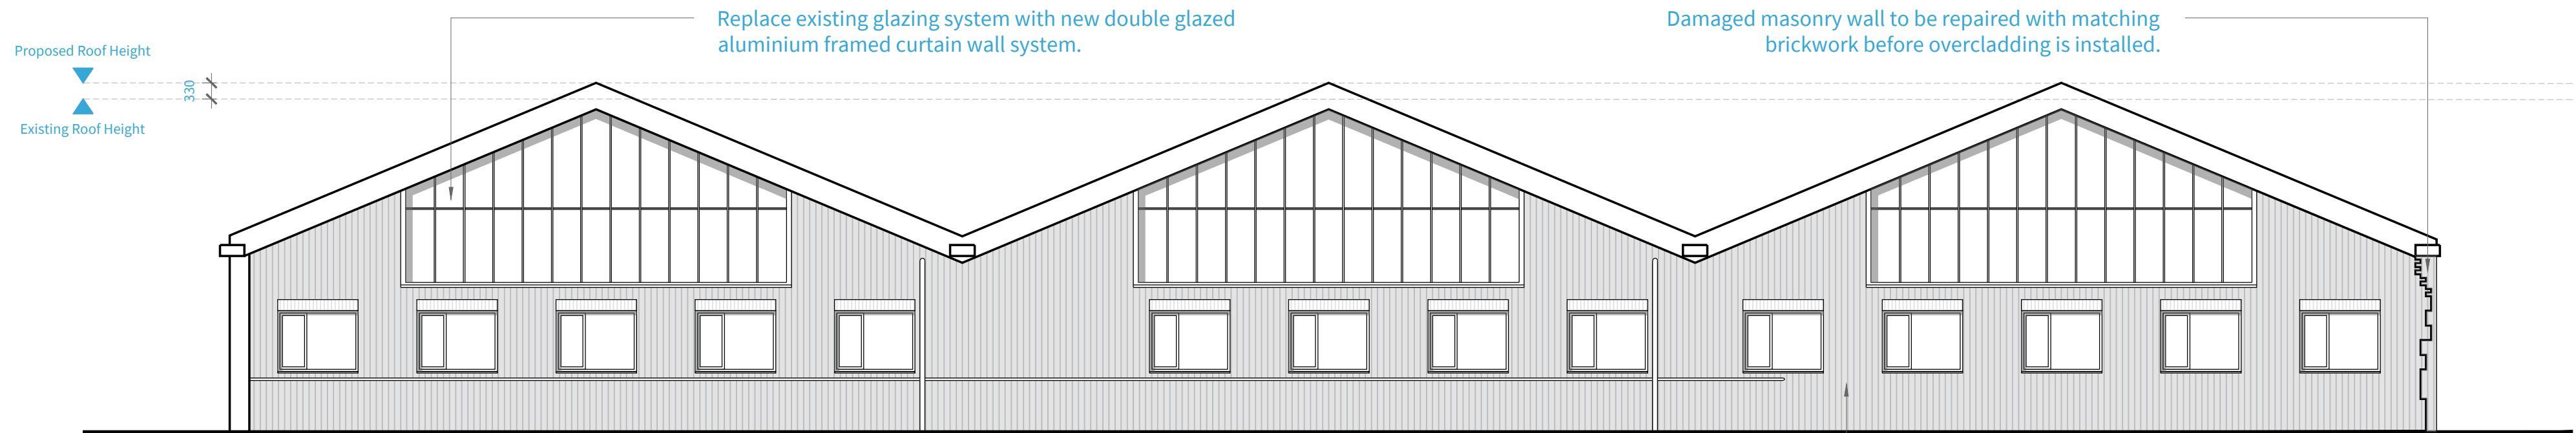


PROPOSED ELEVATION B

SCALE 1:100

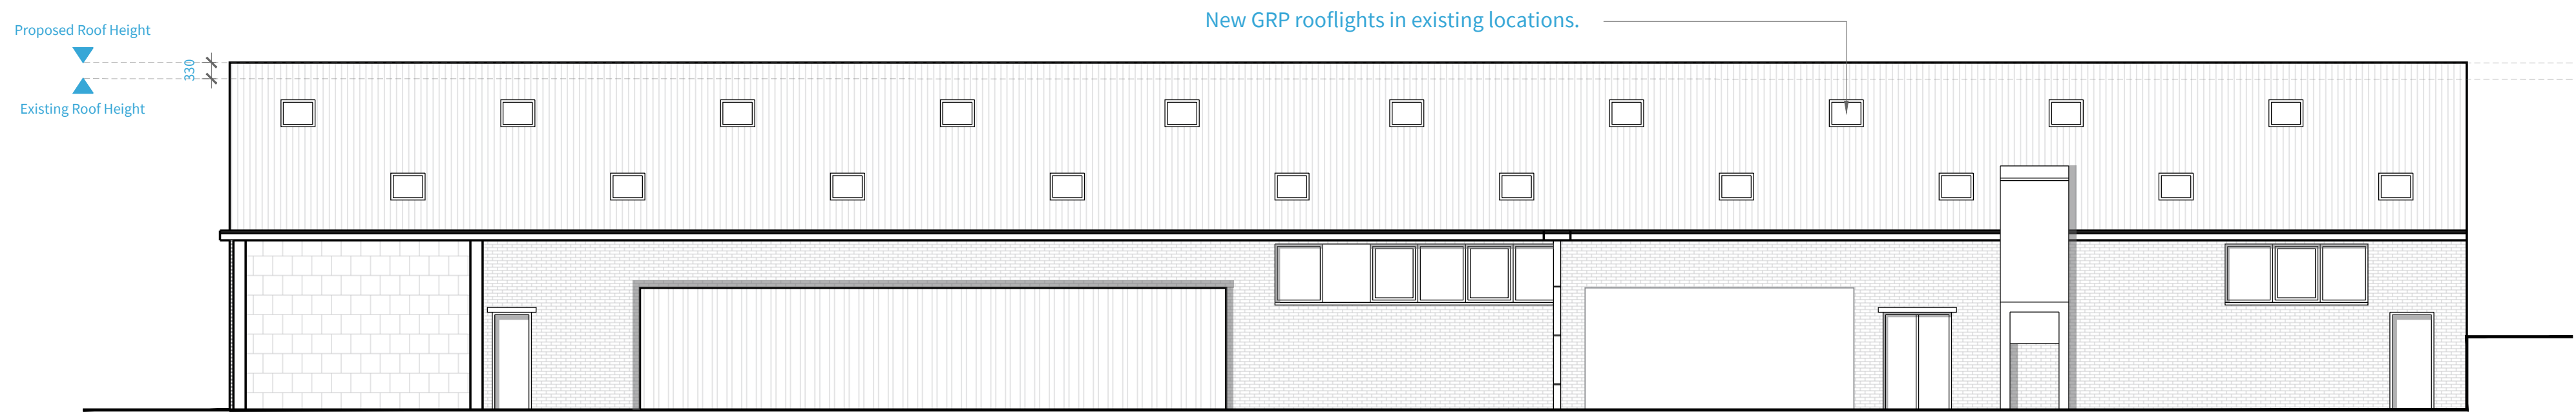

PROPOSED ELEVATION C

SCALE 1:100

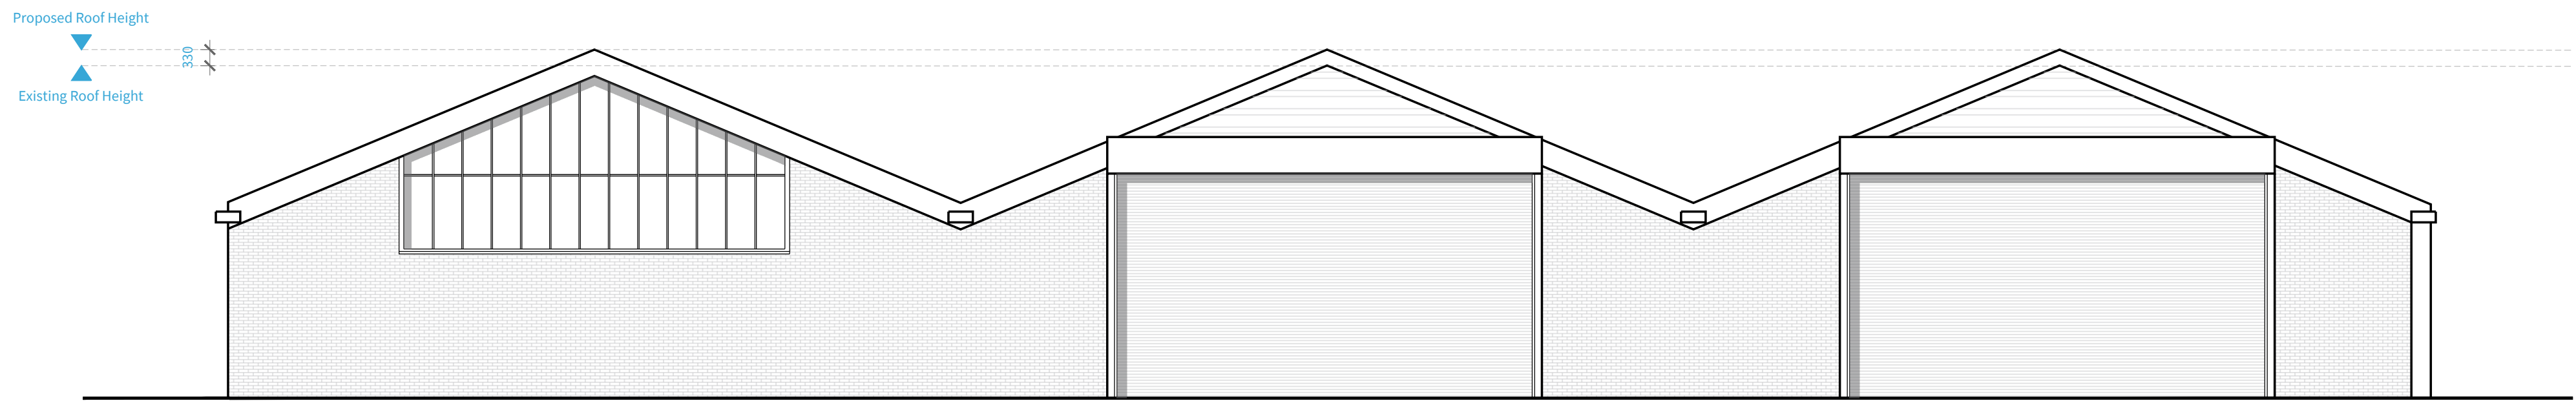

PROPOSED ELEVATION D

SCALE 1:100

N

I

Do not scale this drawing. Check all dimensions on site. This drawing to be read in conjunction with all relevant drawings. All work to be in accordance with Building Regulations and relevant British Standards. This drawing produced for use in this project only and may not be used for any other purpose. Wainwrights accepts no liability for the use of this drawing other than the purpose for which it was intended. This drawing may not be reproduced without prior written agreement.


© COPYRIGHT (WAINWRIGHTS) EXISTS ON ALL INFORMATION AND DESIGNS CONTAINED UPON THIS DRAWING.

1:100

2 M

5 M

10 M

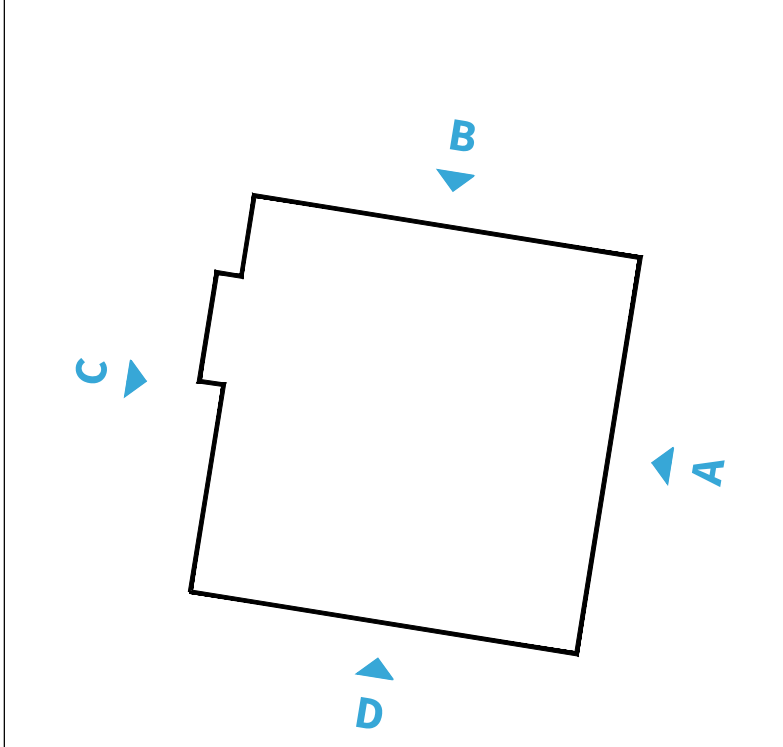

A	Initial Drawing Issue	27.06.2023	ER	DD
REV	DESCRIPTION	DATE	BY	CHECK

W

WAINWRIGHTS

SURVEYORS | ARCHITECTS | PROJECT MANAGERS

A:

7 Calder Close, Calder Park, Wakefield

T:

01924 911 445

W:

www.wainwrights.uk.com

PLANNING		
CLIENT	SOUTH STREET CAPITAL	
PROJECT	UNIT 2 JUNCTION 38 BUSINESS PARK	
TITLE	PROPOSED ELEVATIONS UNIT 2 ELEVATIONS A - D	
SCALE @ A1 1:100	DATE 29.06.2023	DRAWN ER CHECKED DD
PROJECT No.	DRAWING No.	REVISION
WAC 1777	(04)11	A