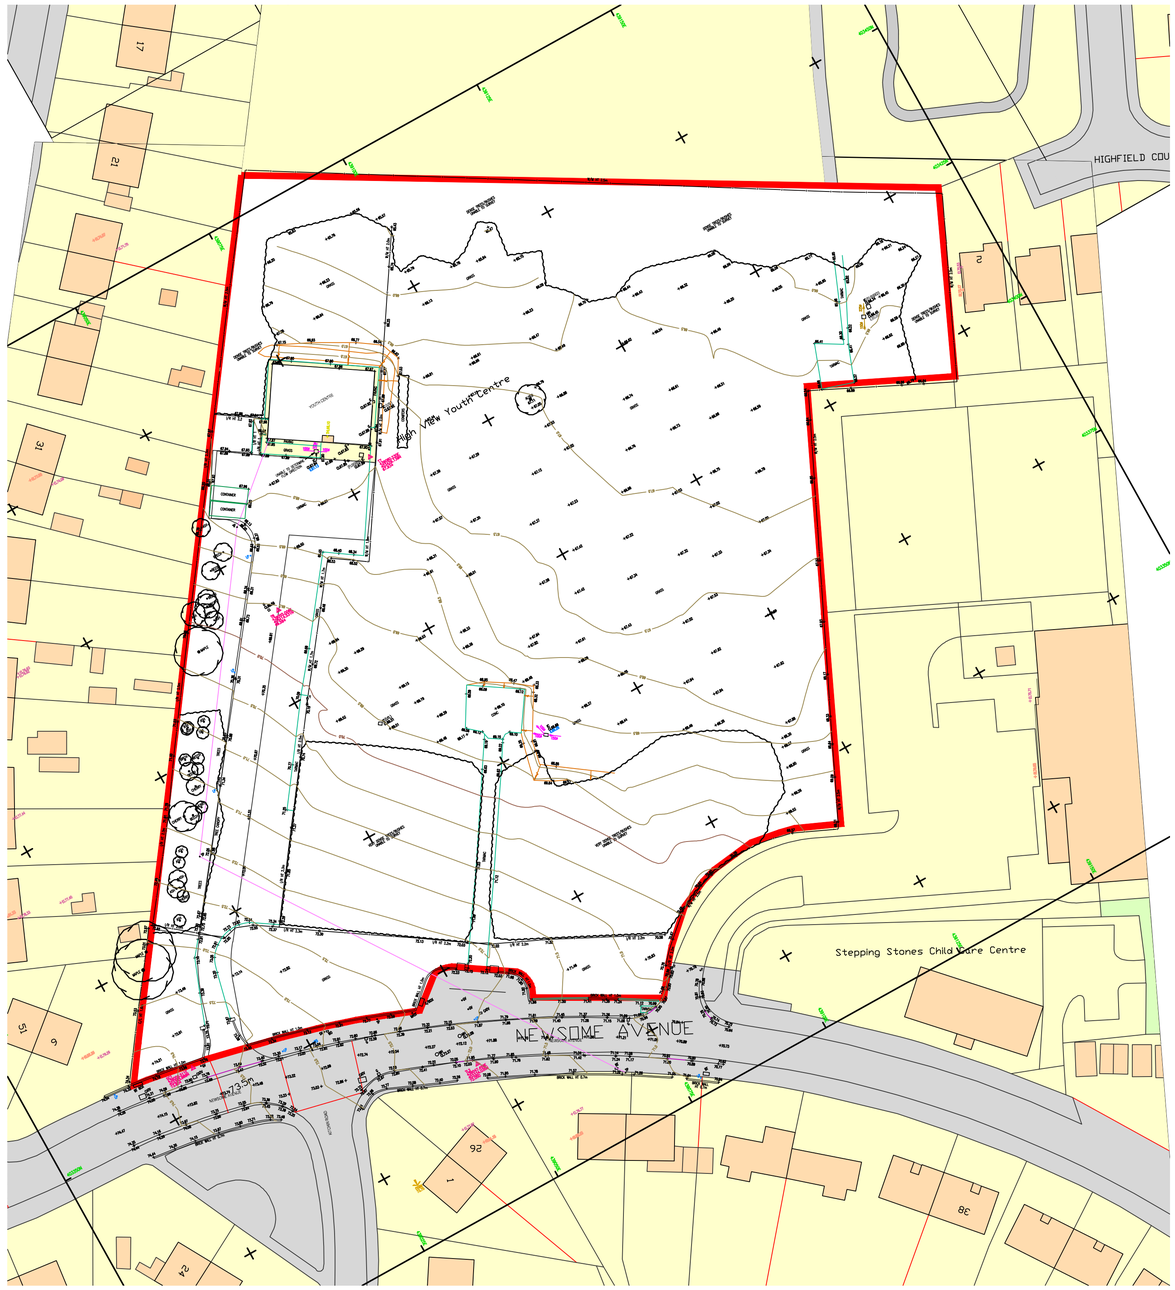

General Notes

1) To be read in conjunction with Specification / Project Drawings.
2) Do not scale from this drawing. Check all dimensions on site and report any discrepancies to the architect.
3) All structural and drainage work to be to the satisfaction of DBS on site.
4) If in doubt, ask.

Drawing Status

Revisions

BY DATE

SYHA DRAWING CONTROL
Printed by - DAVID TURNER
Printed on - 21/11/2012 09:34:50
© Copyright All rights reserved

SYHA Architects
43-47 Wellington Street
Sheffield
South Yorkshire
S1 4HF
tel: 0114 2900 200
fax: 0114 2900 290
web: www.syha.co.uk

SYHA

Creation Date: Oct 2012		Job: Newsome Avenue, Wombwell, Barnsley	Dwg No: 200
By: dwt		Client: SYHA Development Section	
Scale: 1:500	Size: A1	Title: Existing Site Plan	Rev: