



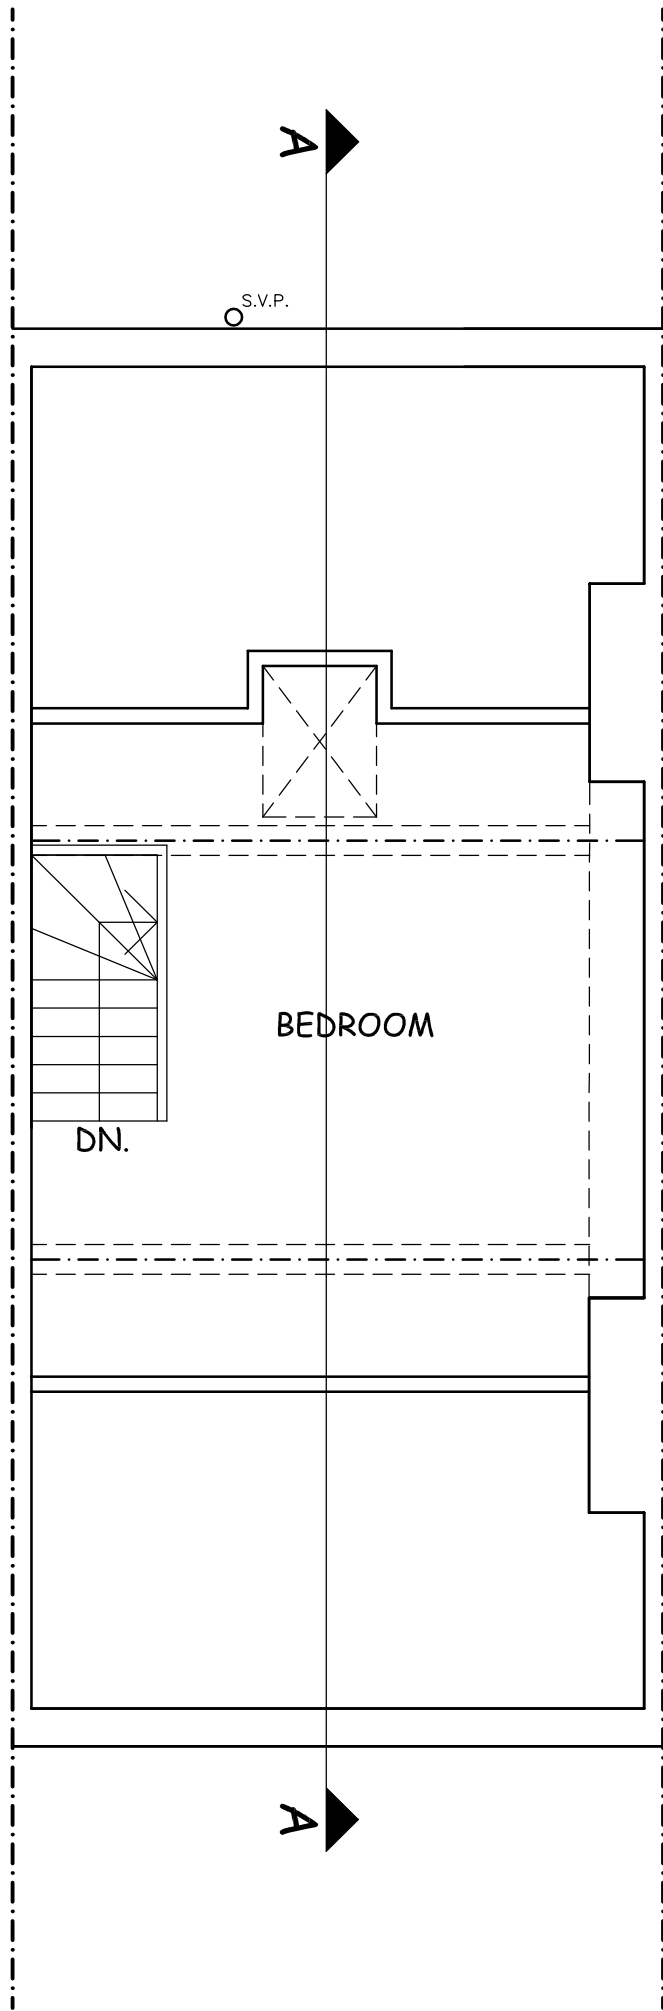

SECTION A-A AS EXISTING 1/50

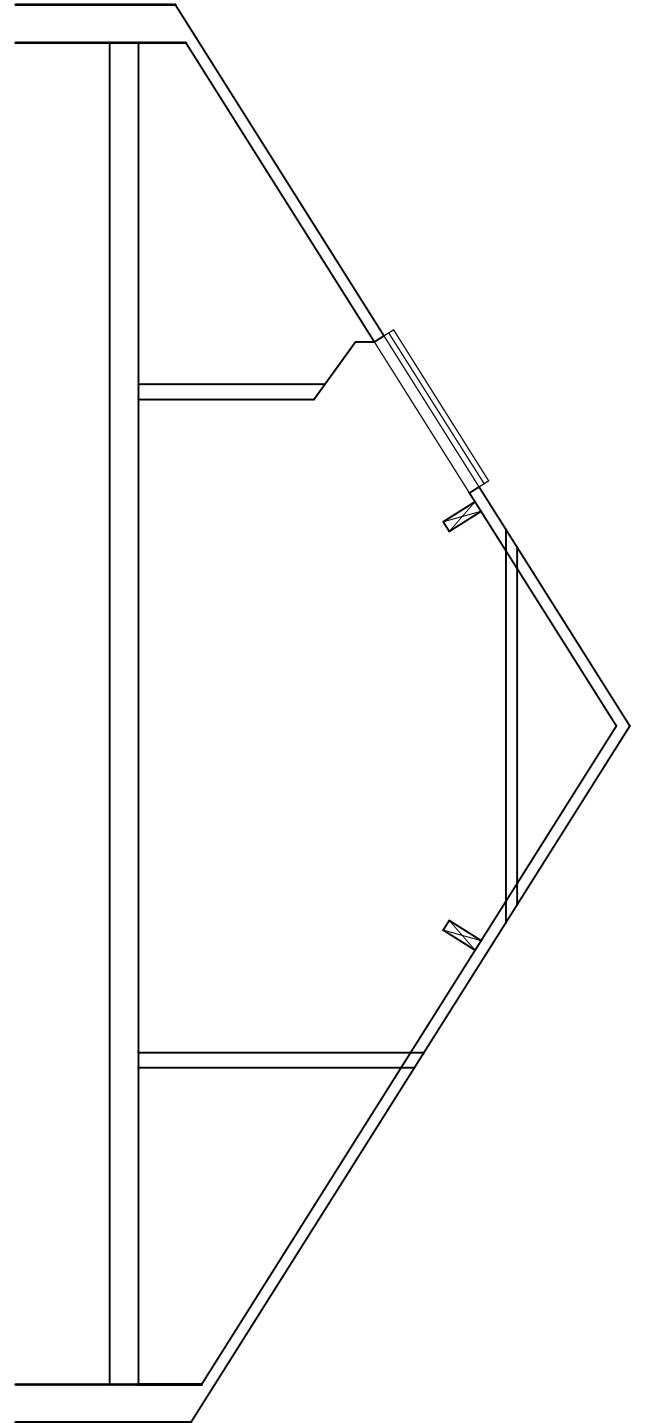

SECOND FLOOR PLAN AS EXISTING 1/50