


Existing Left Elevation

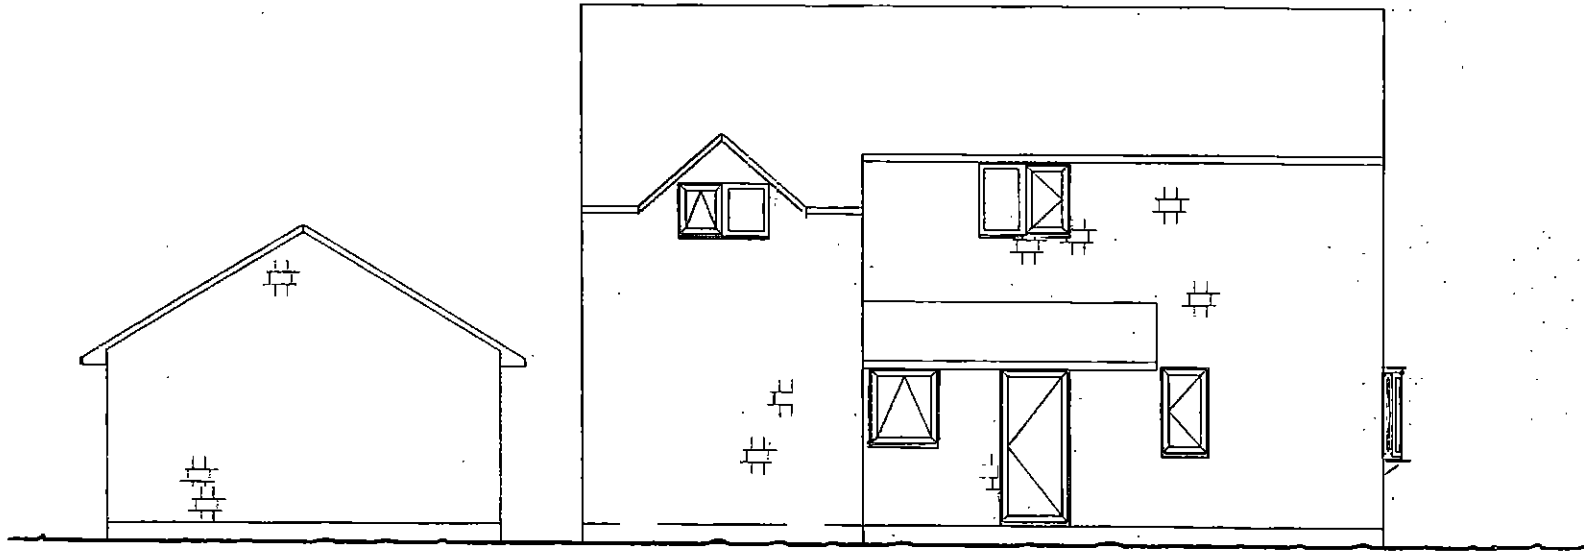

Existing Site Address


MR & MRS SMIRTHWAITE
17 CROPTON ROAD
ROYSTON
BARNSELY
S71 4JJ
SOUTH YORKSHIRE

A4

Drawing Scale: 1:100

 RoofWright

Existing Front Elevation

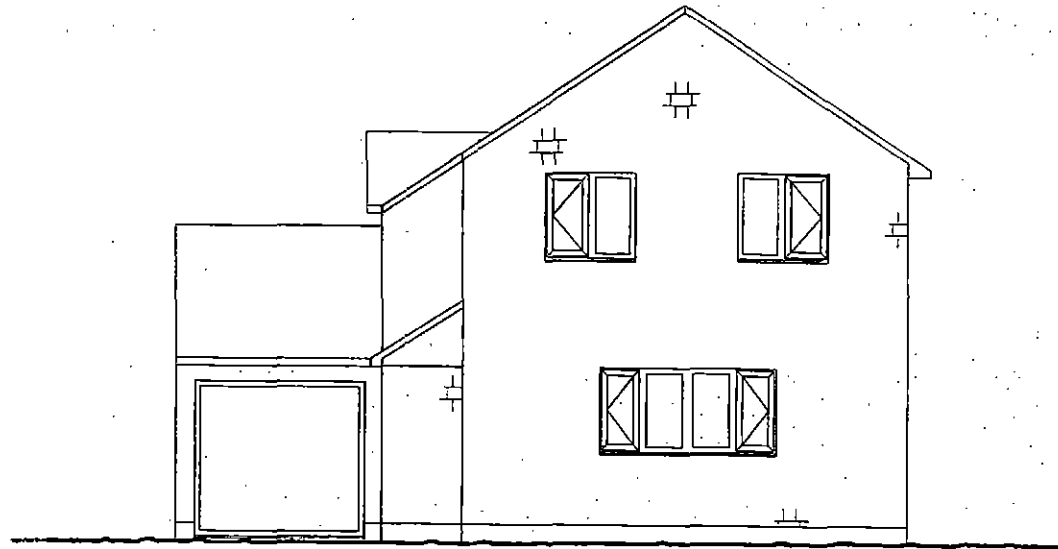

Existing Site Address


MR & MRS SMIRTHWAITE
17 CROPTON ROAD
ROYSTON
BARNLEY
S71 4JJ
SOUTH YORKSHIRE

A4

Drawing Scale: 1:100

 RoofWright

Existing Right Elevation

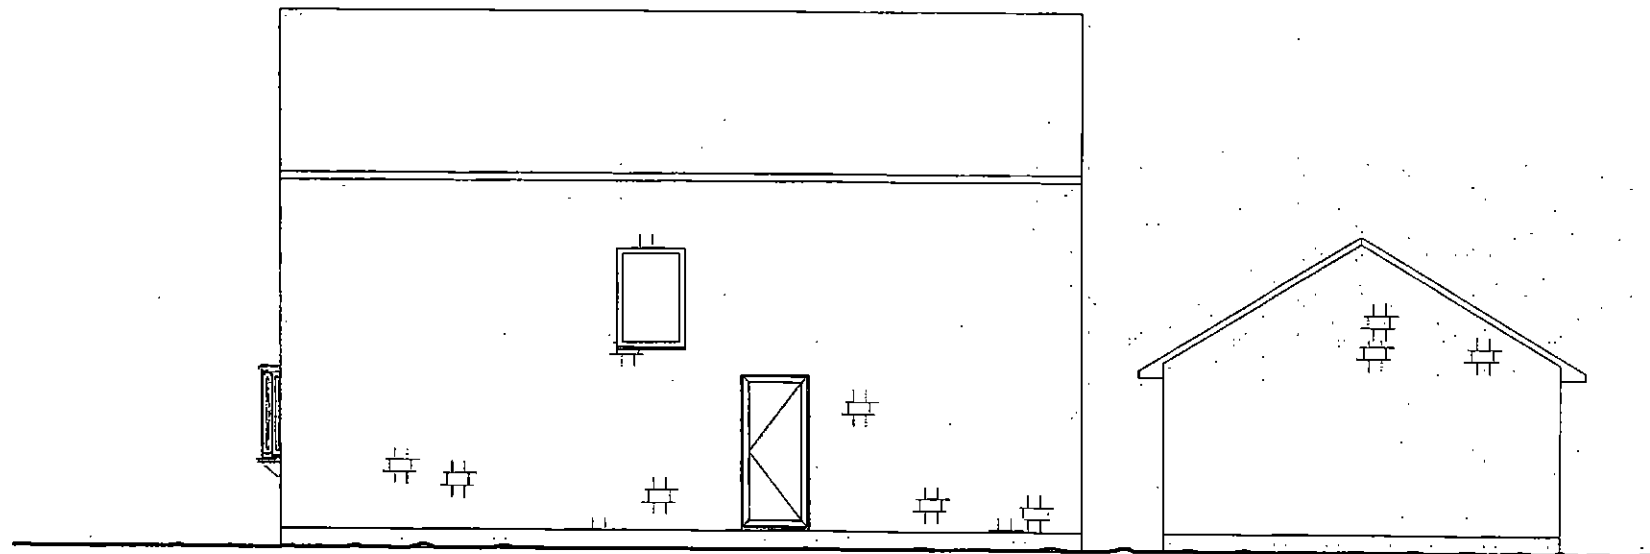

Existing Site Address


MR & MRS SMIRTHWAITE
17 CROPTON ROAD
ROYSTON
BARNLEY
S71 4JJ
SOUTH YORKSHIRE

A4

Drawing Scale: 1:100

 **RoofWright**

Existing Back Elevation

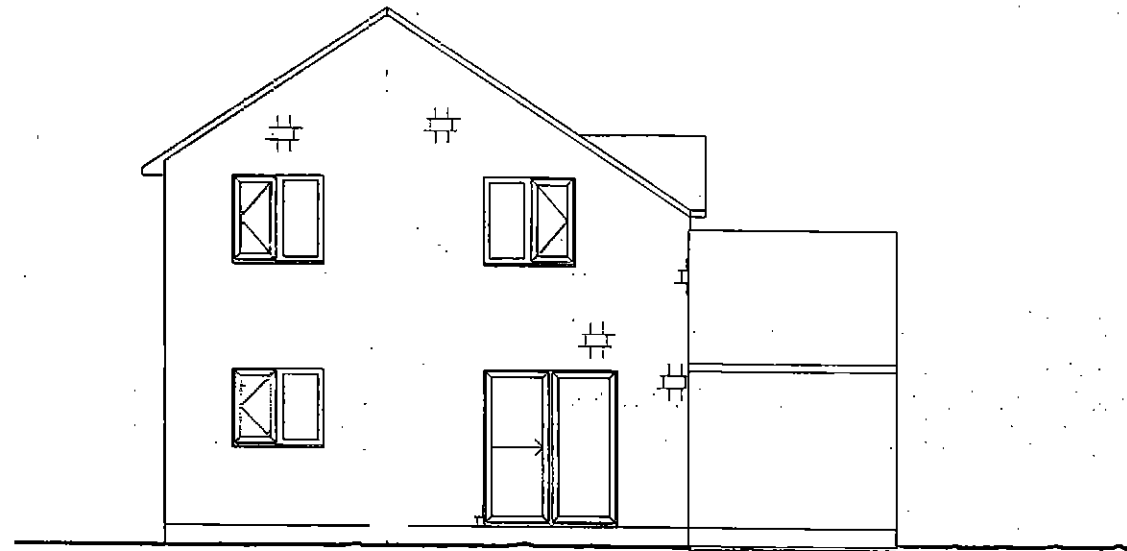


Existing Site Address

MR & MRS SMIRTHWAITE
17 CROPTON ROAD
ROYSTON
BARNSELY
S71 4JJ
SOUTH YORKSHIRE

A4

Drawing Scale: 1:100

Proposed Left Elevation

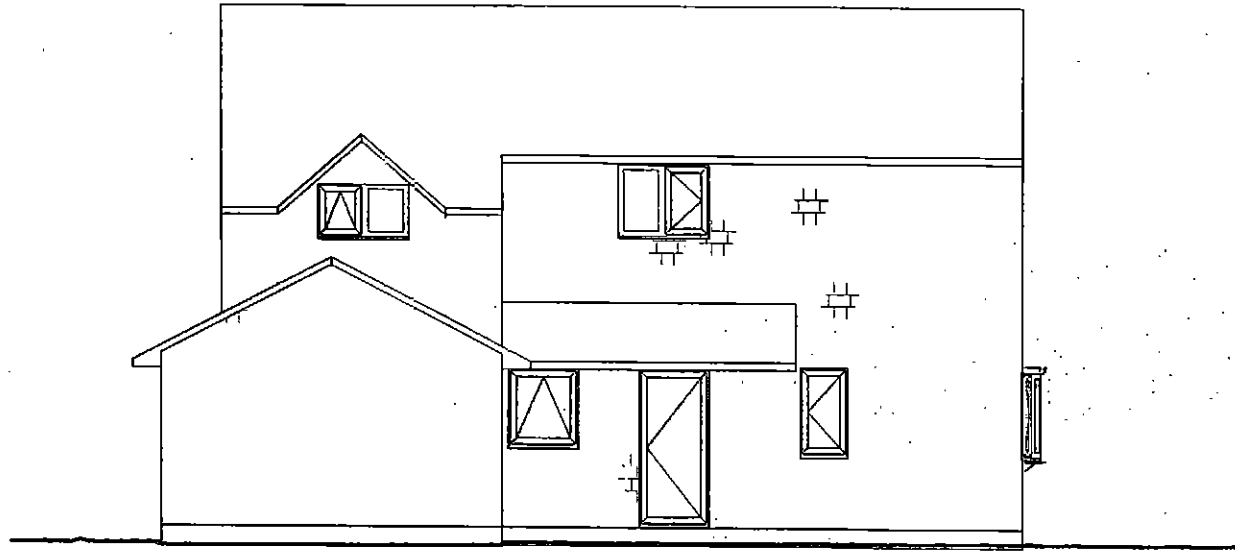

Proposed Site Address


MR & MRS SMIRTHWAITE
17 CROPTON ROAD
ROYSTON
BARNLEY
S71 4JJ
SOUTH YORKSHIRE

A4

Drawing Scale: 1:100

 **RoofWright**

Proposed Front Elevation

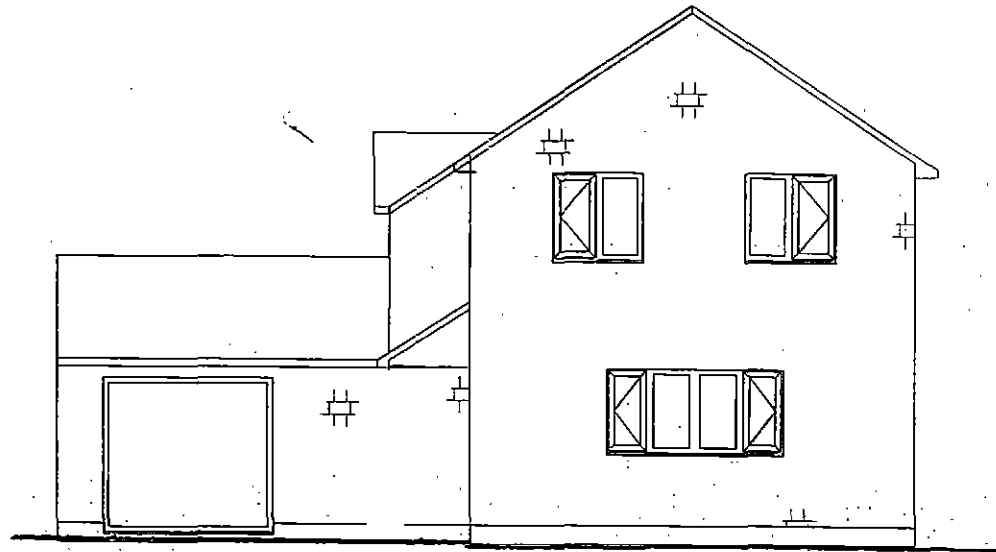

Proposed Site Address


MR & MRS SMIRTHWAITE
17 CROPTON ROAD
ROYSTON
BARNLEY
S71 4JJ
SOUTH YORKSHIRE

A4

Drawing Scale: 1:100

 **RoofWright**

Proposed Right Elevation

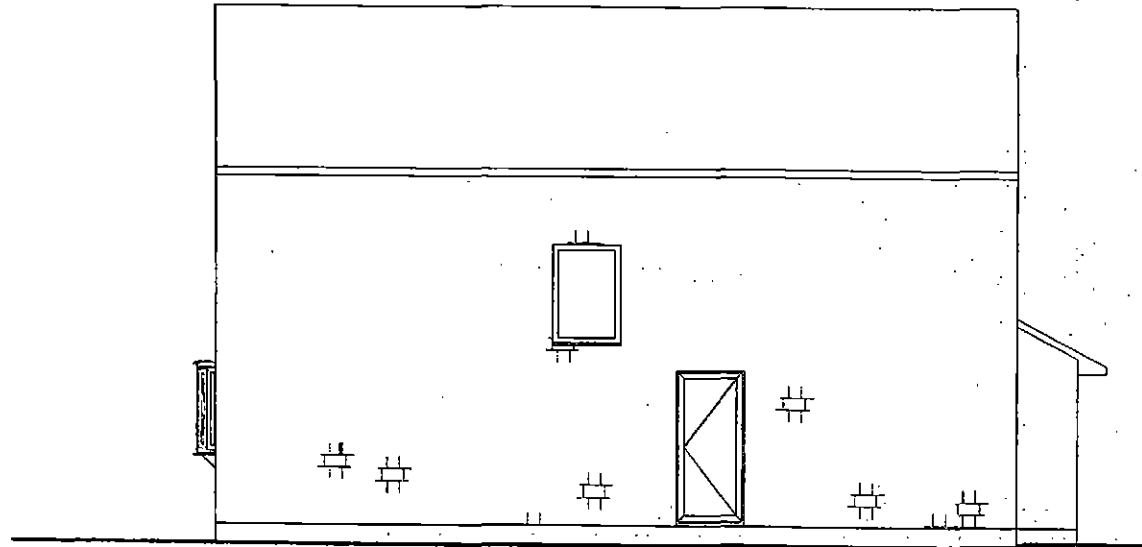

Proposed Site Address


MR & MRS SMIRTHWAITE
17 CROPTON ROAD
ROYSTON
BARNLEY
S71 4JJ
SOUTH YORKSHIRE

A4

Drawing Scale: 1:100

 **RoofWright**

Proposed Back Elevation

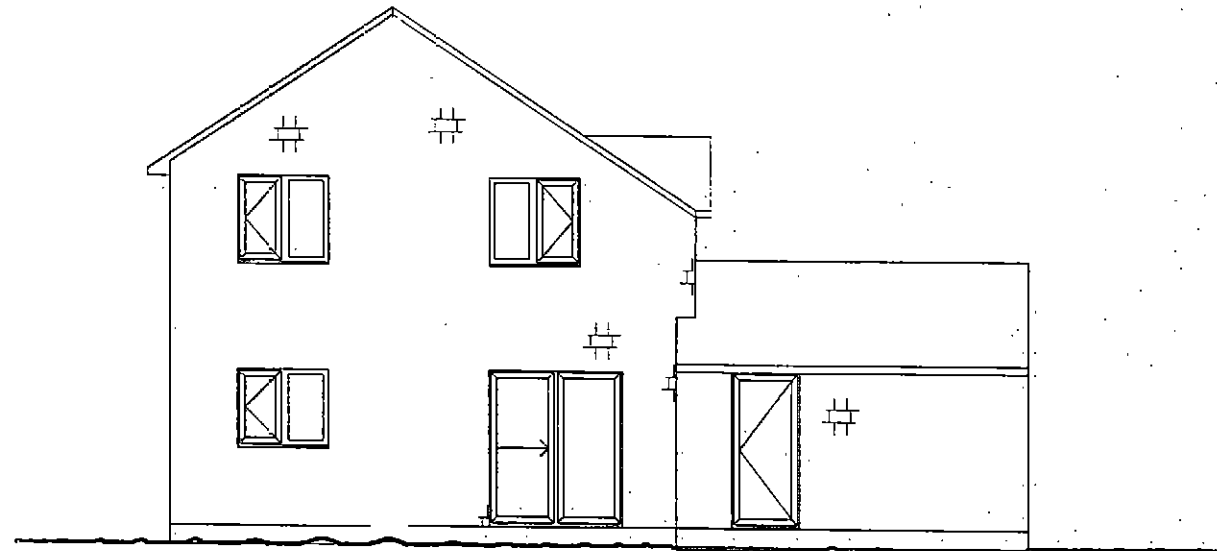


Proposed Site Address

MR & MRS SMIRTHWAITE
17 CROFTON ROAD
ROYSTON
BARNLEY
S71 4JJ
SOUTH YORKSHIRE

A4

Drawing Scale: 1:100

 **RoofWright**

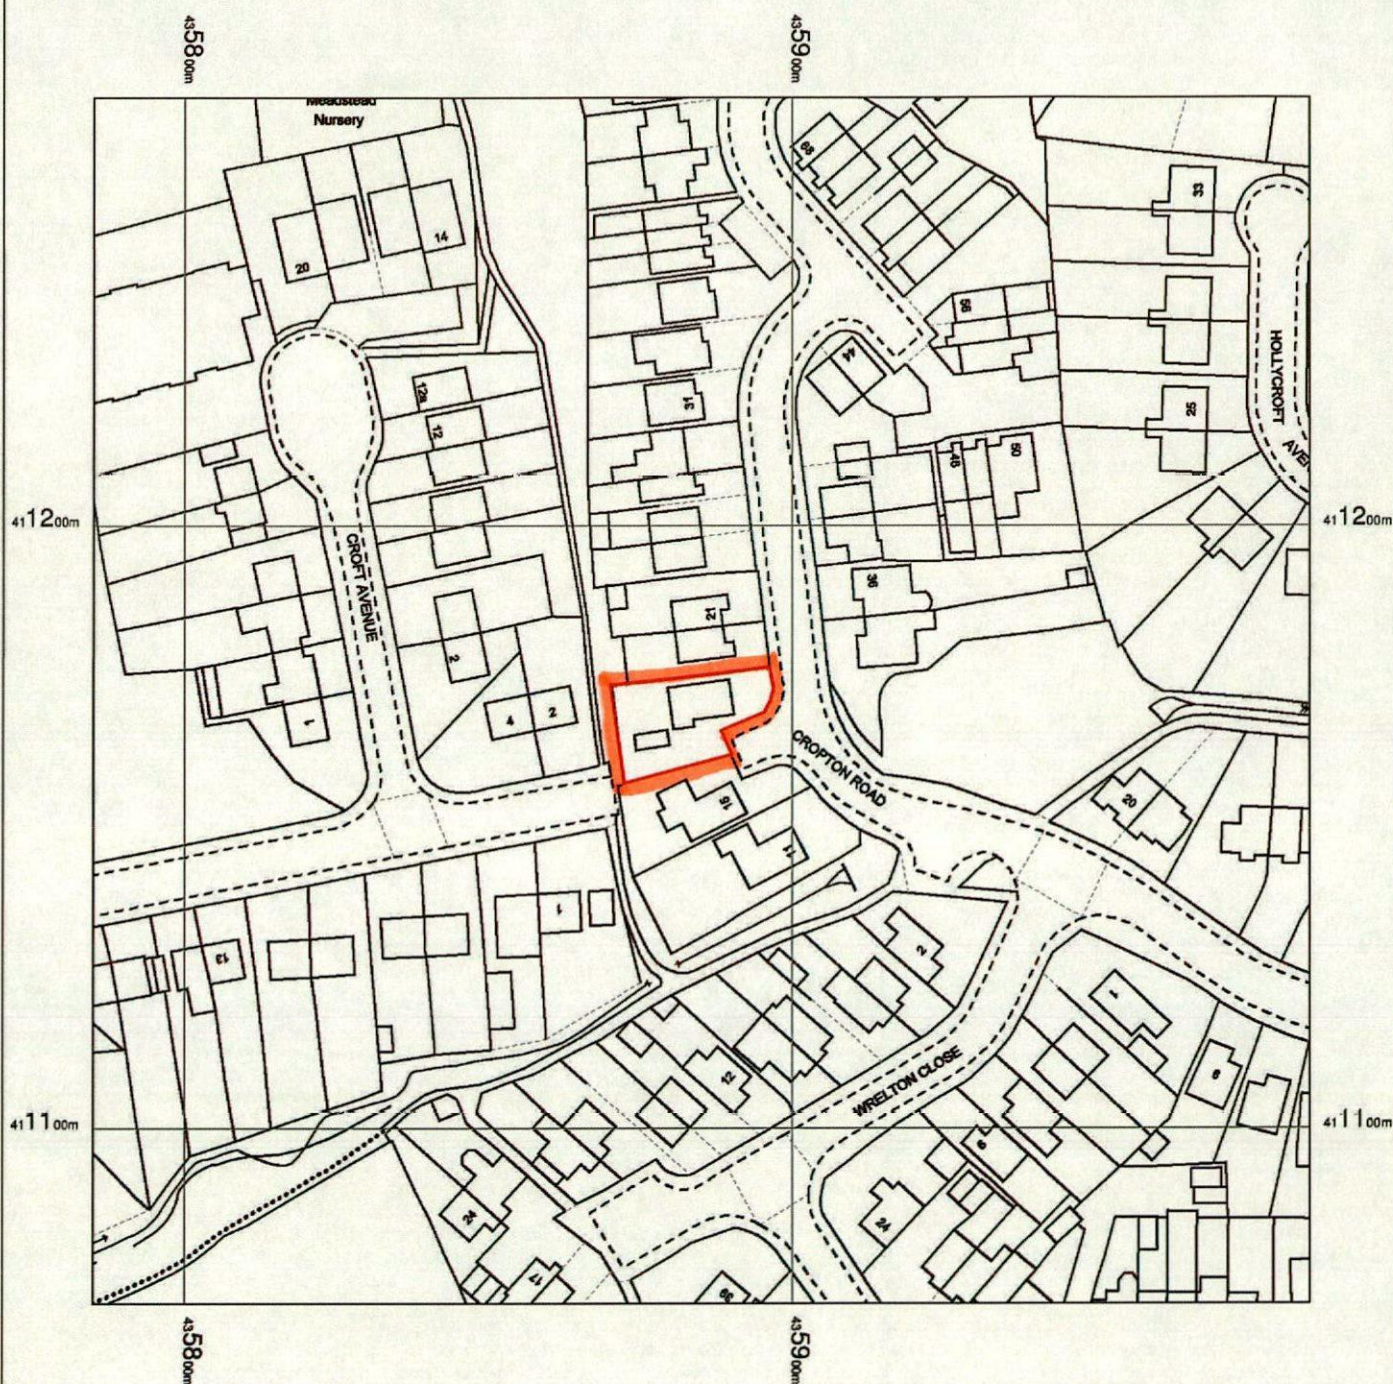

17 Cropton Road
Royston
Barnsley
S71 4JJ

OS MasterMap 1250/2500/10000 scale
Tuesday, February 19, 2019, ID: BW1-00778876
www.blackwellmapping.co.uk

1:1250 scale print at A4, Centre: 435885 E, 411171 N



© Crown Copyright Ordnance Survey. Licence no. 100041041



MR & MRS SMIRTHWAITE
17 CROPTON ROAD
ROYSTON

BARNSELY
SOUTH YORKSHIRE
S71 4JJ

Existing Plan View (With Boundary)

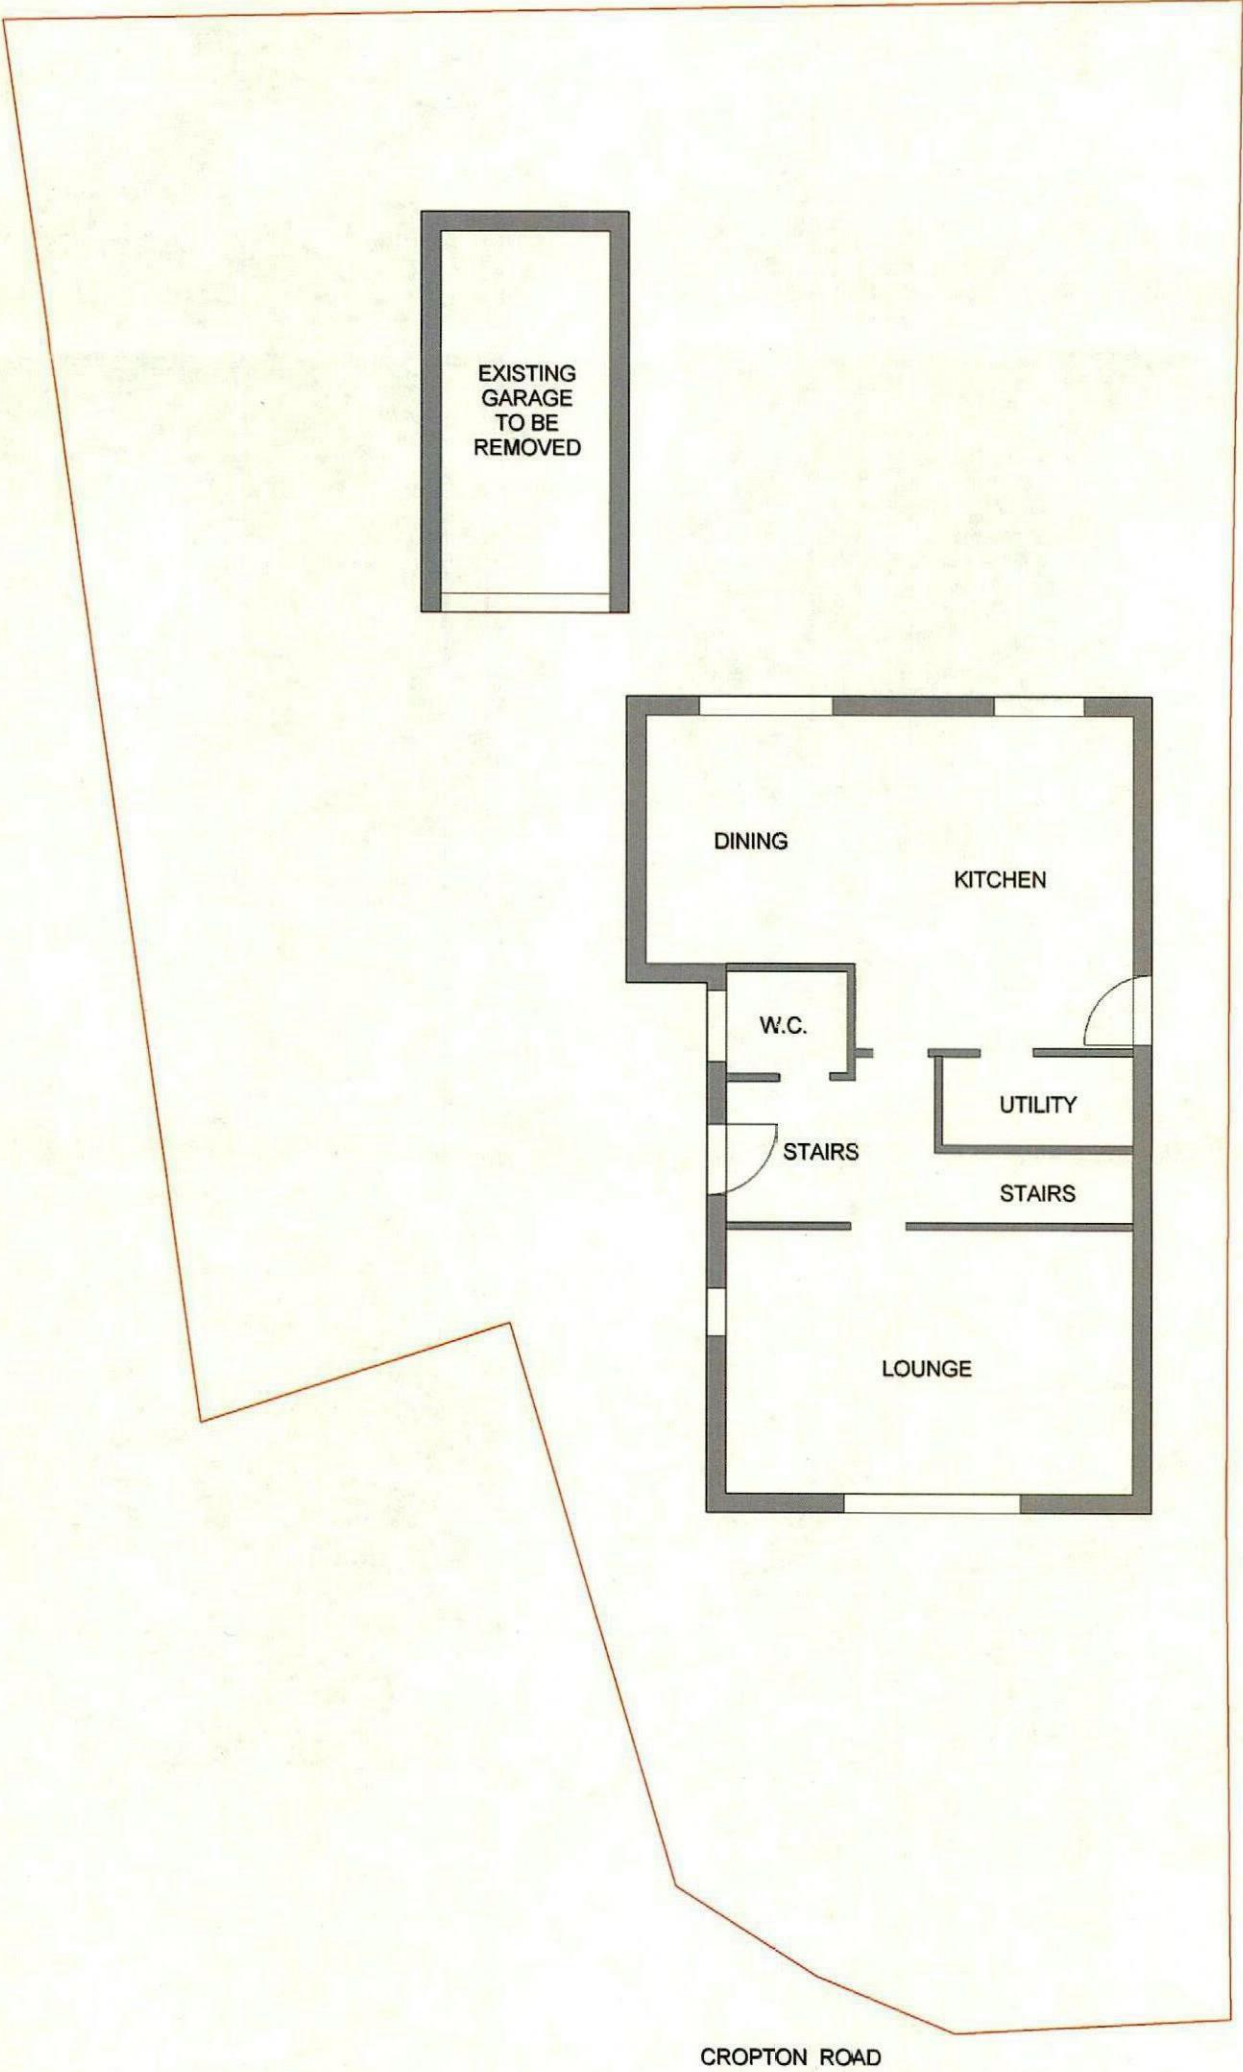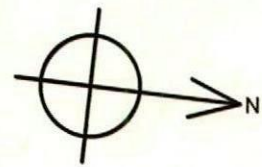



Existing Site Address
MR & MRS SMIRTHWAITE
17 CROPTON ROAD
ROYSTON
BARNLEY
S71 4JJ
SOUTH YORKSHIRE

A3

Drawing Scale: 1:100



Proposed Plan View (With Boundary)

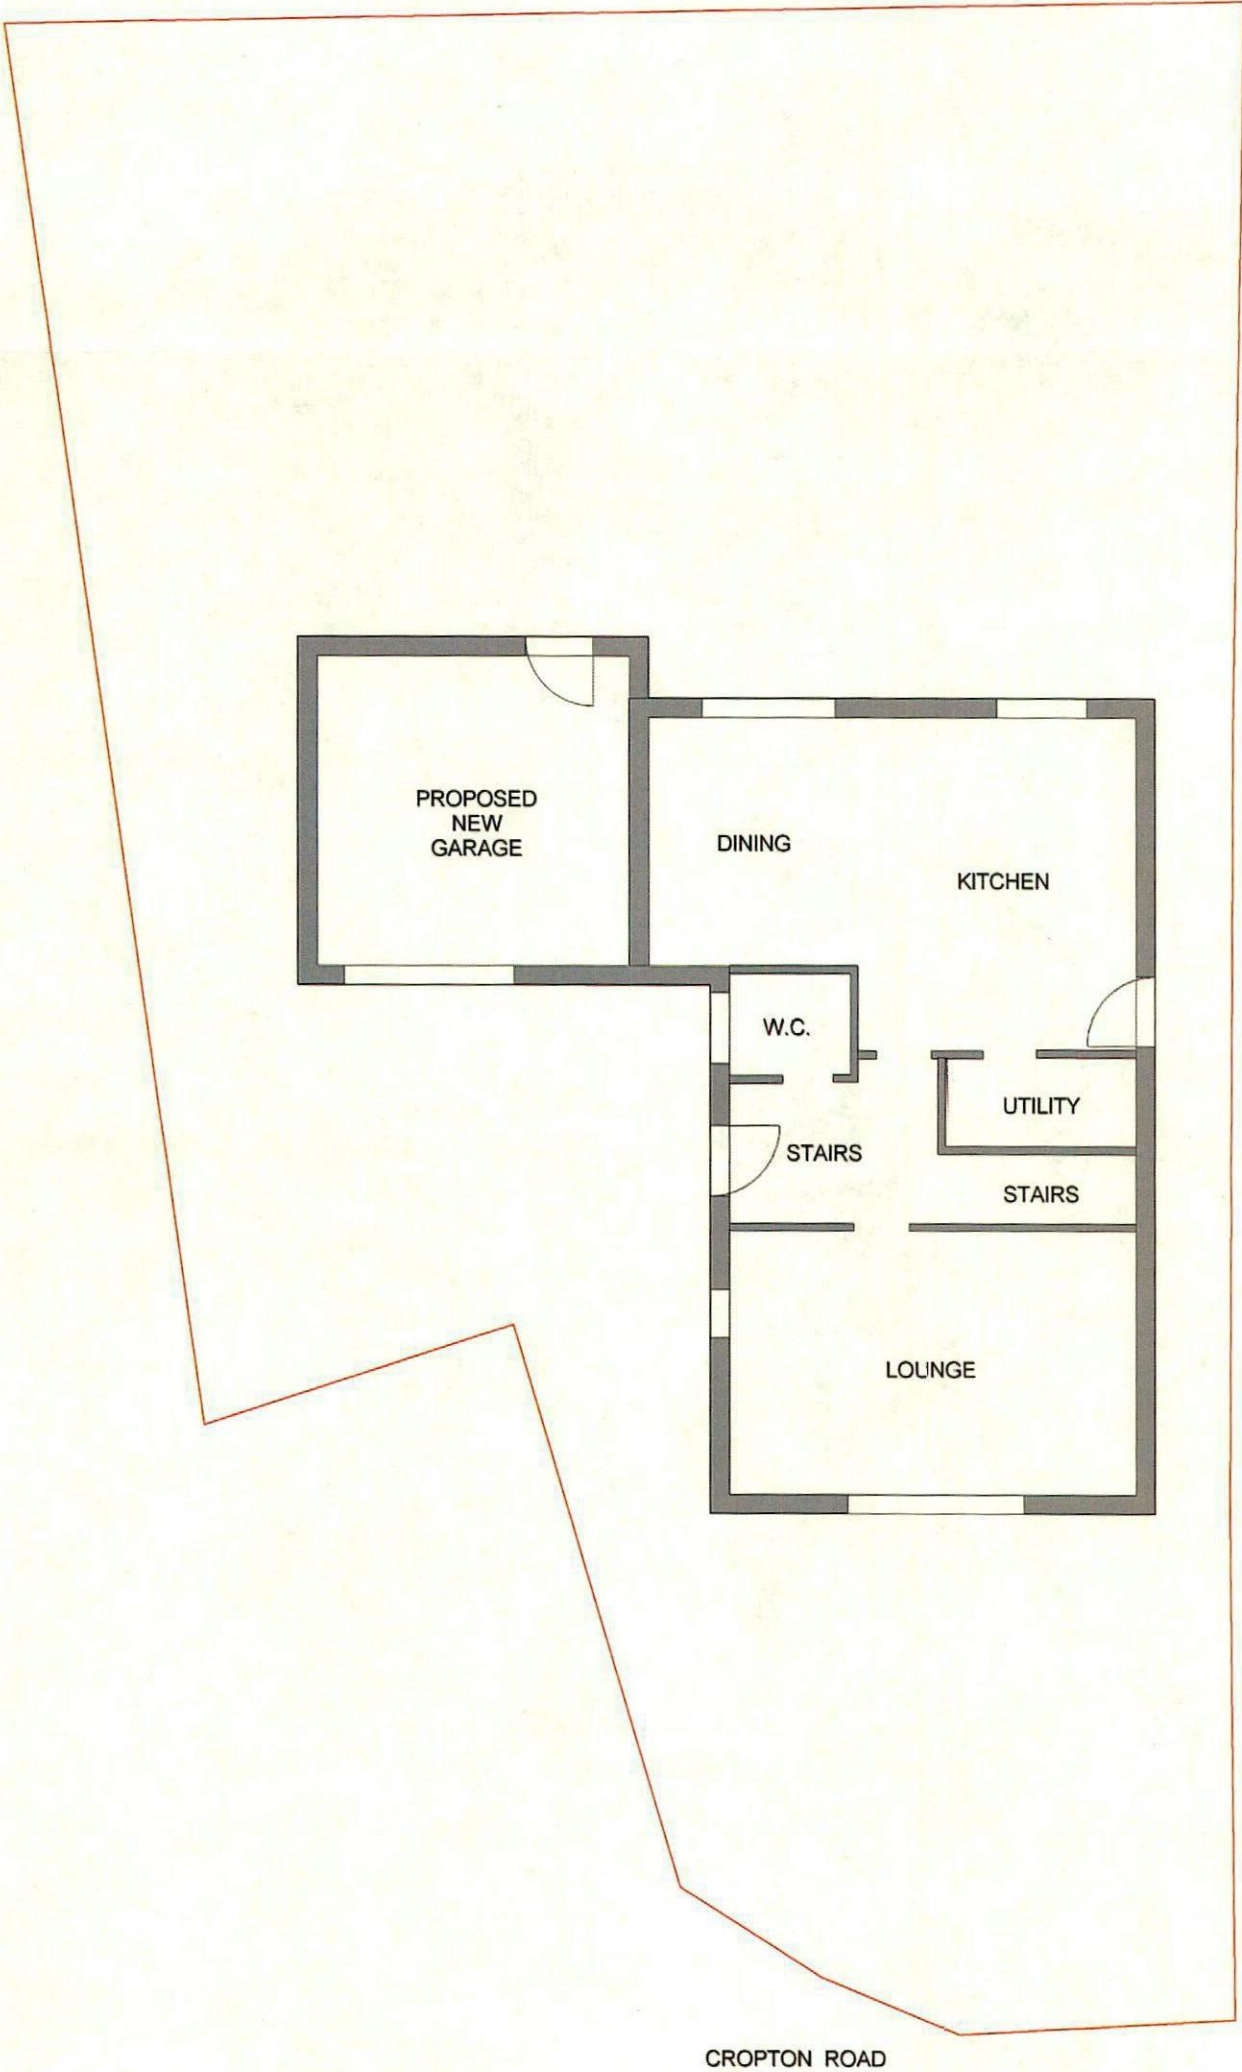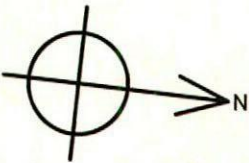

Proposed Site Address
MR & MRS SMIRTHWAITE
17 CROPTON ROAD
ROYSTON
BARNSELY
S71 4JJ
SOUTH YORKSHIRE

A3
Drawing Scale: 1:100

