
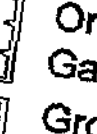


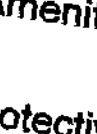

Ben Bailor HOME	
DATE	REVISIONS
13.09.04	A: Landscape layout altered to reflect change layout by R3.
01.03.05	B: Layout amended in accordance with site layout.
15.04.05	C: R3's main shown through FGS.
25.08.05	D: Layout computerised and altered to reflect site layout.
09.11.05	E: Layout amended in accordance with latest site layout.
14.06.06	F: Flow of tree planting, new 1.2m high wall with railings and new 1.3m high wall indicated adjacent to site.
09.05.10	G: Plots 1-8 & 124-358 re-planned.

KEY

	Heavy Standard Trees
	Standard Trees
	Feathered Trees
	Beech/ Holly Hedge
	Dwarf Hedge
	Mix A
	Dwarf Hedge
	Mix B
	Dwarf Hedge
	Mix C
	Dwarf Hedge
	Mix D
	Ornamental Shrubs
	Garden Mixes
	Ground Covers
	Ground Covers with Feature Planting
	Native Woodland Mix
	Climbing Plants
	Amenity Grass
	Protective Fence


21 JUN 2010

Ben Bailey Homes
First Floor
ICON
First Point
Bailey Carr Bank
Dorchester
DIN4 SJQ


**Ben Bailey
HOMES**

DRAWN	FD.	CHECKED	DATE	REV.
DRG. No.	2101/11			G
SCALE:	1:500			
Landscape Layout				




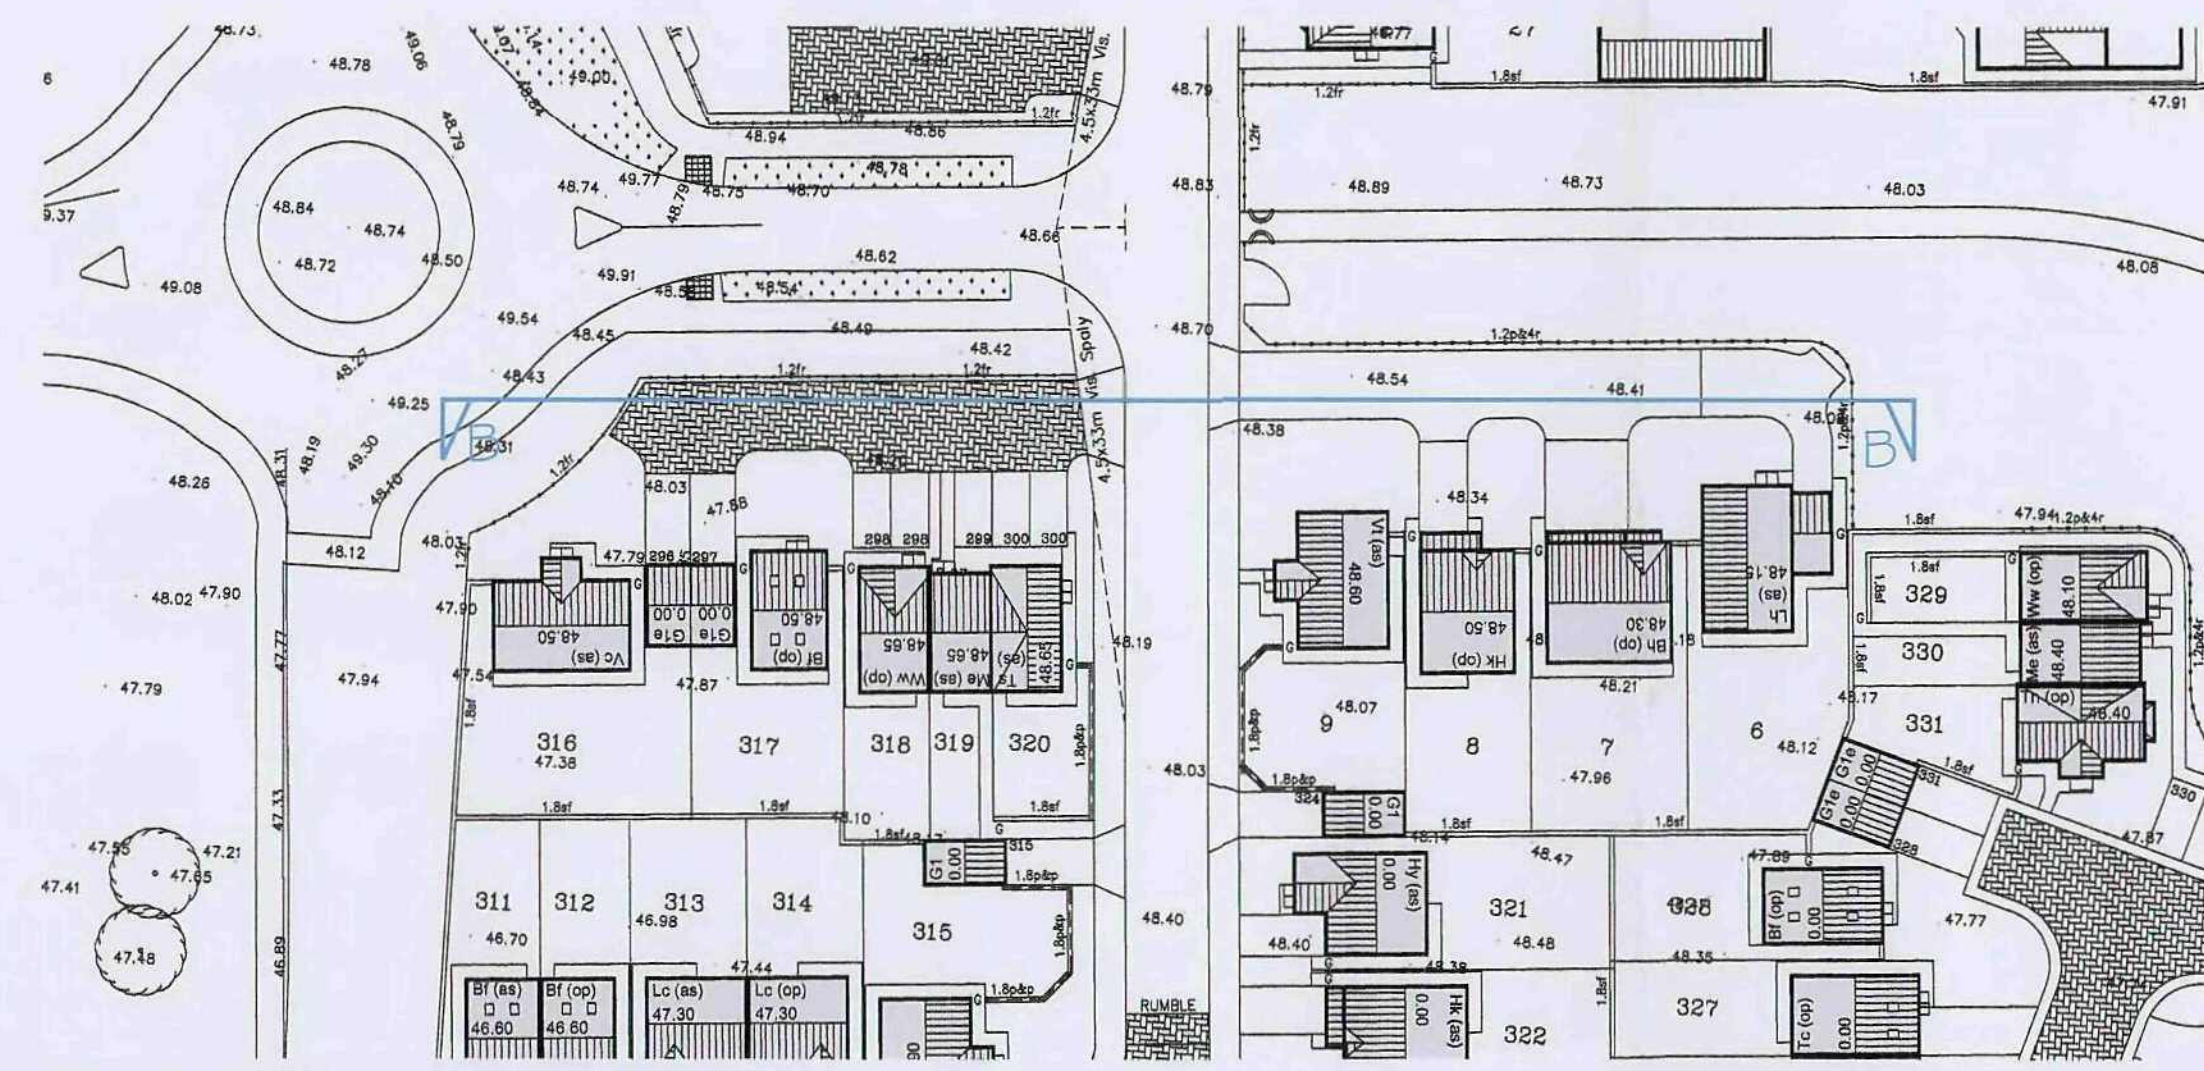


Layout 1:500

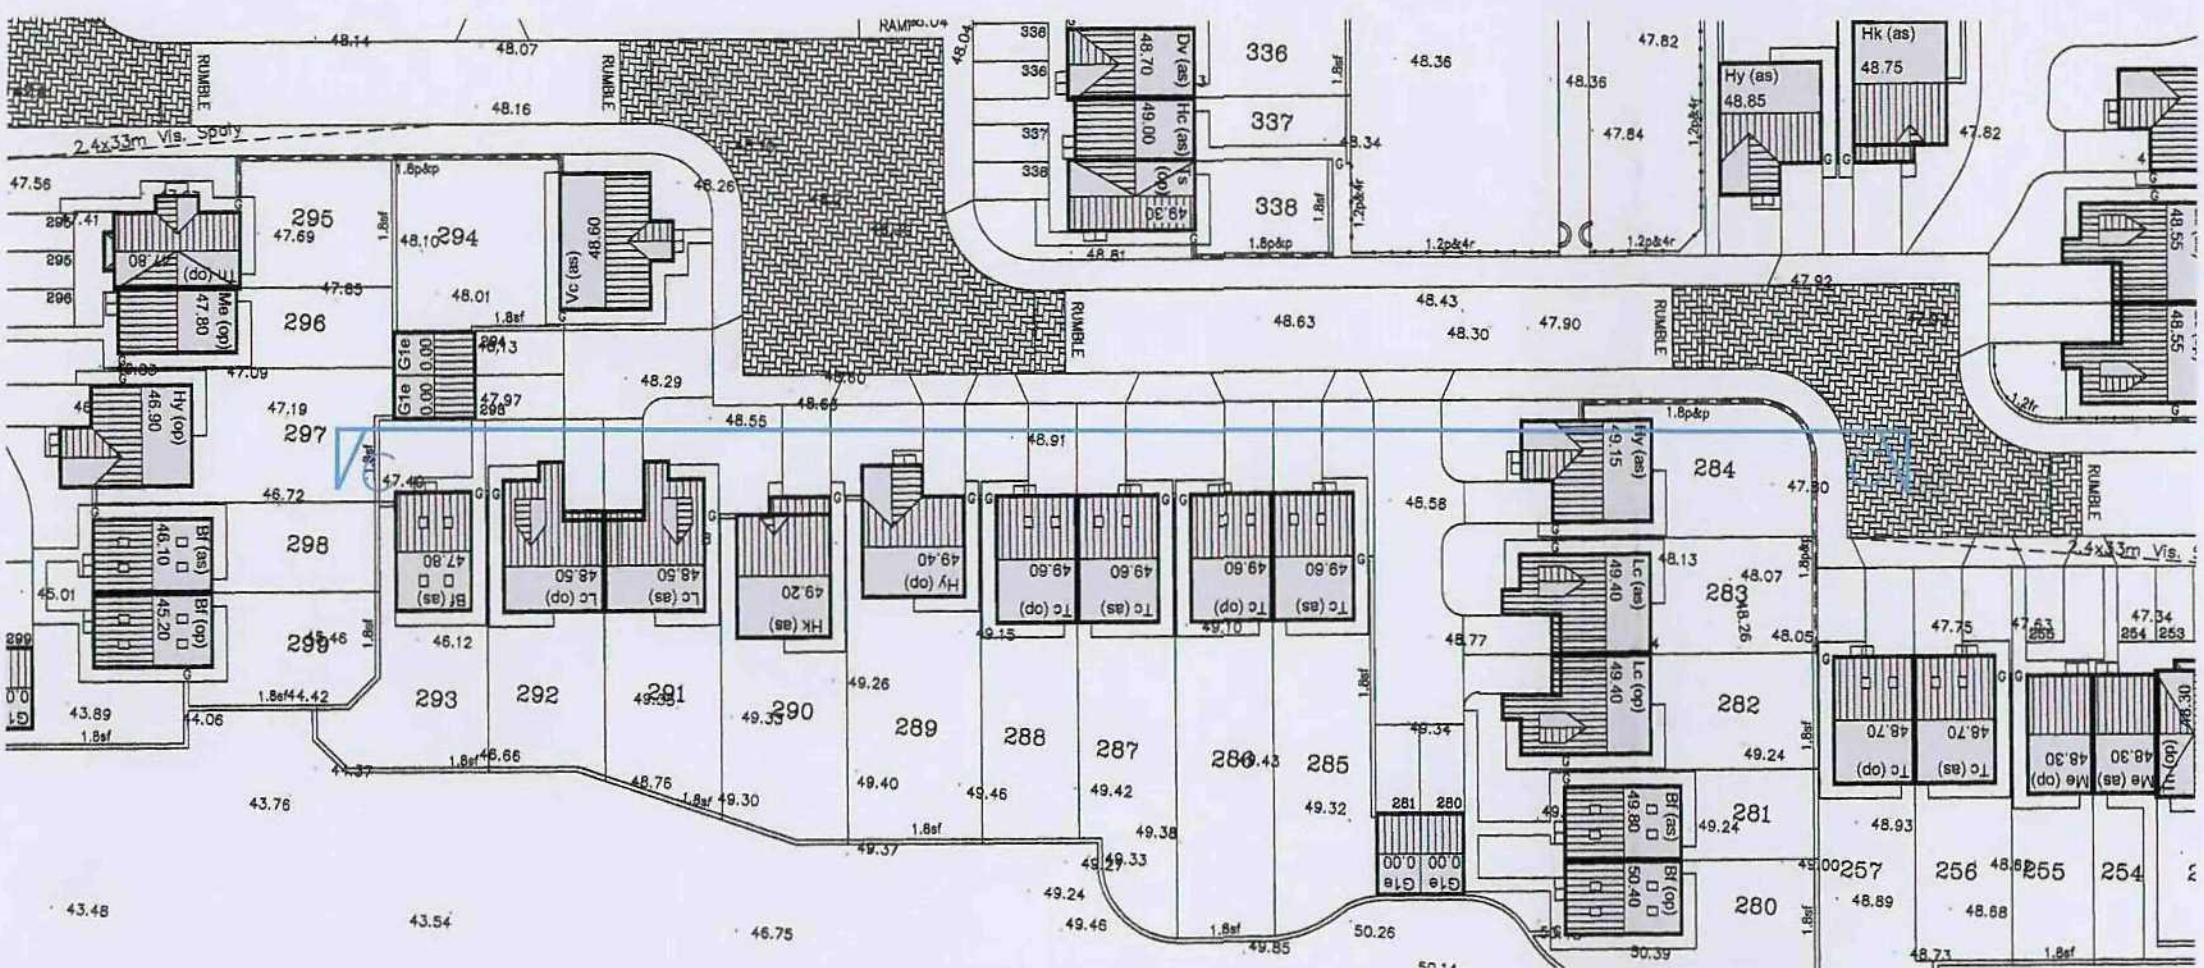


Layout 1:500

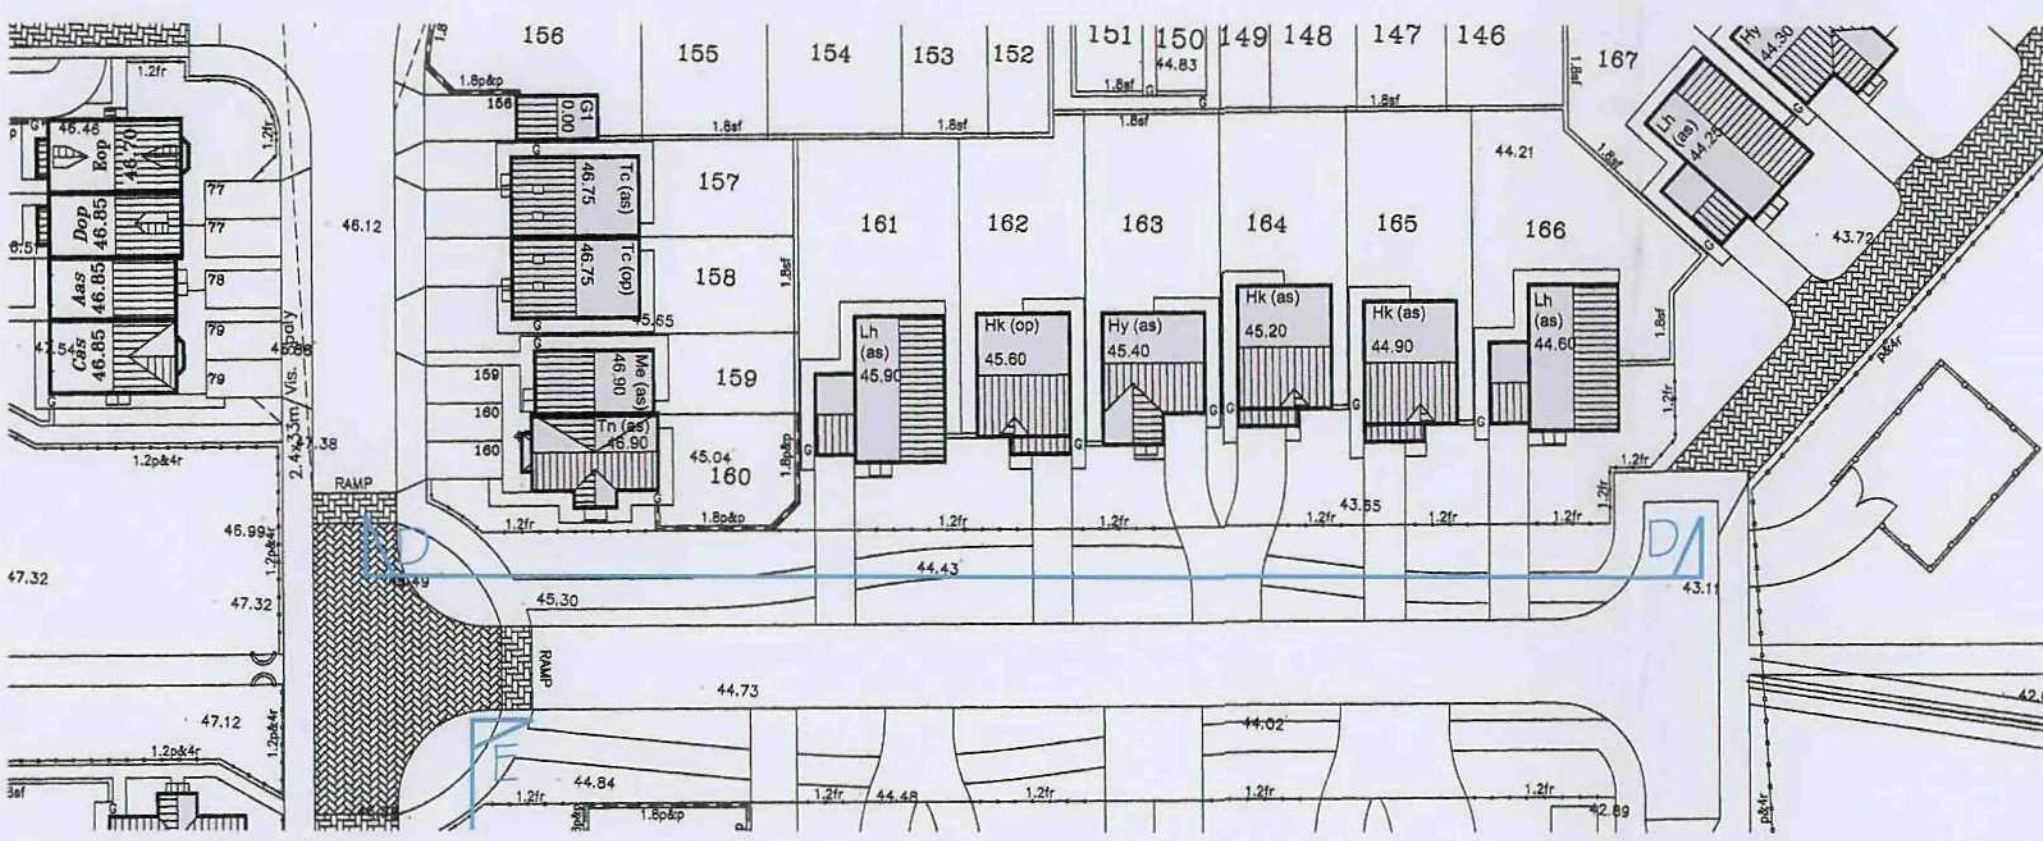

Layout 1:500

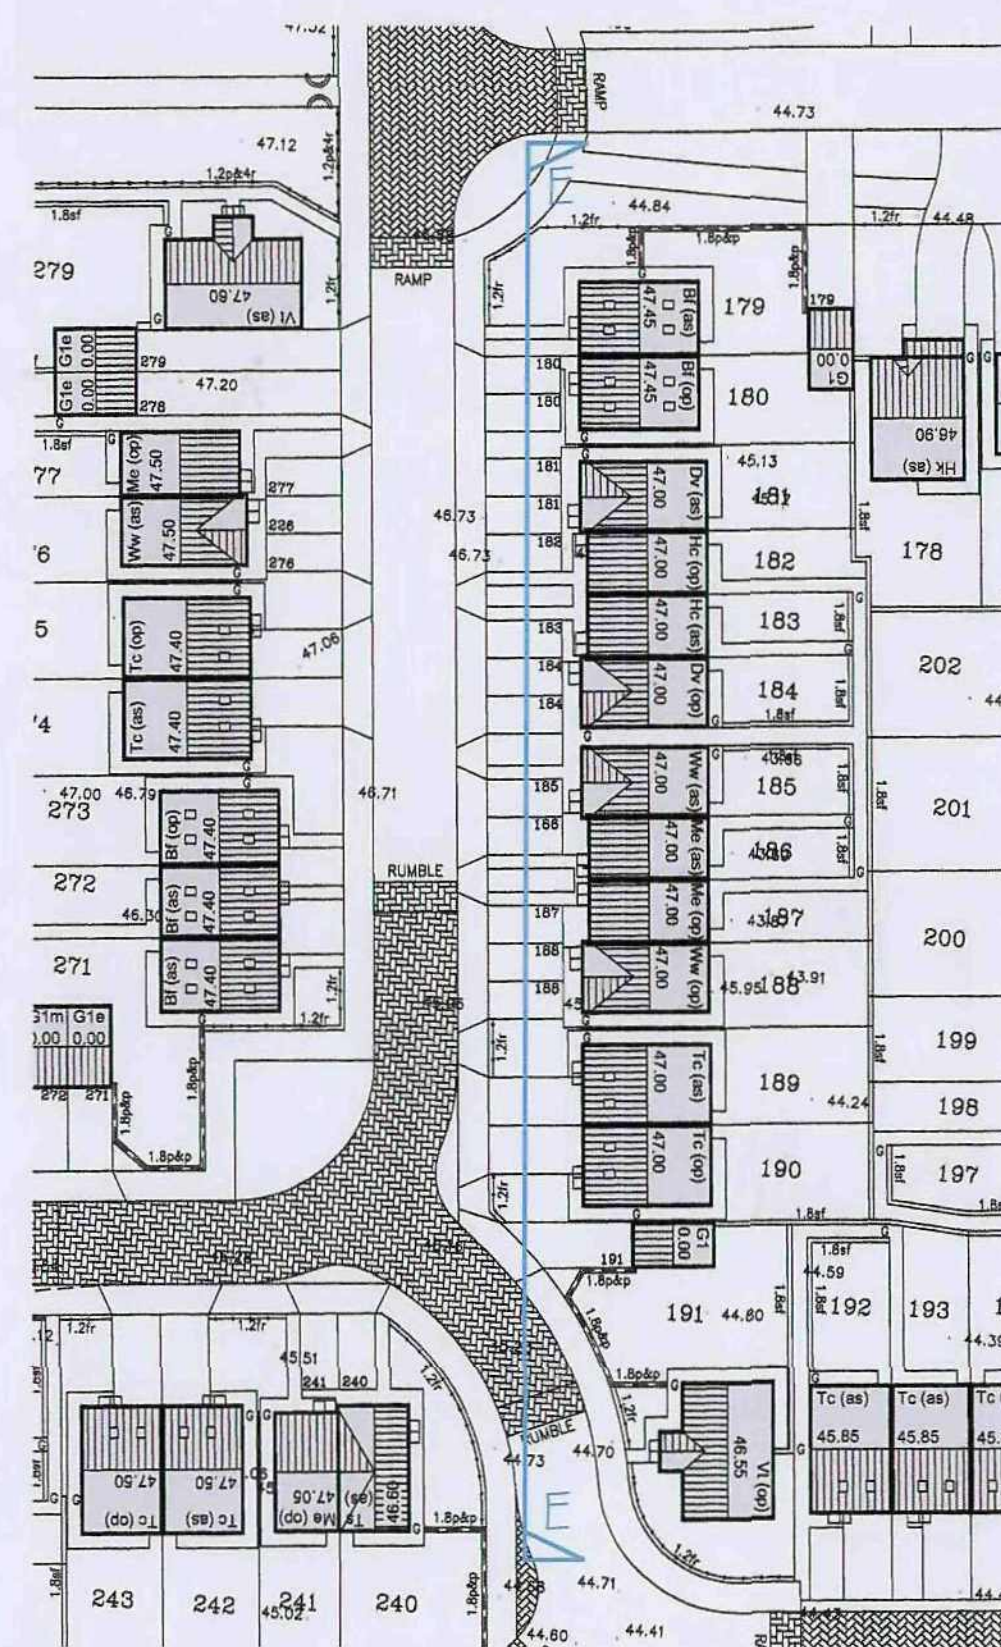

Layout 1:500

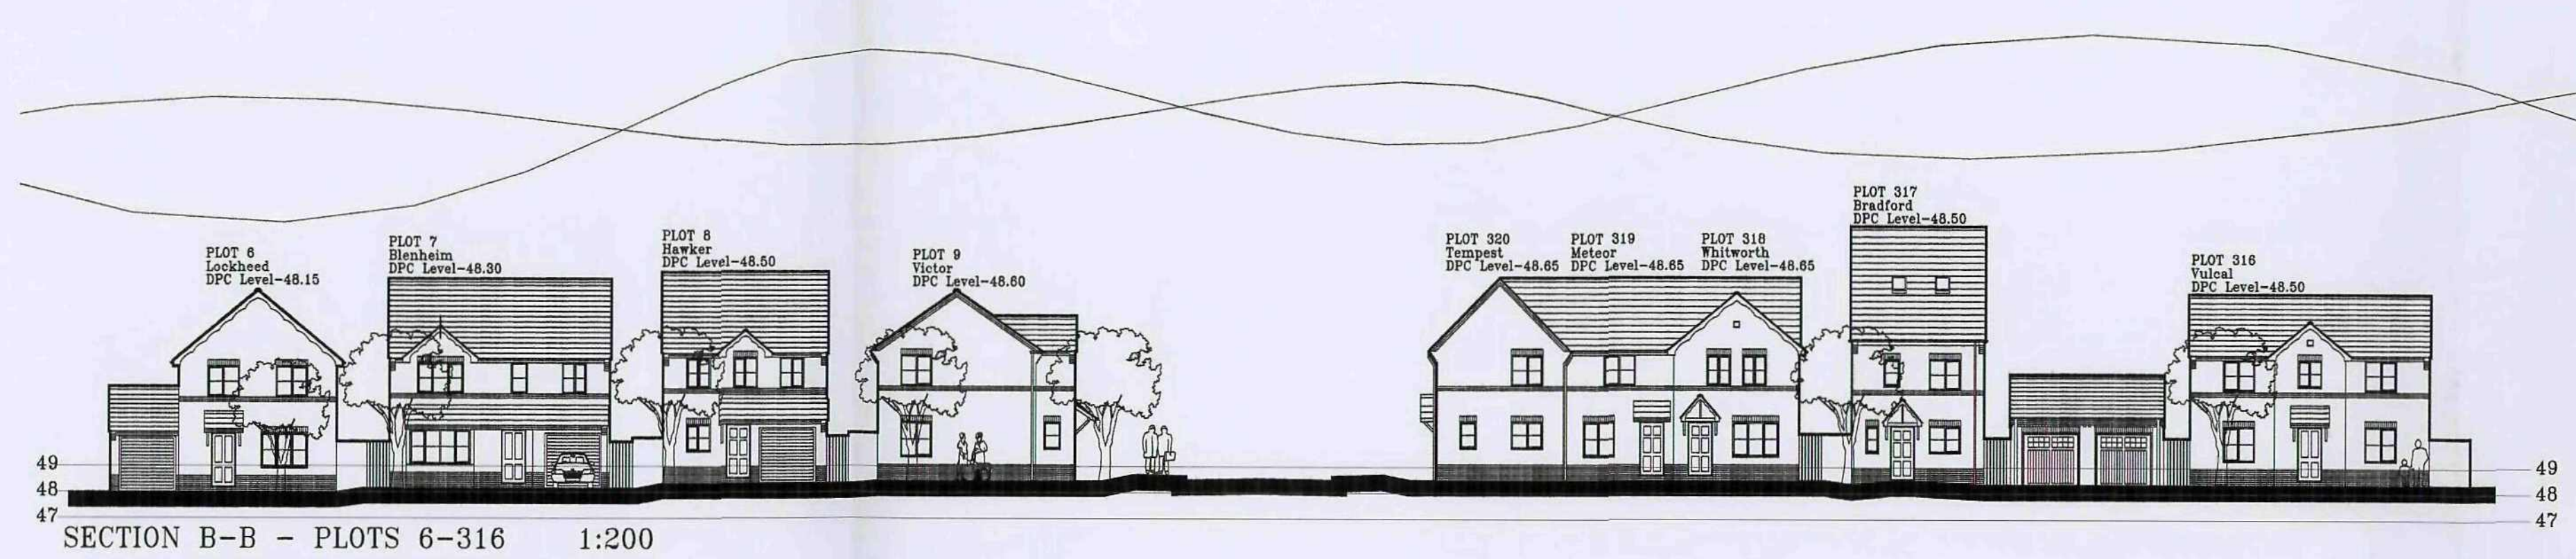

SECTION B-B - PLOTS 6-316 1:200



SECTION C-C - PLOTS 284-293 1:200



SECTION D-D - PLOTS 160-166 1:200



SECTION E-E - PLOTS 179-191 1:200

Barnsley Main Road
Barnsley
21 JUN 2010

Ben Bailey Homes
First Floor
First Floor
Ben Bailey Carr Bank
Doncaster
DN4 5JQ

BenBailey
HOMES


DRAWN RB CHECKED DATE REV.

DRG. No. 2101/P5

SCALE: 1:200/1:500

Planning Section/Street Scene

Residential development at
Doncaster Road,
Goldthorpe, Barnsley

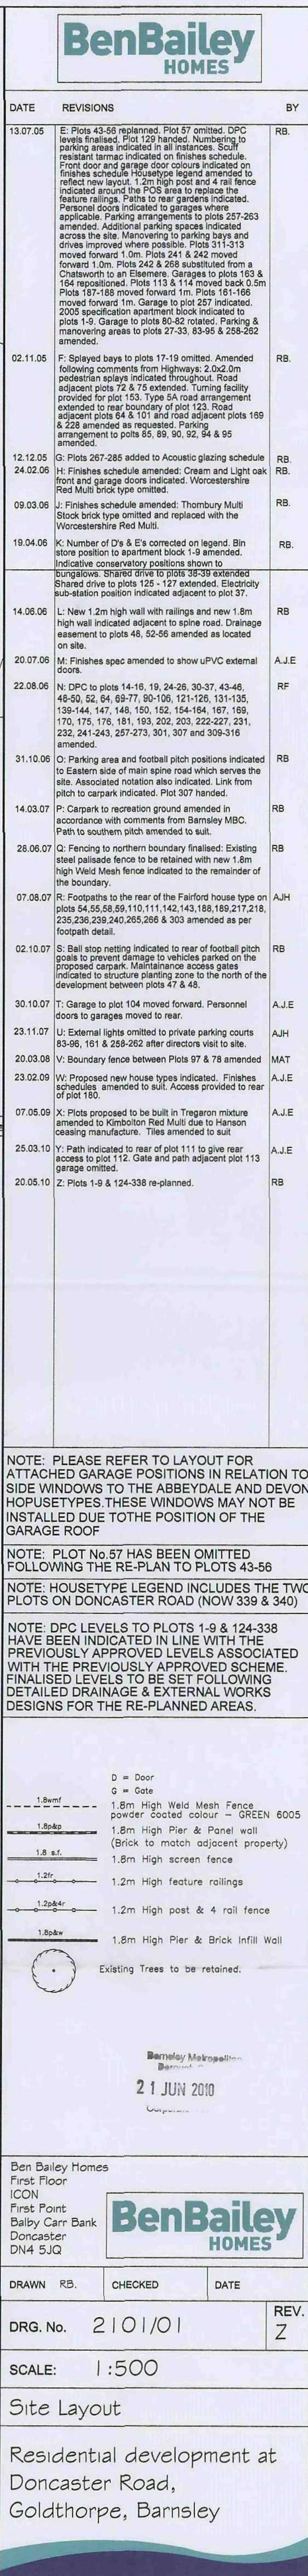

'Summervale'



--	--	--

Ben Bailey Homes.
First Floor
ICON
First Point
Balby Carr Bank
Doncaster
DN4 5JQ

21 JUN 2010