

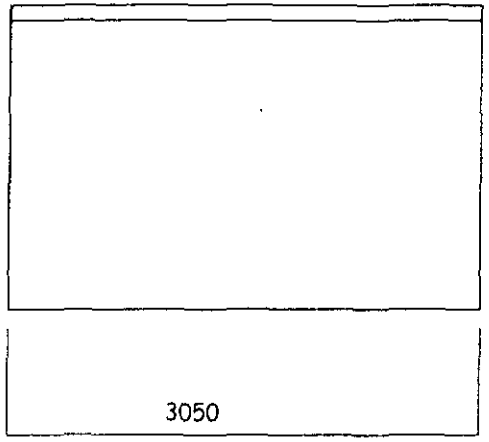



Rear Elevation

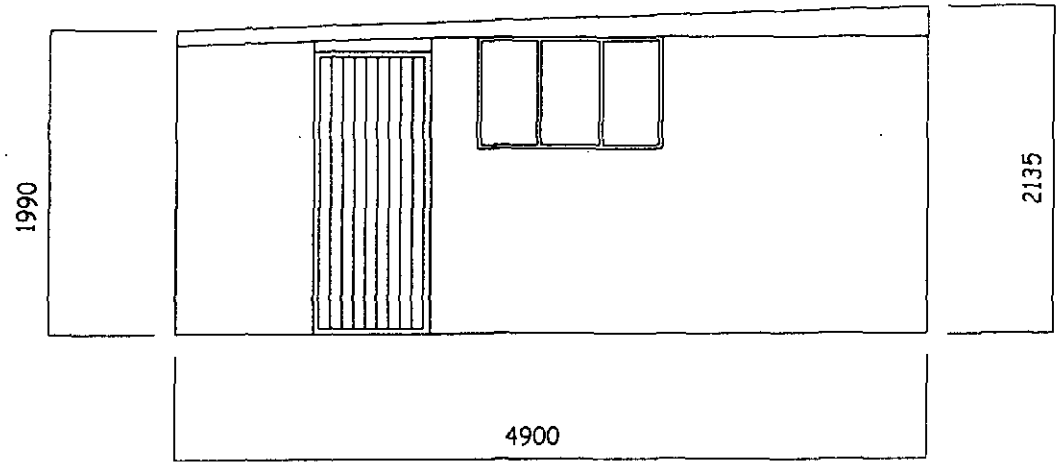

Side Elevation

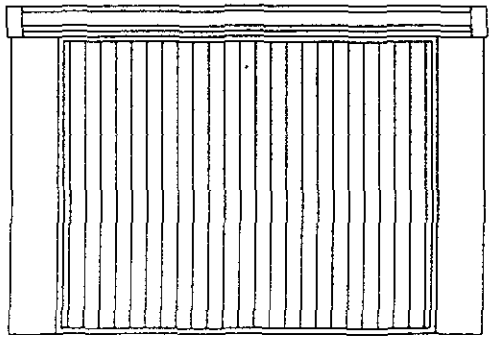


Front Elevation

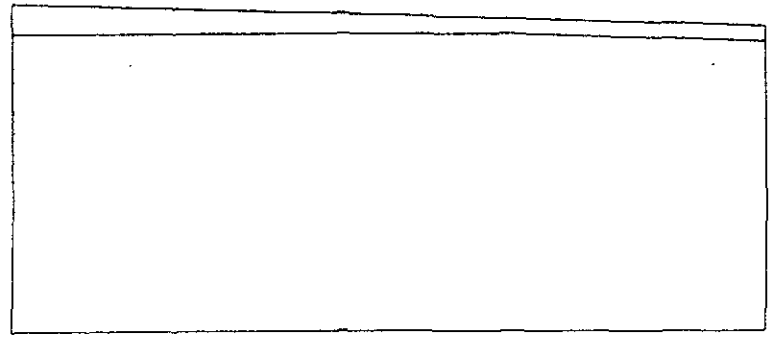


Side Elevation

Walls
Pre-Cast concrete panels
with pebble dash finish
Window to be single glazing in
a softwood frame (stained)
Side Door to be framed ledged
& braced sotwood
Front Door Galvanised Steel
Up & Over with white
painted finish
Roof in corrigated
fibre sheeting (uninsulated)


PROPOSED DETACHED GARAGE for Mr J Griffiths 12A Churchfields Thurgoland Barnsley S35 7BH at Plot 15 Garage Site Churchfields Thurgoland

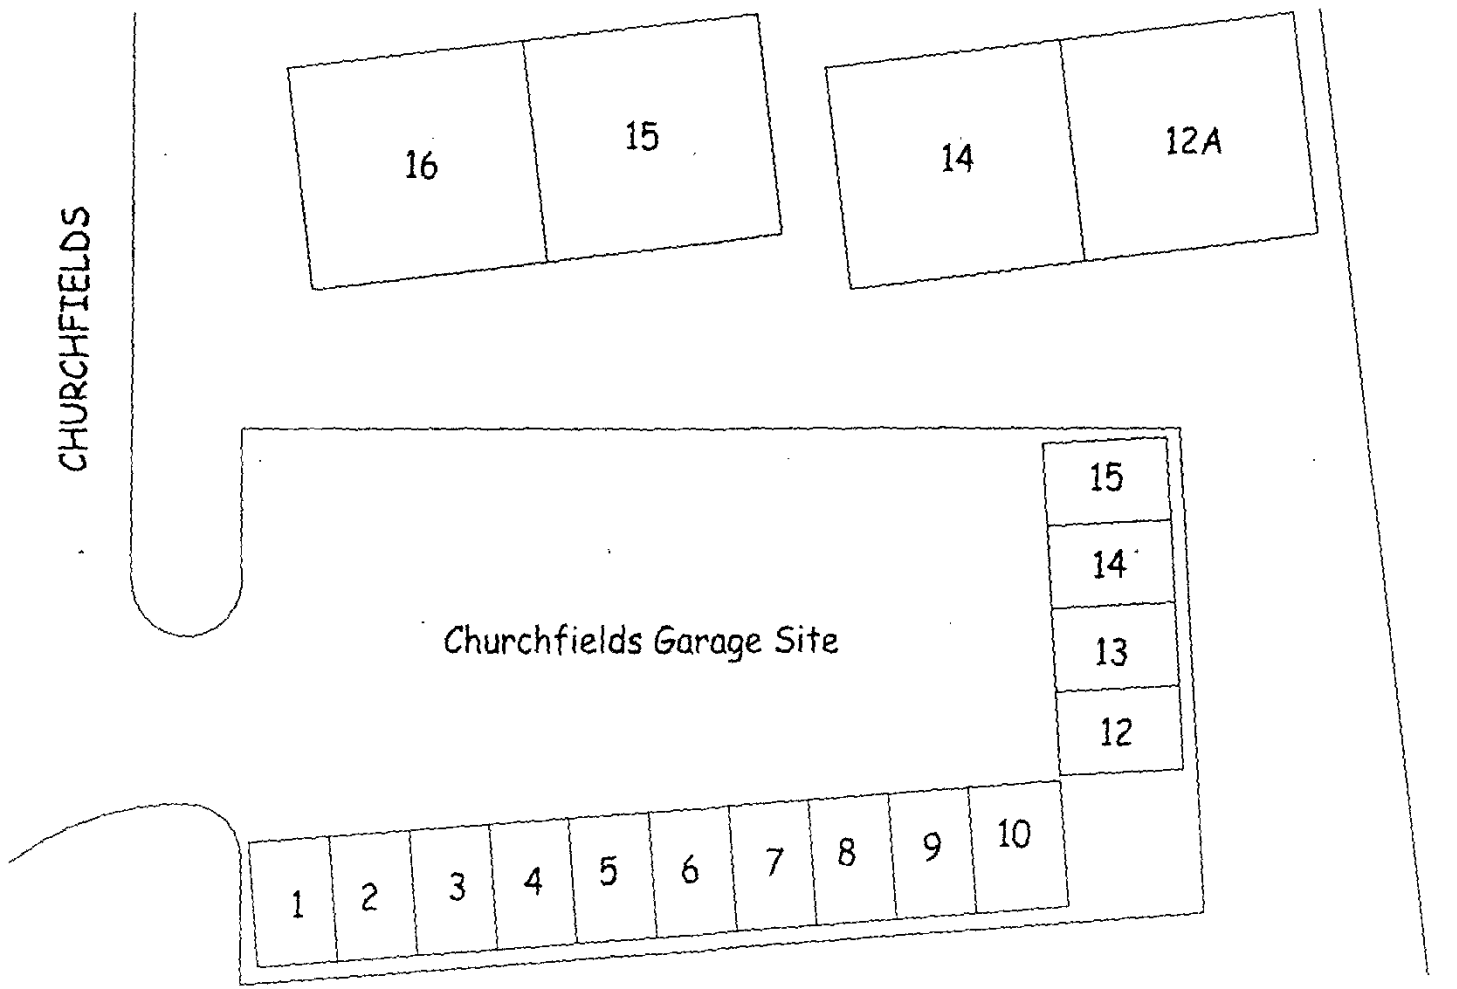


Proposed Detached Garage for Mr J Griffiths on PLOT 15 Churchfields Garage Site Scale 1 to 250

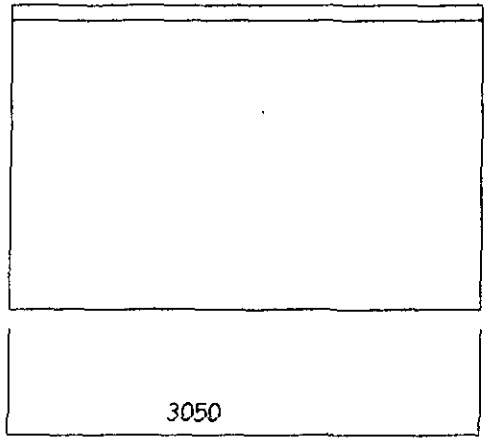


Rear Elevation

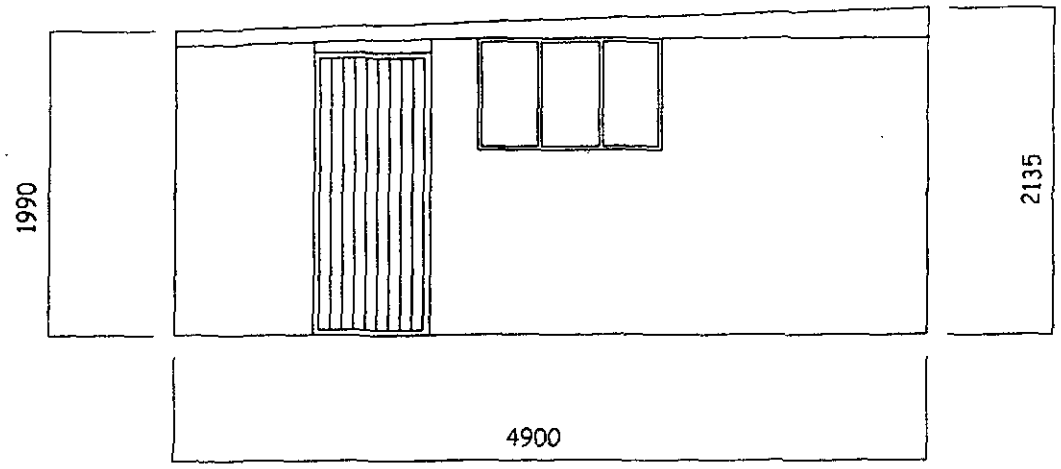

Side Elevation

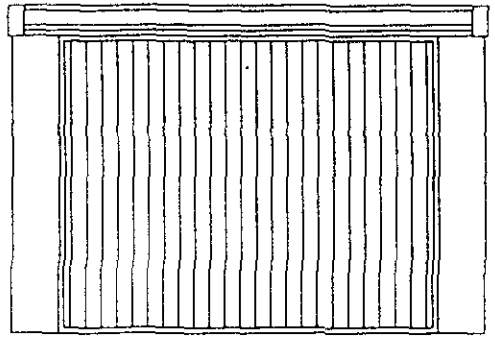


Front Elevation

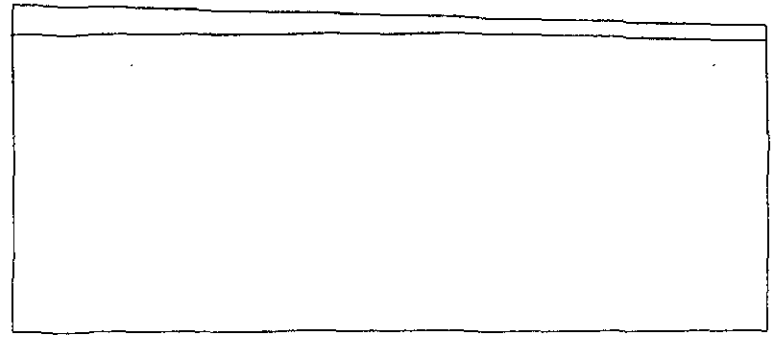


Side Elevation

Walls
Pre-Cast concrete panels
with pebble dash finish
Window to be single glazing in
a softwood frame (stained)
Side Door to be framed ledged
& braced sotwood
Front Door Galvanised Steel
Up & Over with white
painted finish
Roof in corrigated
fibre sheeting (uninsulated)


PROPOSED DETACHED GARAGE for Mr J Griffiths 12A Churchfields Thurgoland Barnsley S35 7BH at Plot 15 Garage Site Churchfields Thurgoland

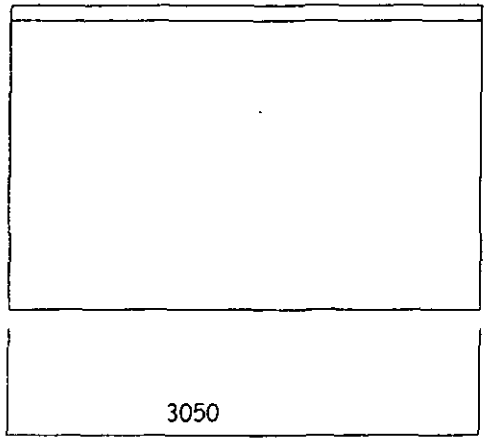


Rear Elevation

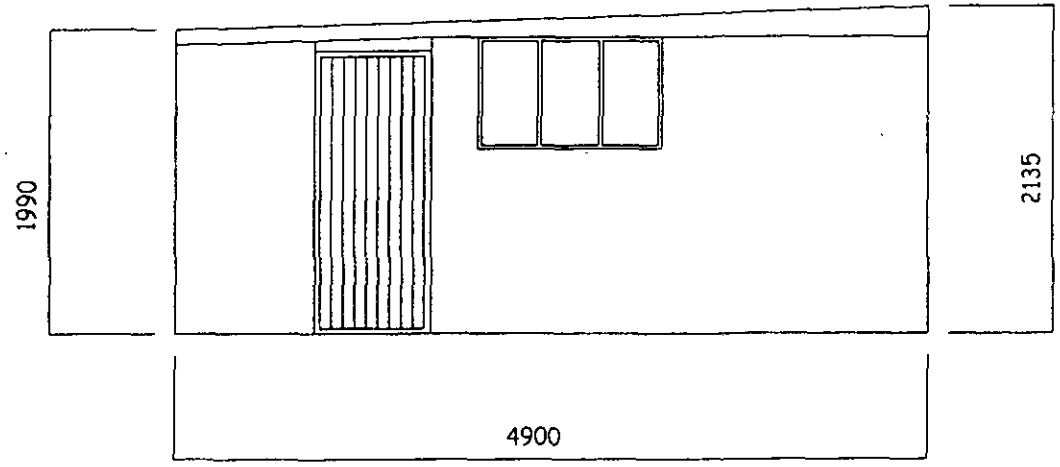

Side Elevation

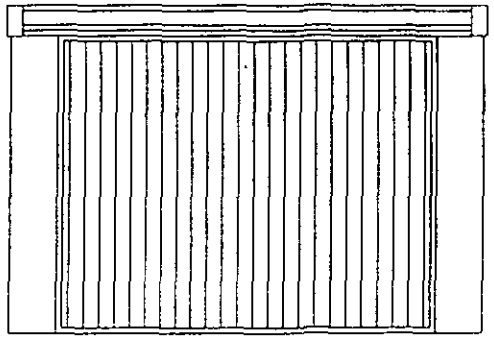


Front Elevation

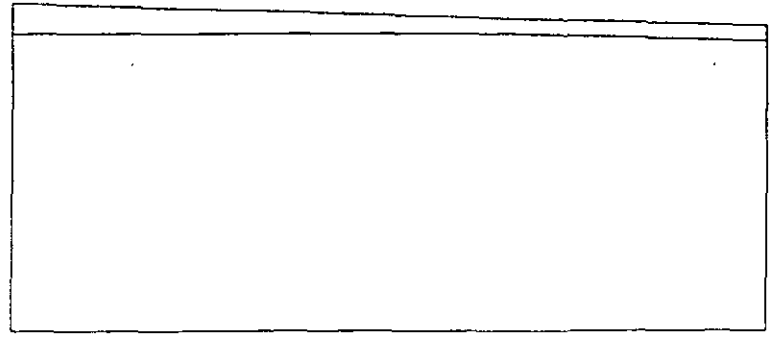


Side Elevation

Walls
Pre-Cast concrete panels
with pebble dash finish
Window to be single glazing in
a softwood frame (stained)
Side Door to be framed ledged
& braced sotwood
Front Door Galvanised Steel
Up & Over with white
painted finish
Roof in corrigated
fibre sheeting (uninsulated)


PROPOSED DETACHED GARAGE for Mr J Griffiths 12A Churchfields Thurgoland Barnsley S35 7BH at Plot 15 Garage Site Churchfields Thurgoland

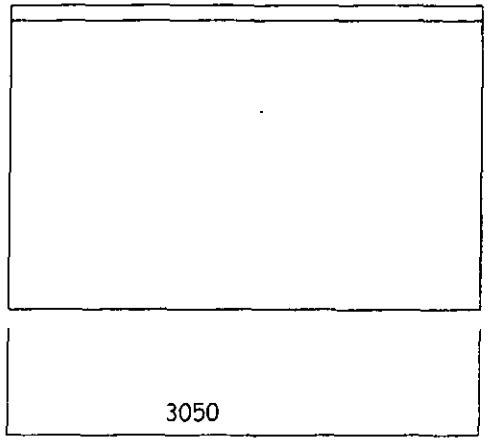


Rear Elevation

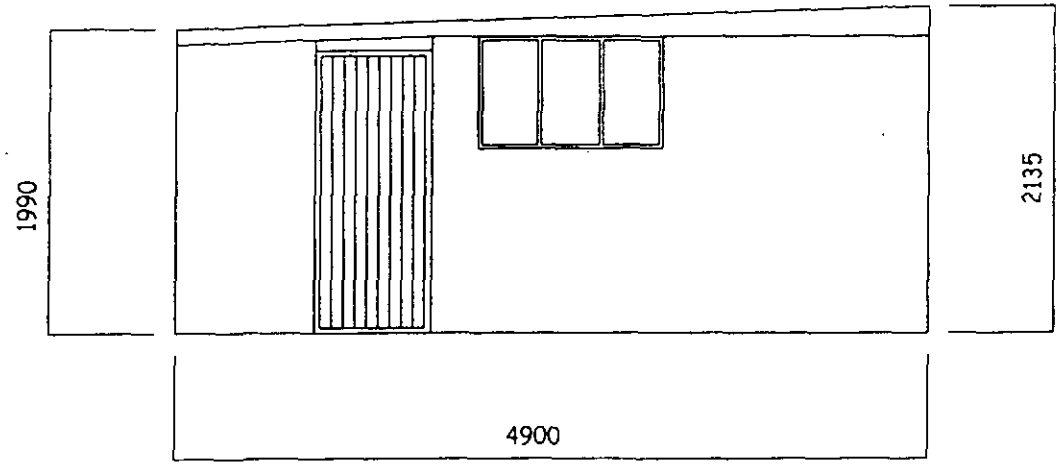

Side Elevation

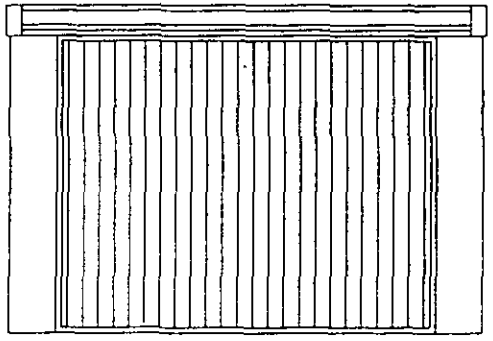


Front Elevation

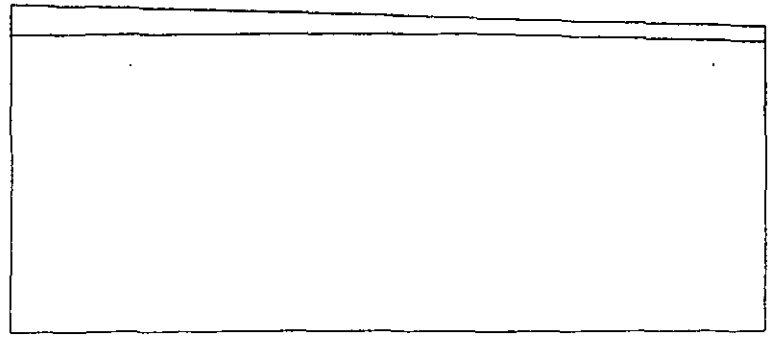

Side Elevation


Walls
Pre-Cast concrete panels
with pebble dash finish
Window to be single glazing In
a softwood frame (stained)
Side Door to be framed ledged
& braced sotwood
Front Door Galvanised Steel
Up & Over with white
painted finish
Roof In corrigated
fibre sheeting (uninsulated)

PROPOSED DETACHED GARAGE for Mr J Griffiths 12A Churchfields Thurgoland Barnsley S35 7BH at Plot 15 Garage Site Churchfields Thurgoland

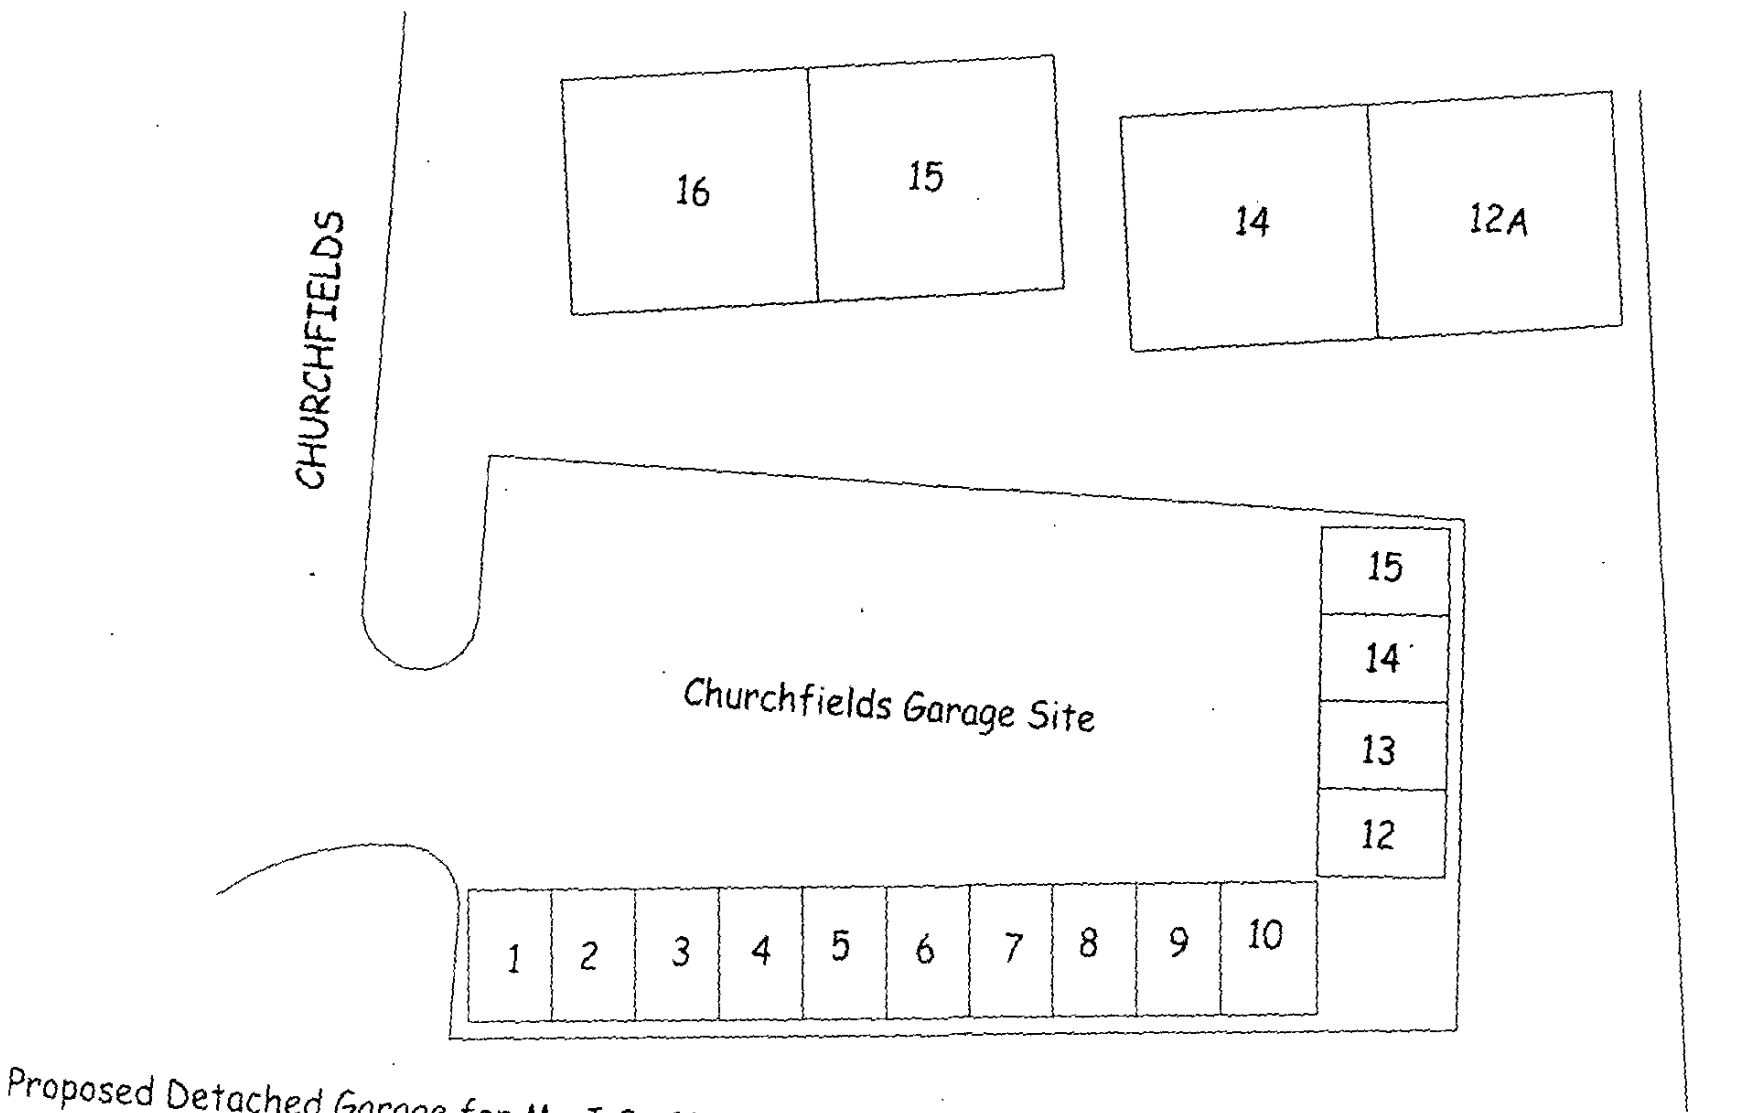


Proposed Detached Garage for Mr J Griffiths on PLOT 15 Churchfields Garage Site

Scale 1 to 250

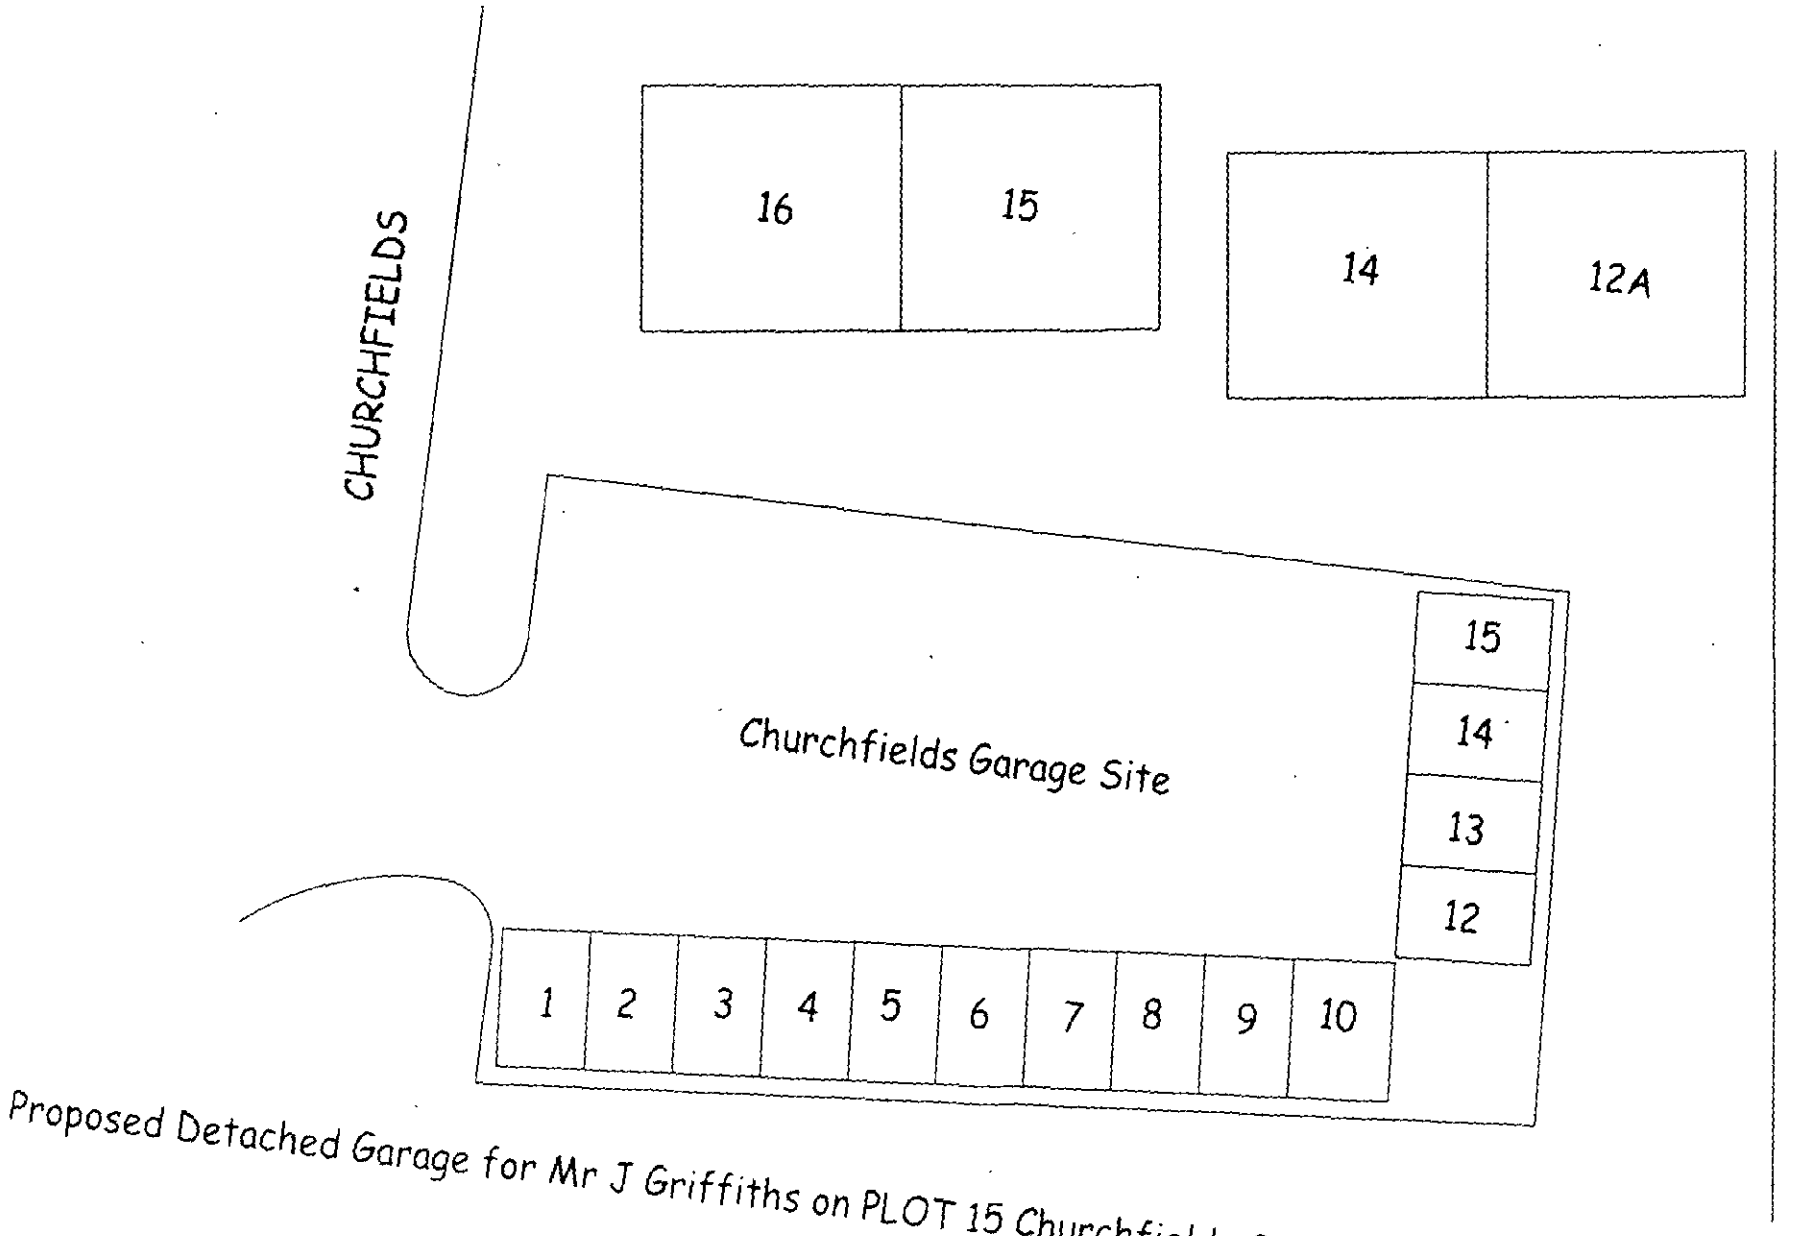

Proposed Detached Garage for Mr J Griffiths on PLOT 15 Churchfields Garage Site

Scale 1 to 250

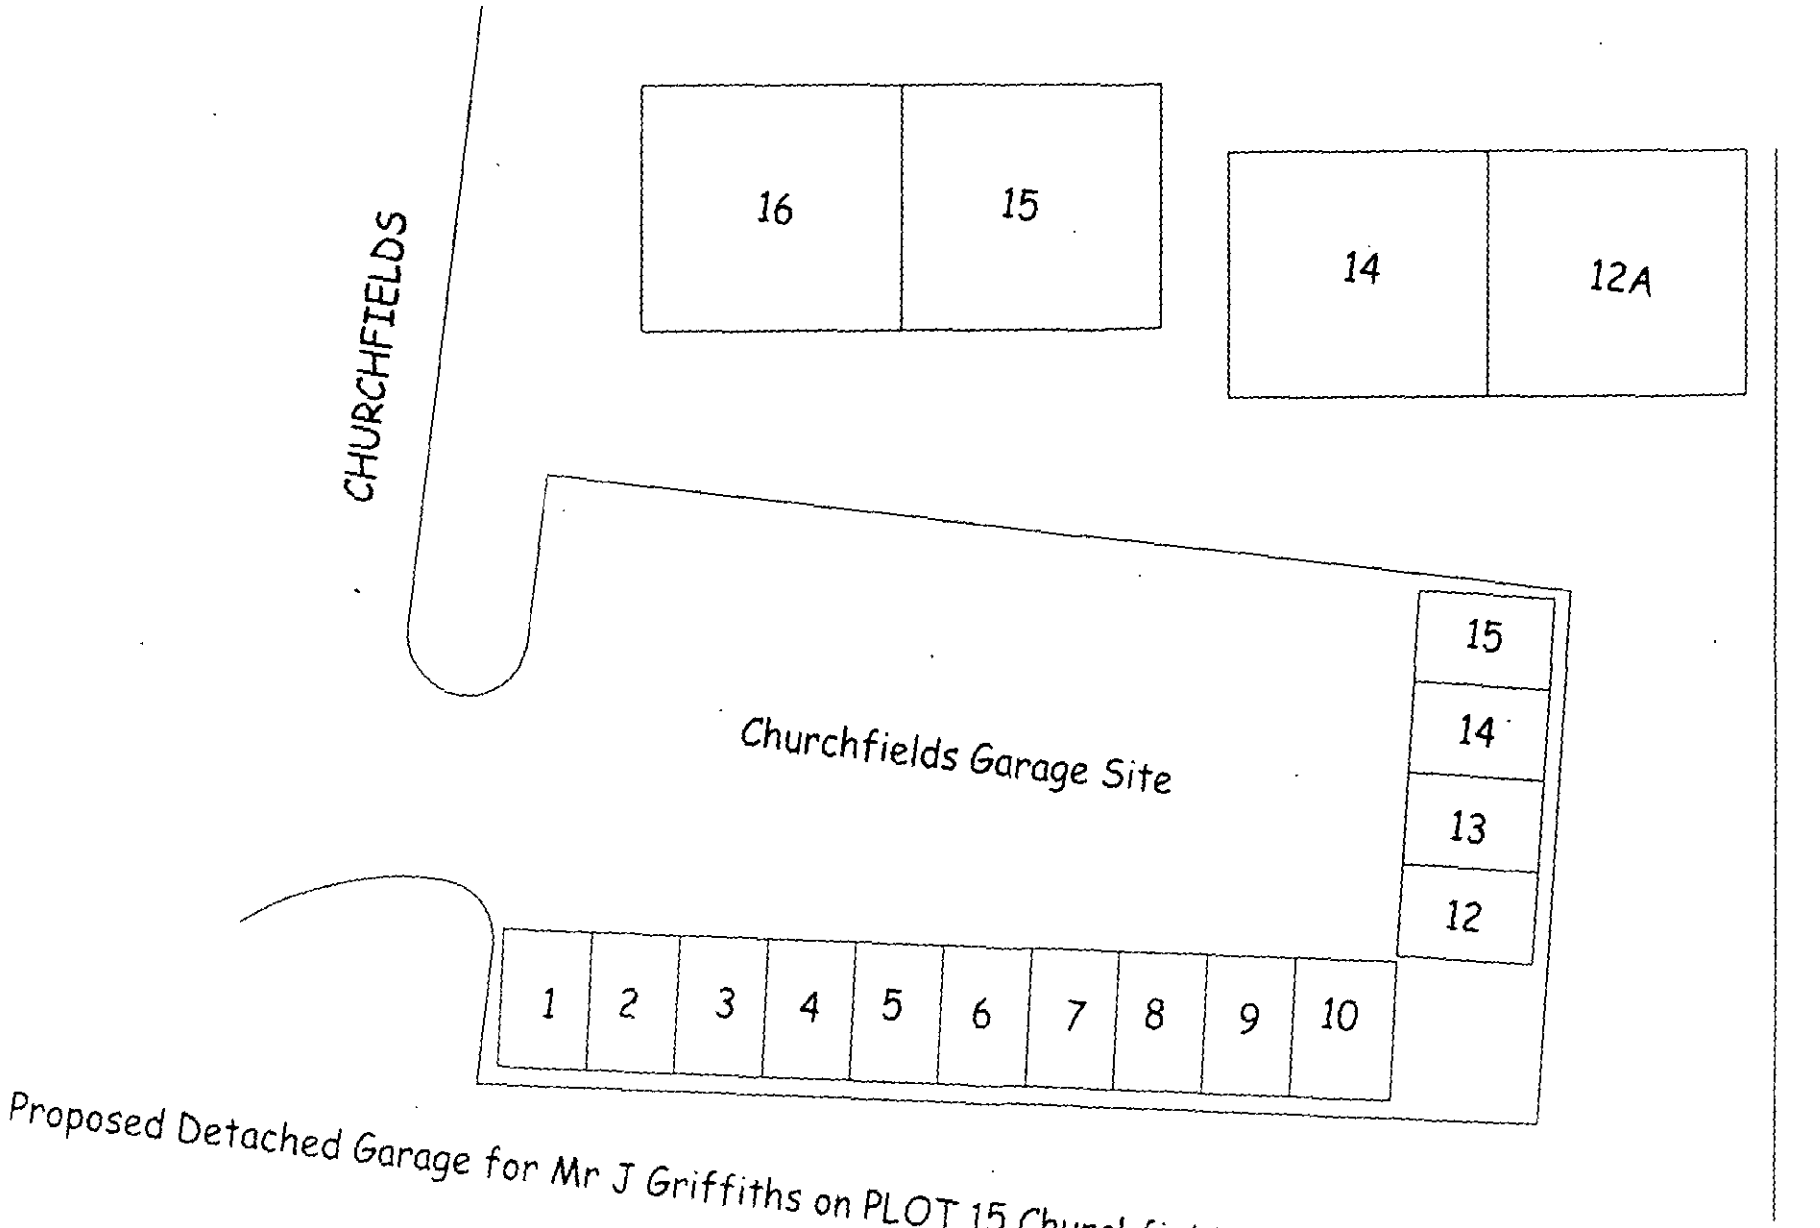

Proposed Detached Garage for Mr J Griffiths on PLOT 15 Churchfields Garage Site

Scale 1 to 250