


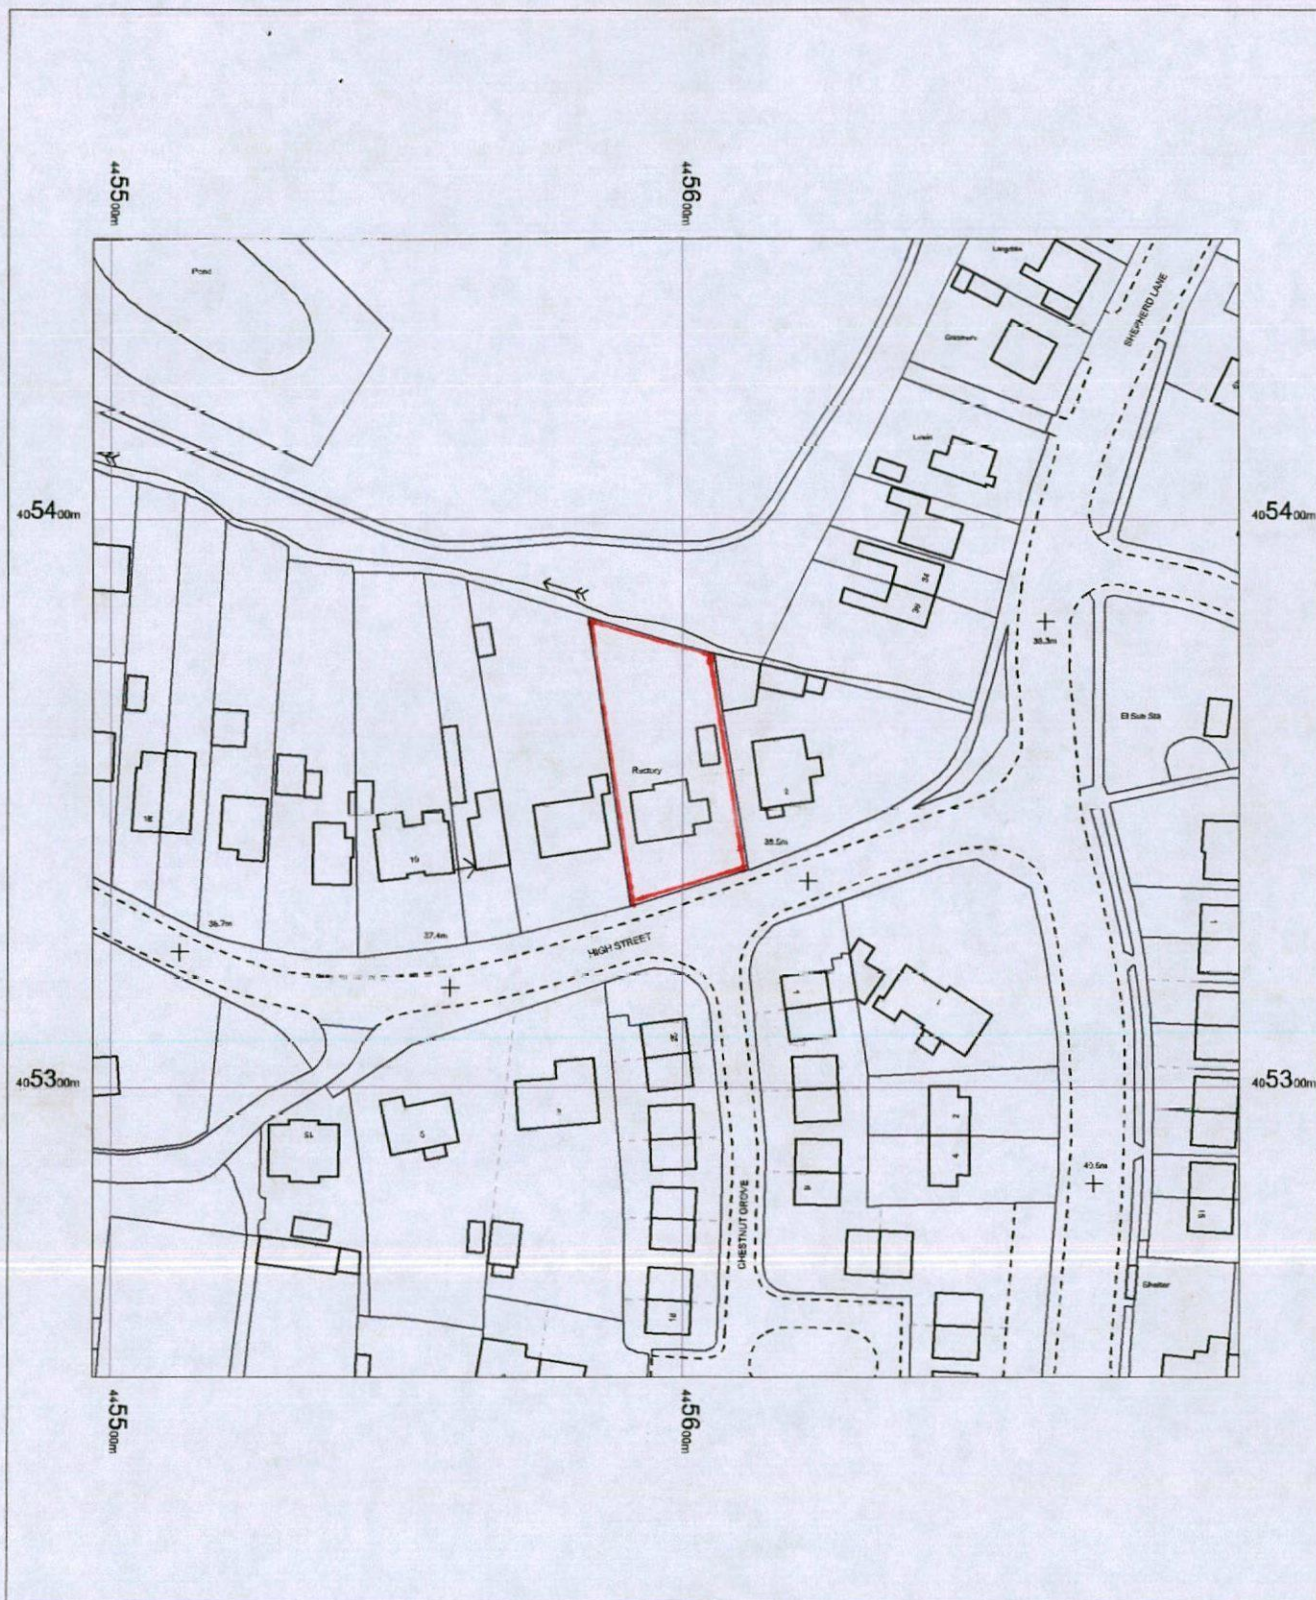


4 High Street
Thurnscoe
Rotherham
Barnsley
S63 0SU

OS MasterMap 1250/2500/10000 scale
04 May 2016, ID: BW1-00525434
www.blackwellmapping.co.uk

1:1250 scale print at A4, Centre: 445597 E, 405349 N

©Crown Copyright Ordnance Survey. Licence no.
100041040

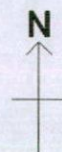

BLACKWELL'S
www.blackwellmapping.co.uk

TEL: 0114 268 7658
maps.sheffield@blackwell.co.uk

EXISTING SITE PLAN 1:200
4 HIGH ST. THURNSCOE SS3 0SU

N




THE RECTORY



HIGH STREET

16057/05

PROPOSED SITE PLAN 1:200
4 HIGH ST. THURNSCOE S6308U

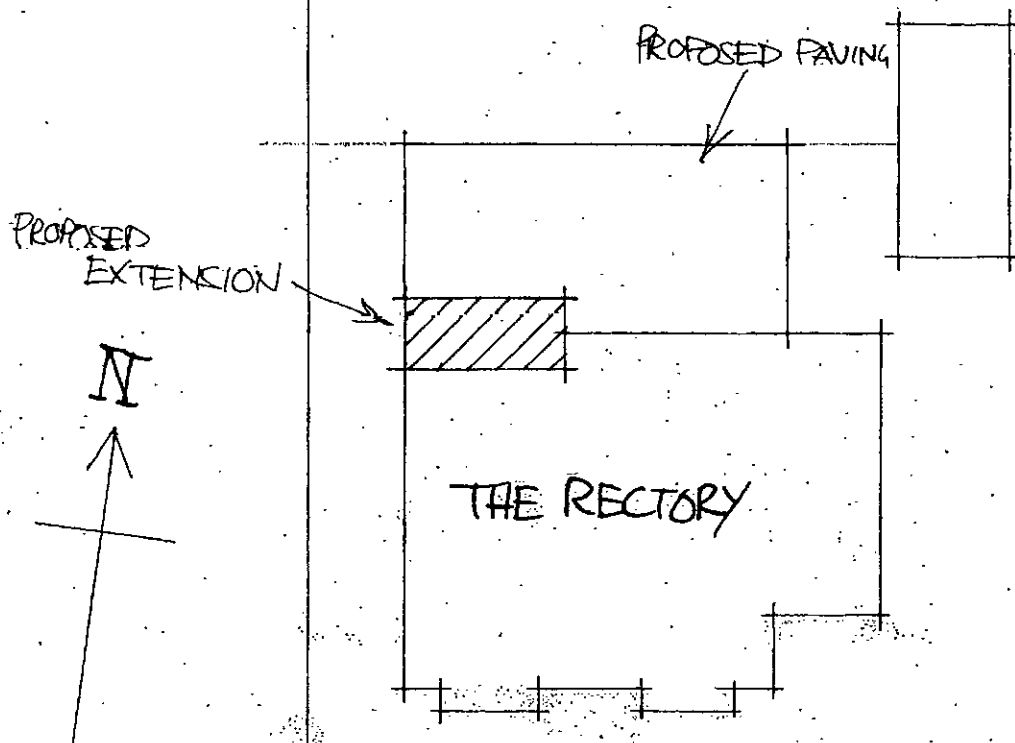

HIGH STREET

16.057/04