


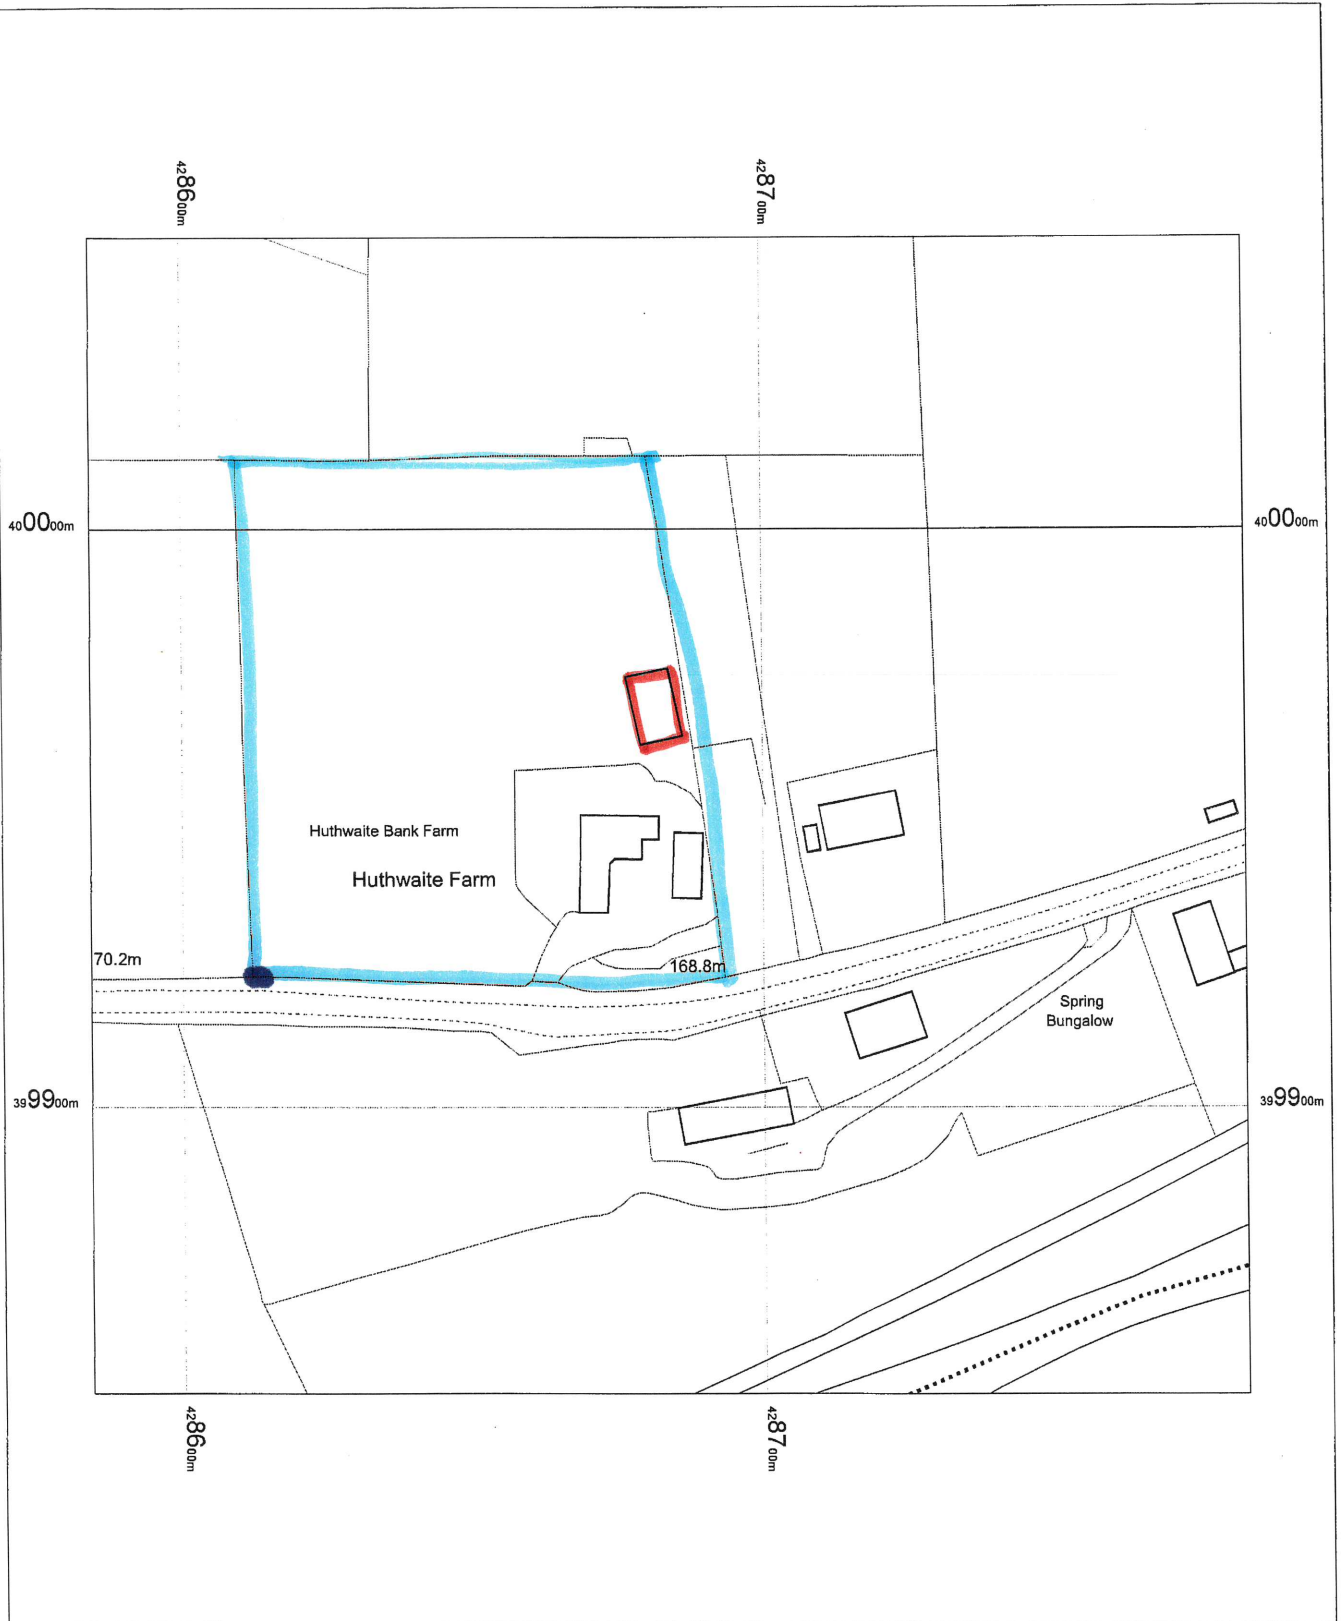


HUTHWAITE BANK FARM
OLD MILL LANE
THURGOLAND
S35 7EG

OS Mastermap
14 August 2012, ID: BW1-00170022
www.blackwellmapping.co.uk

1:1250 scale print at A4, Centre: 428684 E, 399951 N

©Crown Copyright. Licence no. 100041040

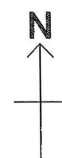

BLACKWELL'S
www.blackwellmapping.co.uk

TEL: 0114 268 7658
maps.sheffield@blackwell.co.uk

