



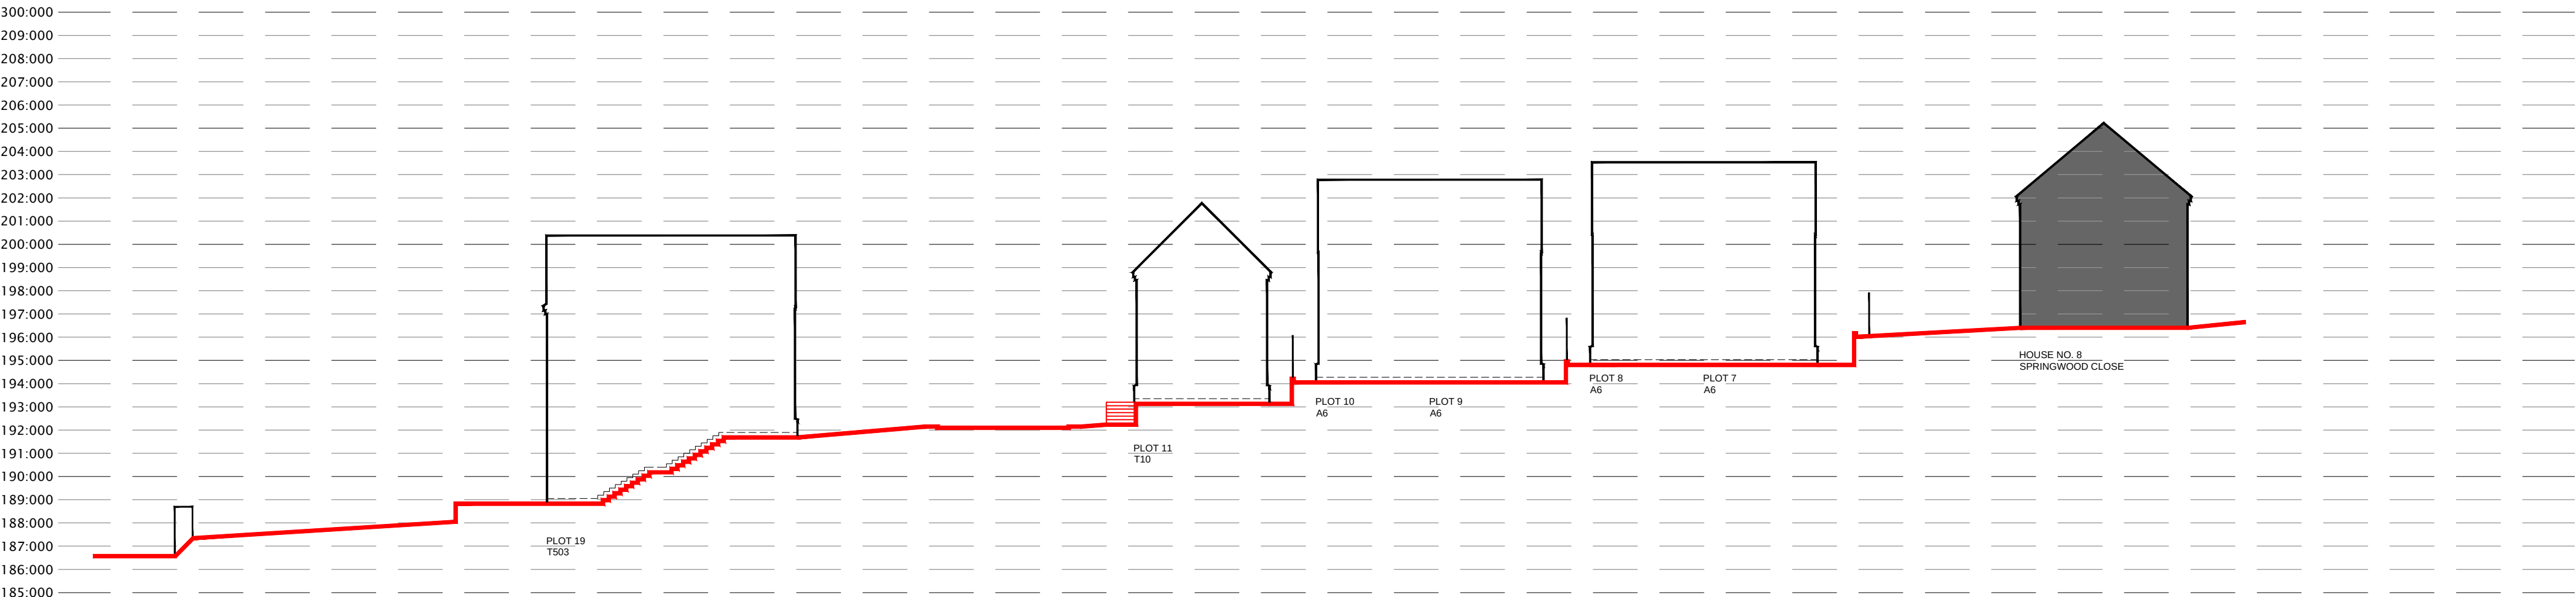


SECTION 1-1



SECTION 2-2

SITE SECTIONS @
1:200 SCALE

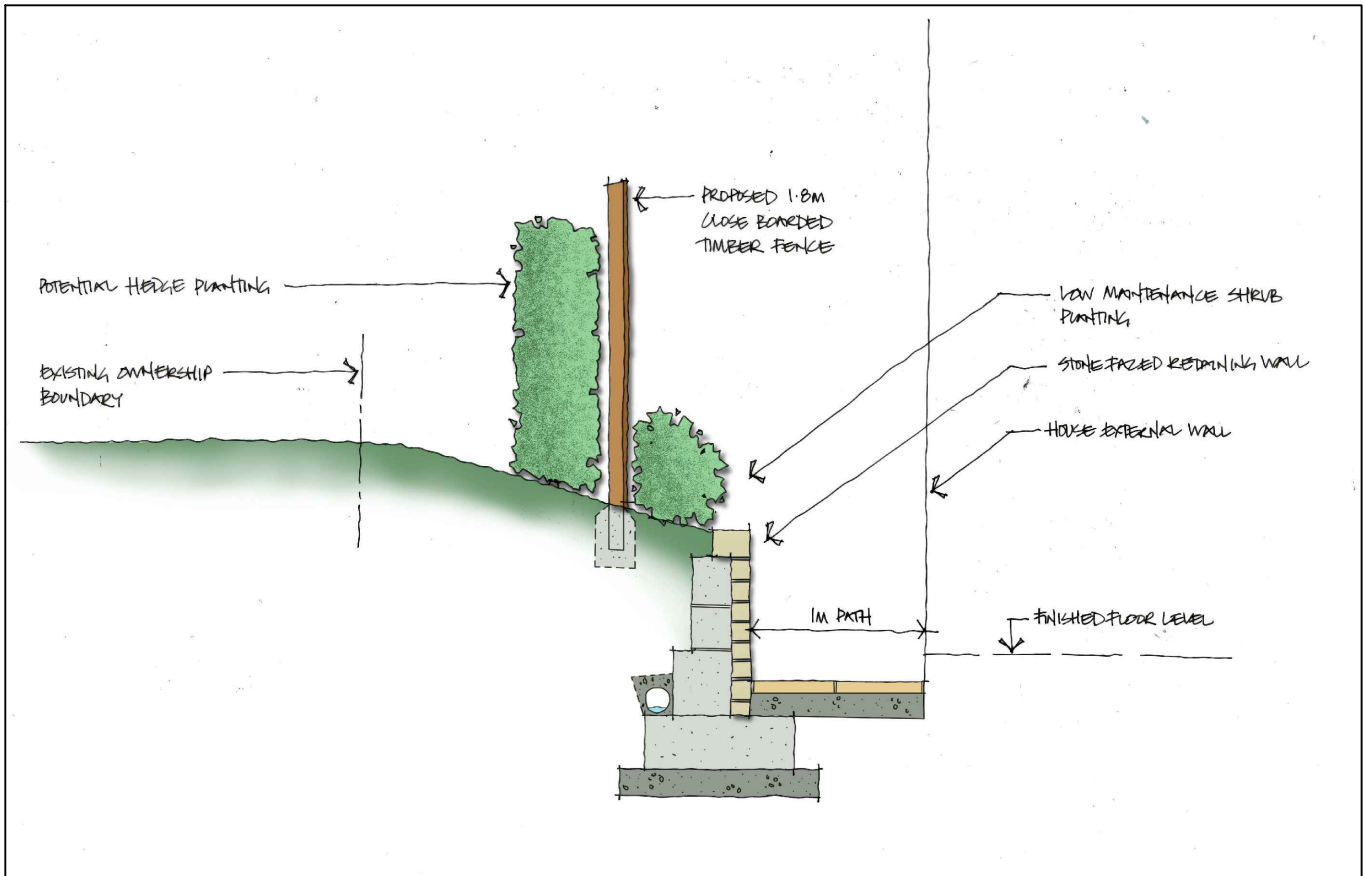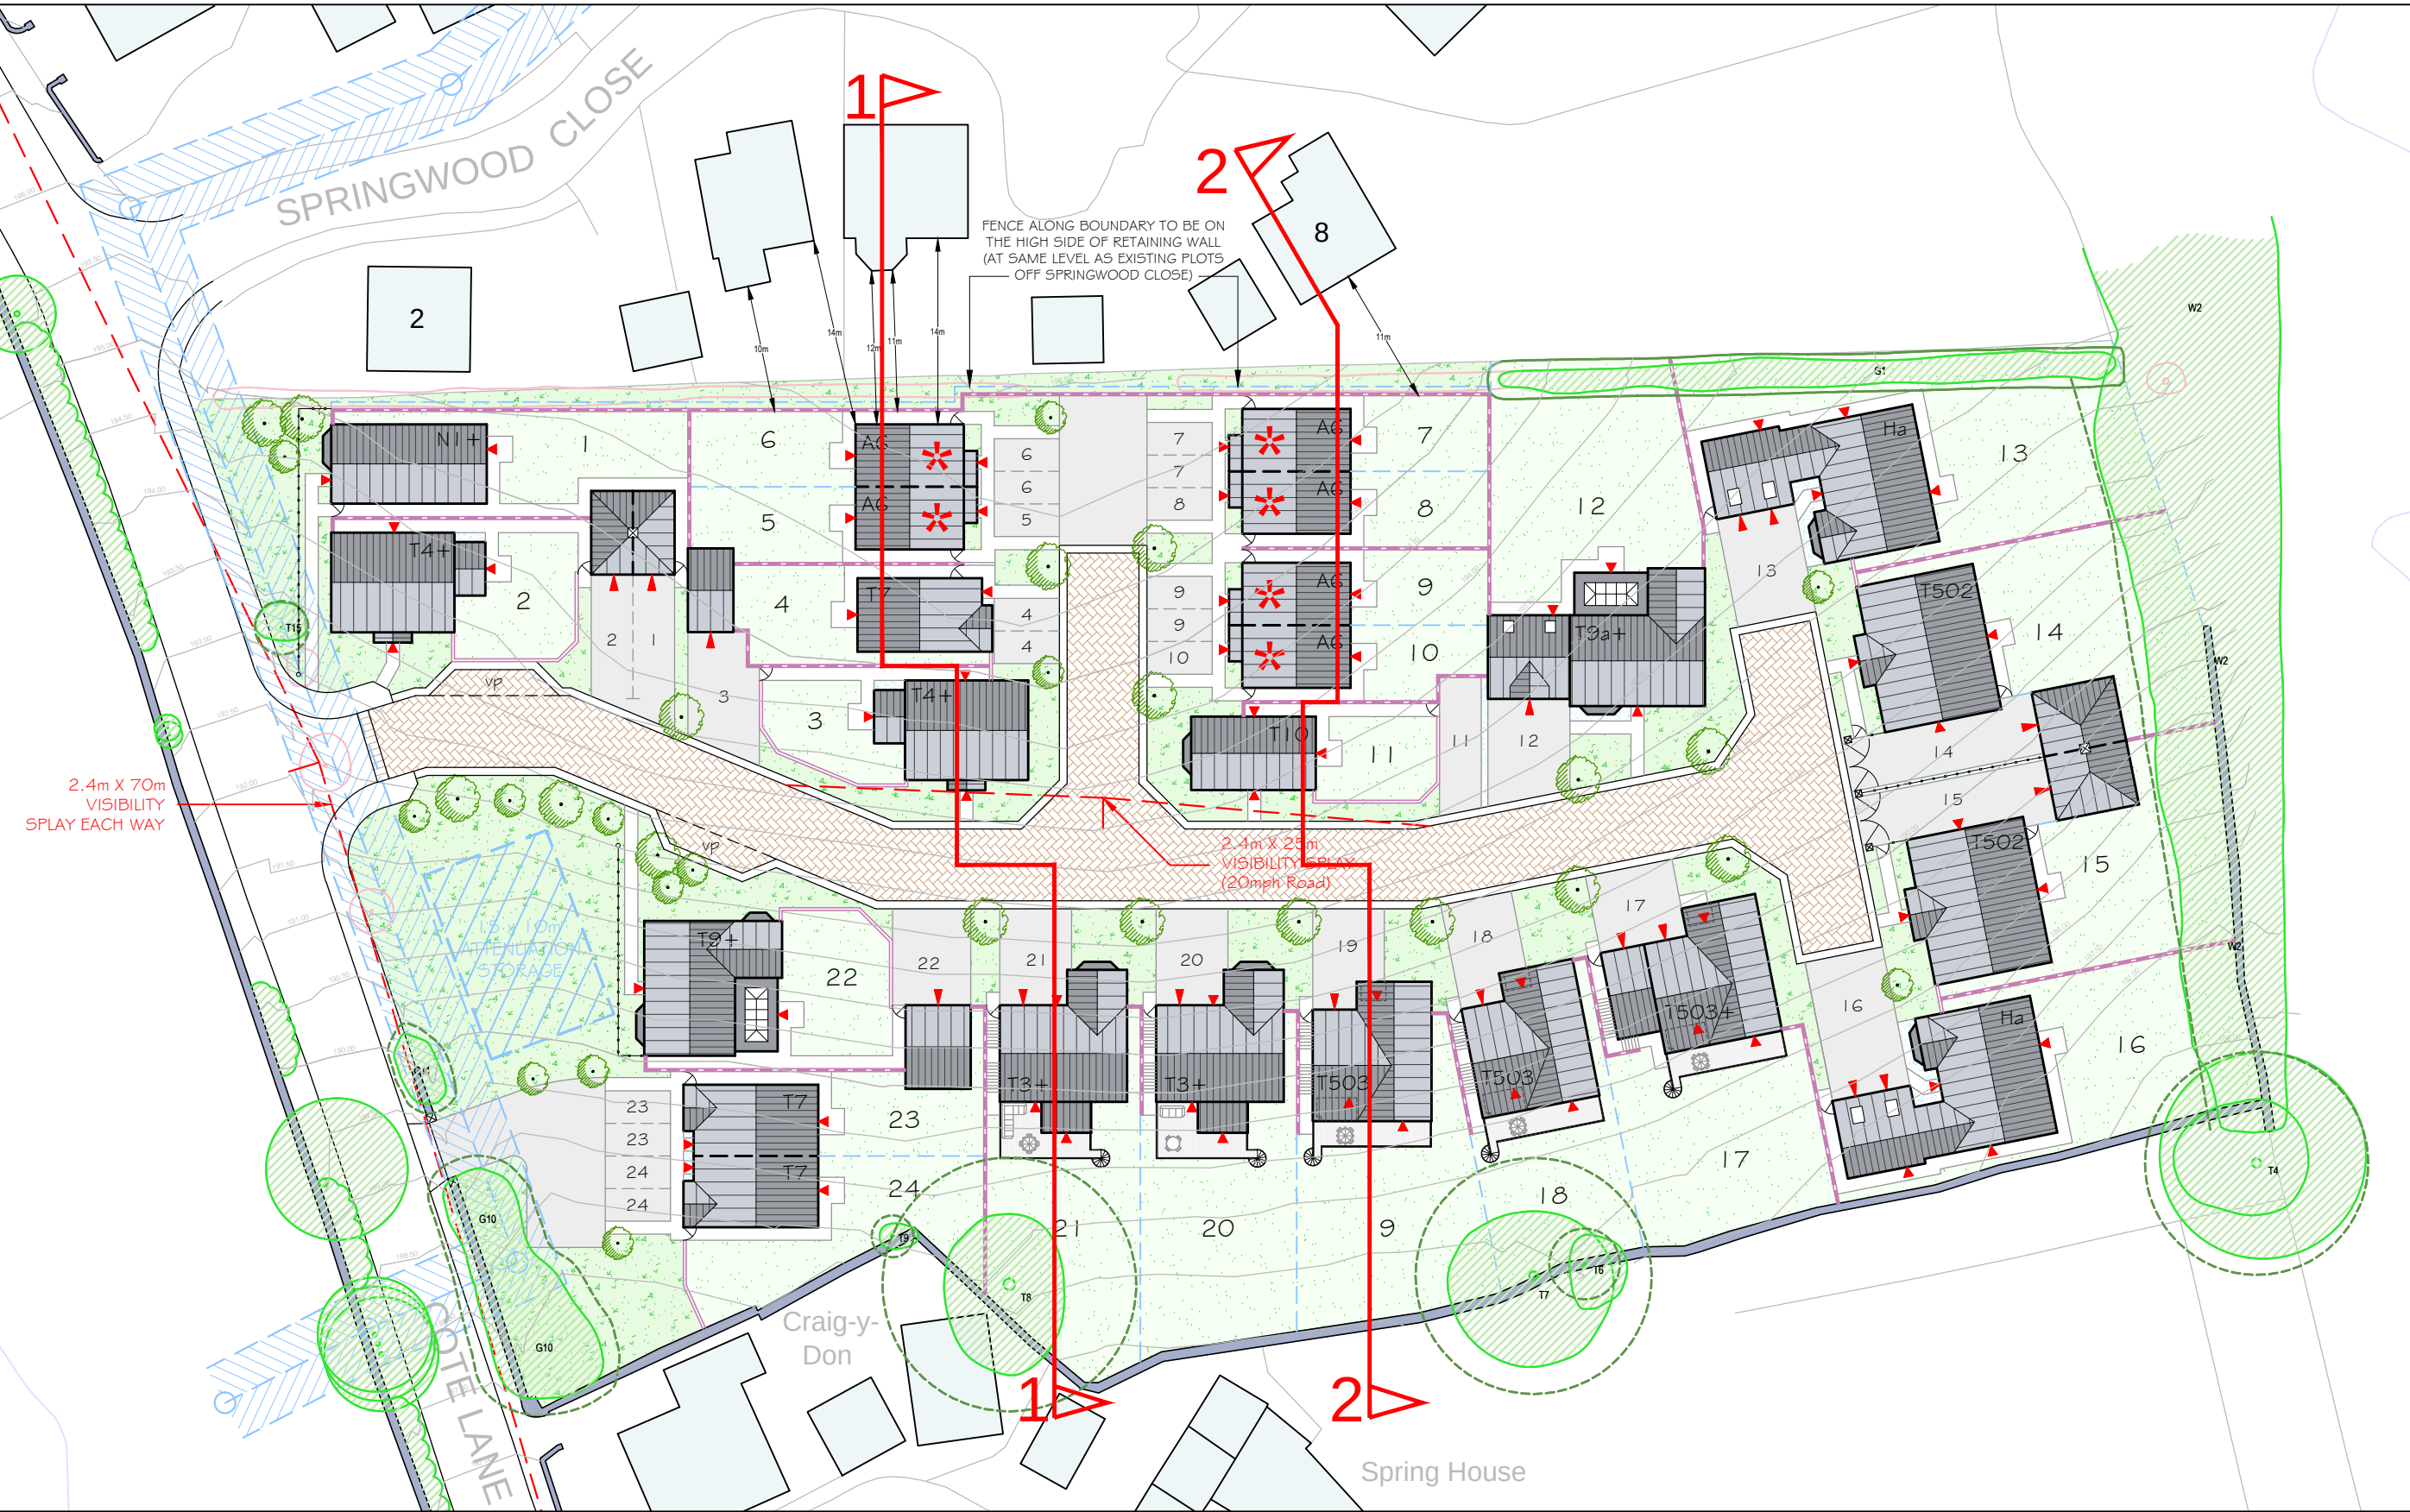

TYPICAL RETAINING WALL SECTION
ALONG NORTHERN BOUNDARY
(NOT TO SCALE)

SITE LAYOUT @
1:500 SCALE