




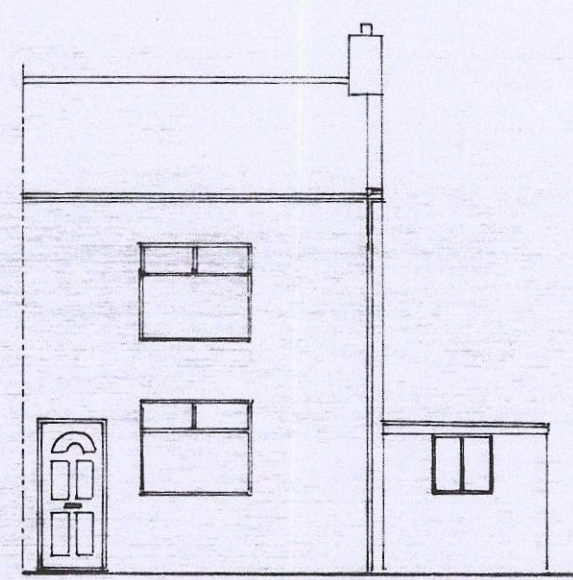


FRONT ELEVATION

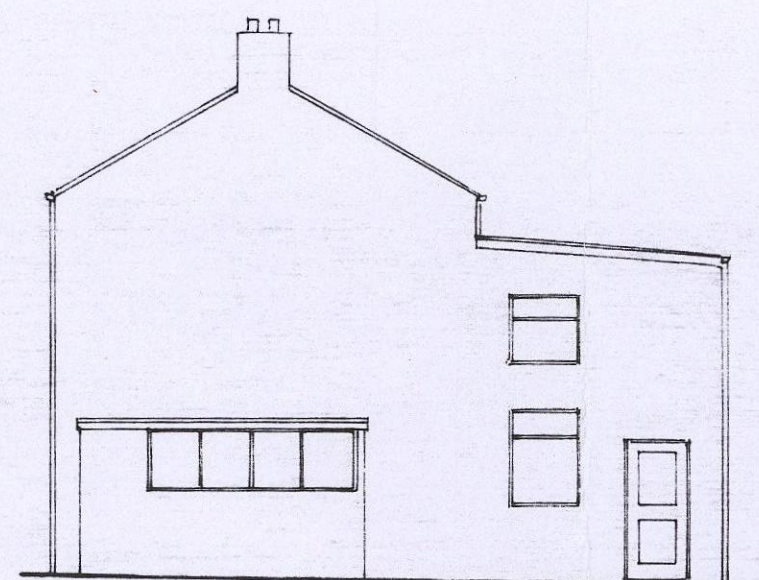


SIDE ELEVATION

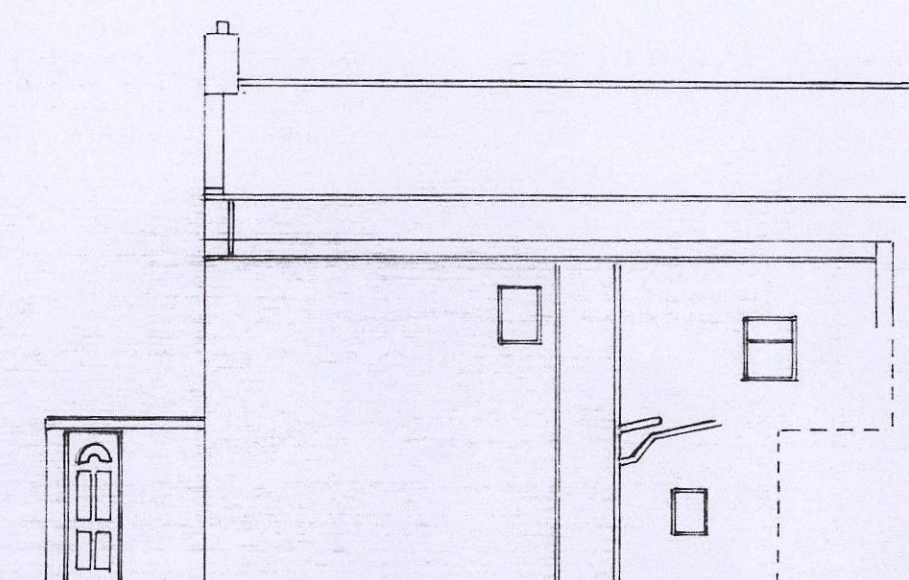


REAR ELEVATION

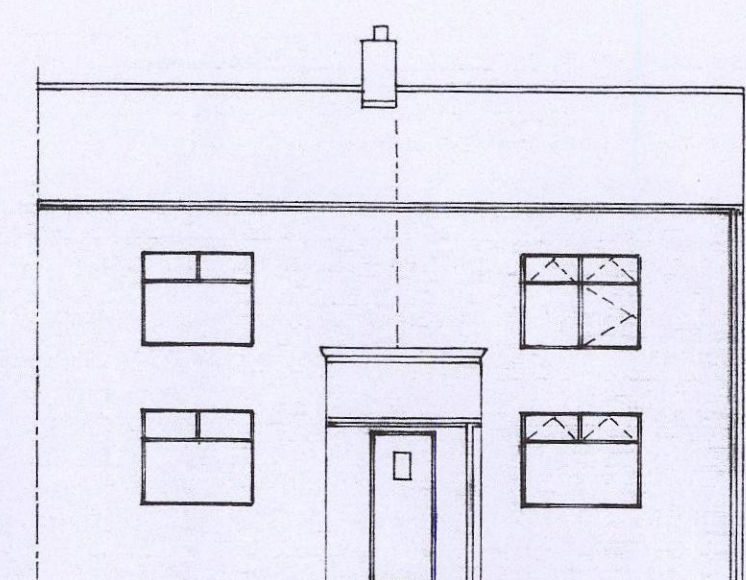


PROPOSED FRONT ELEVATION

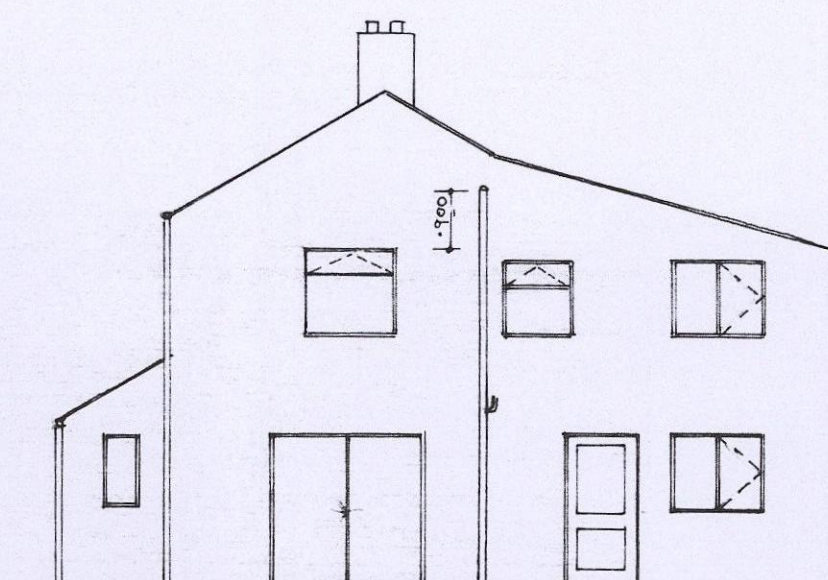


PROPOSED SIDE ELEVATION

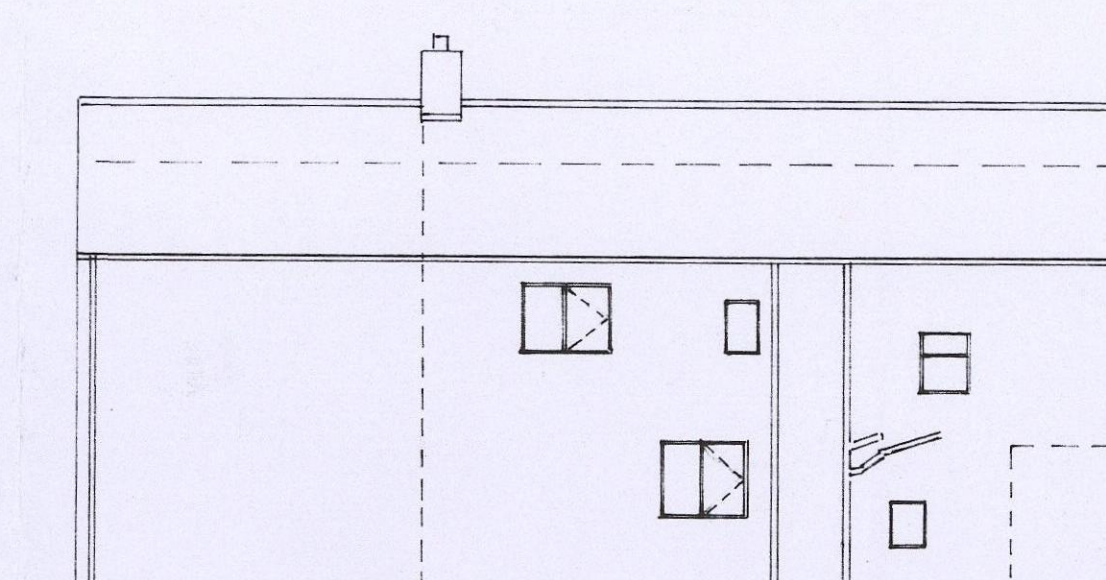


PROPOSED REAR ELEVATION

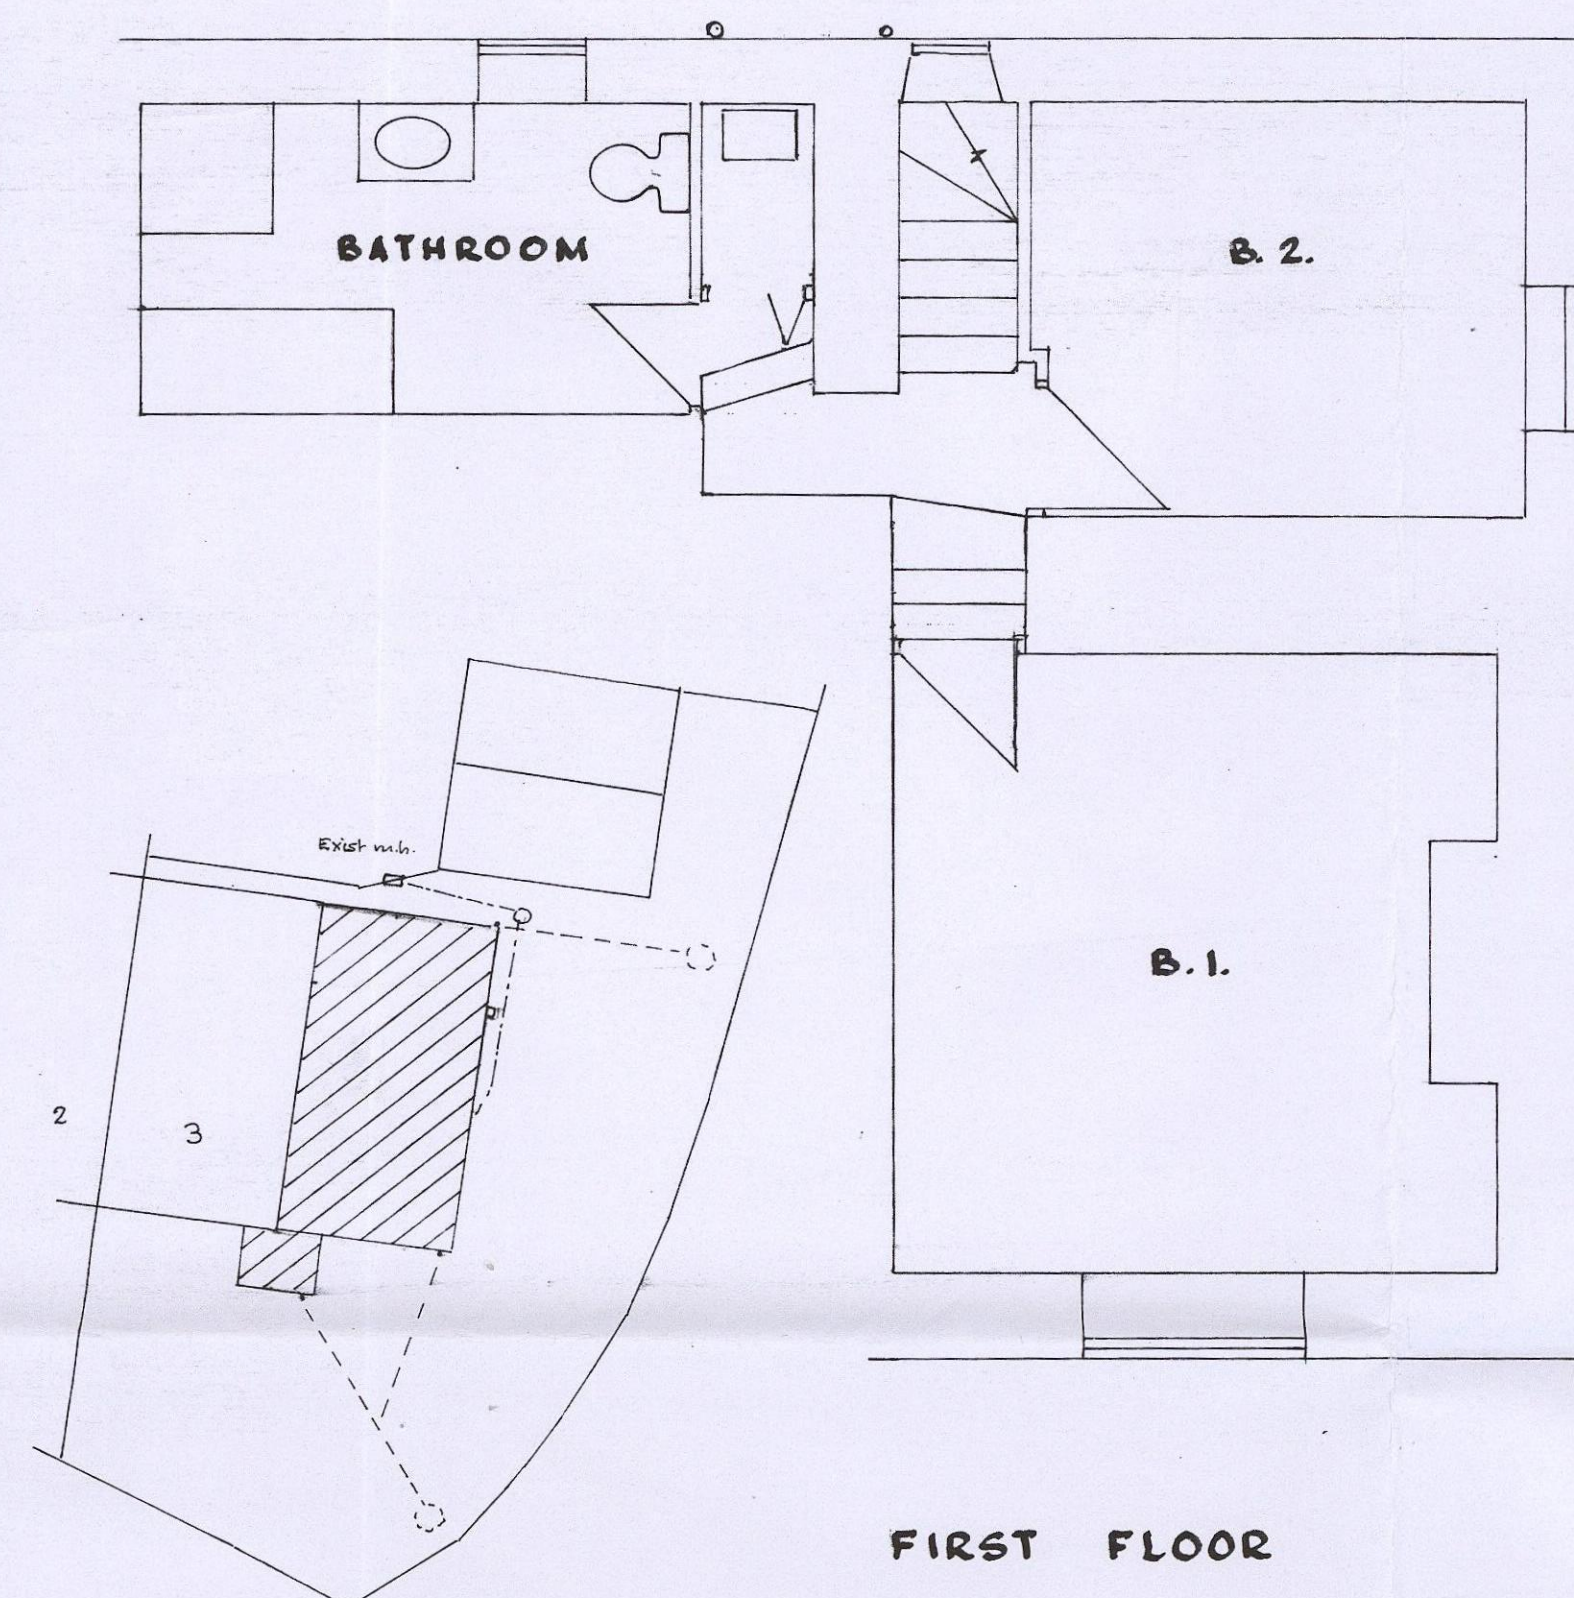

FIRST FLOOR

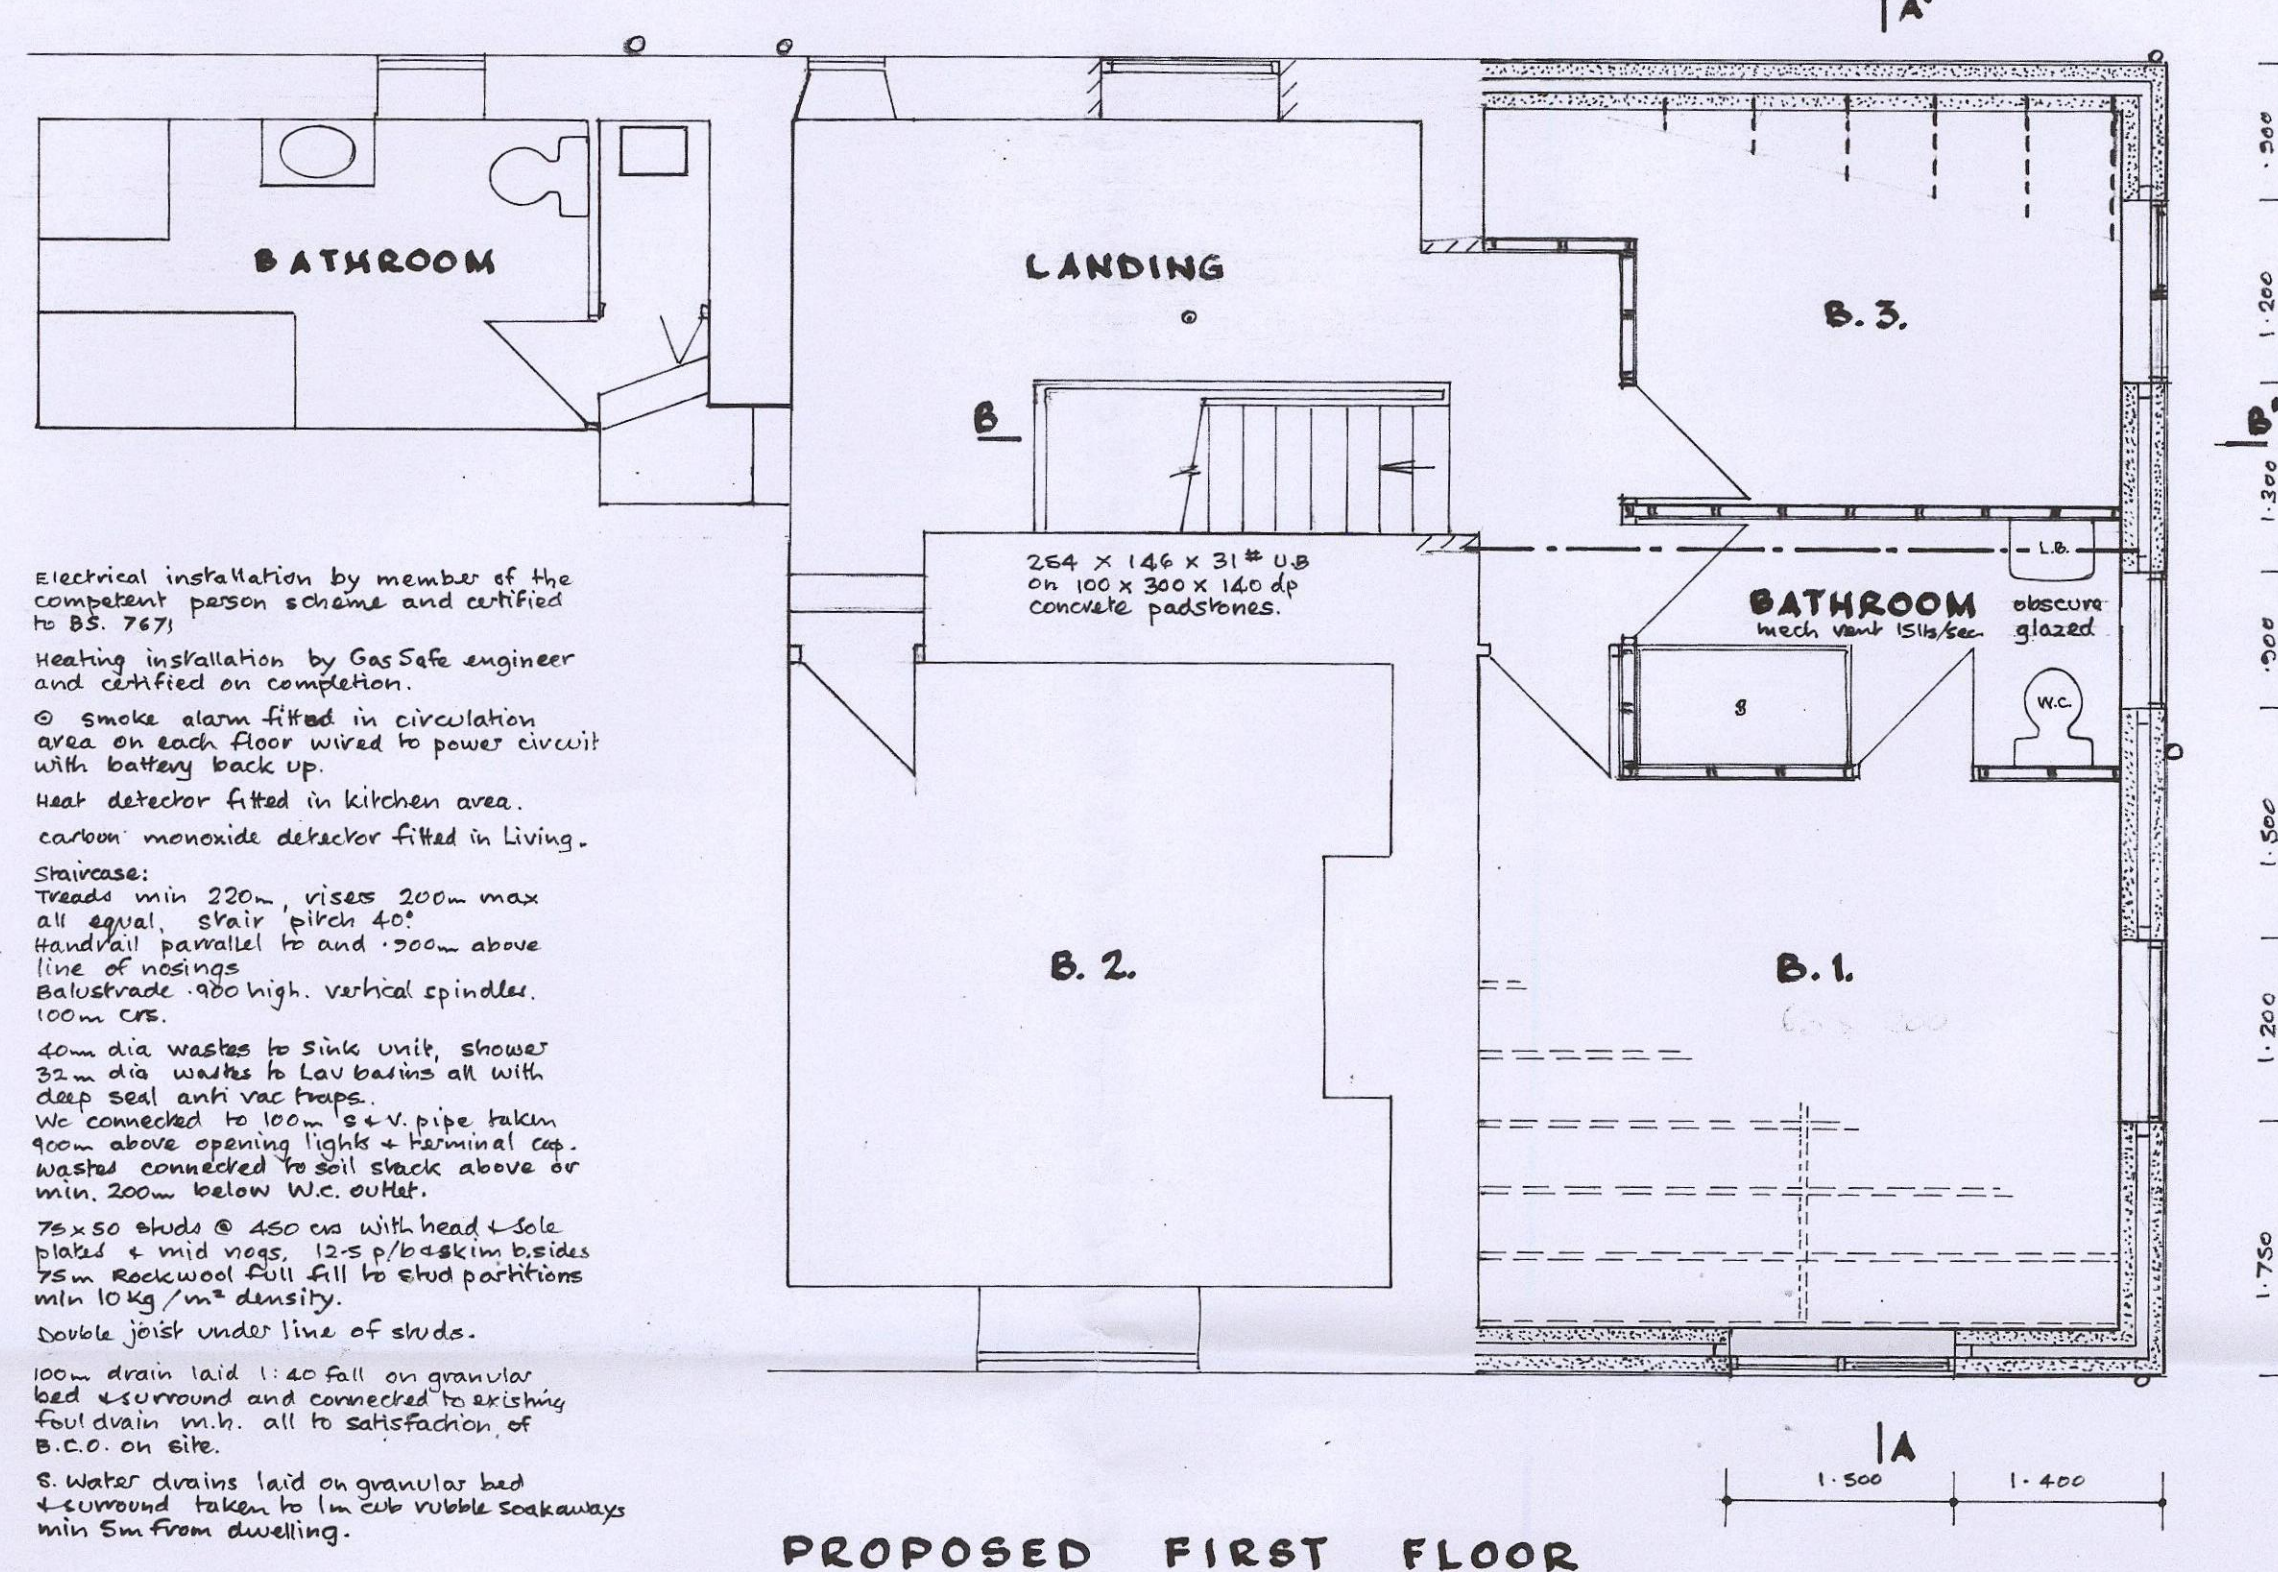


PROPOSED FIRST FLOOR

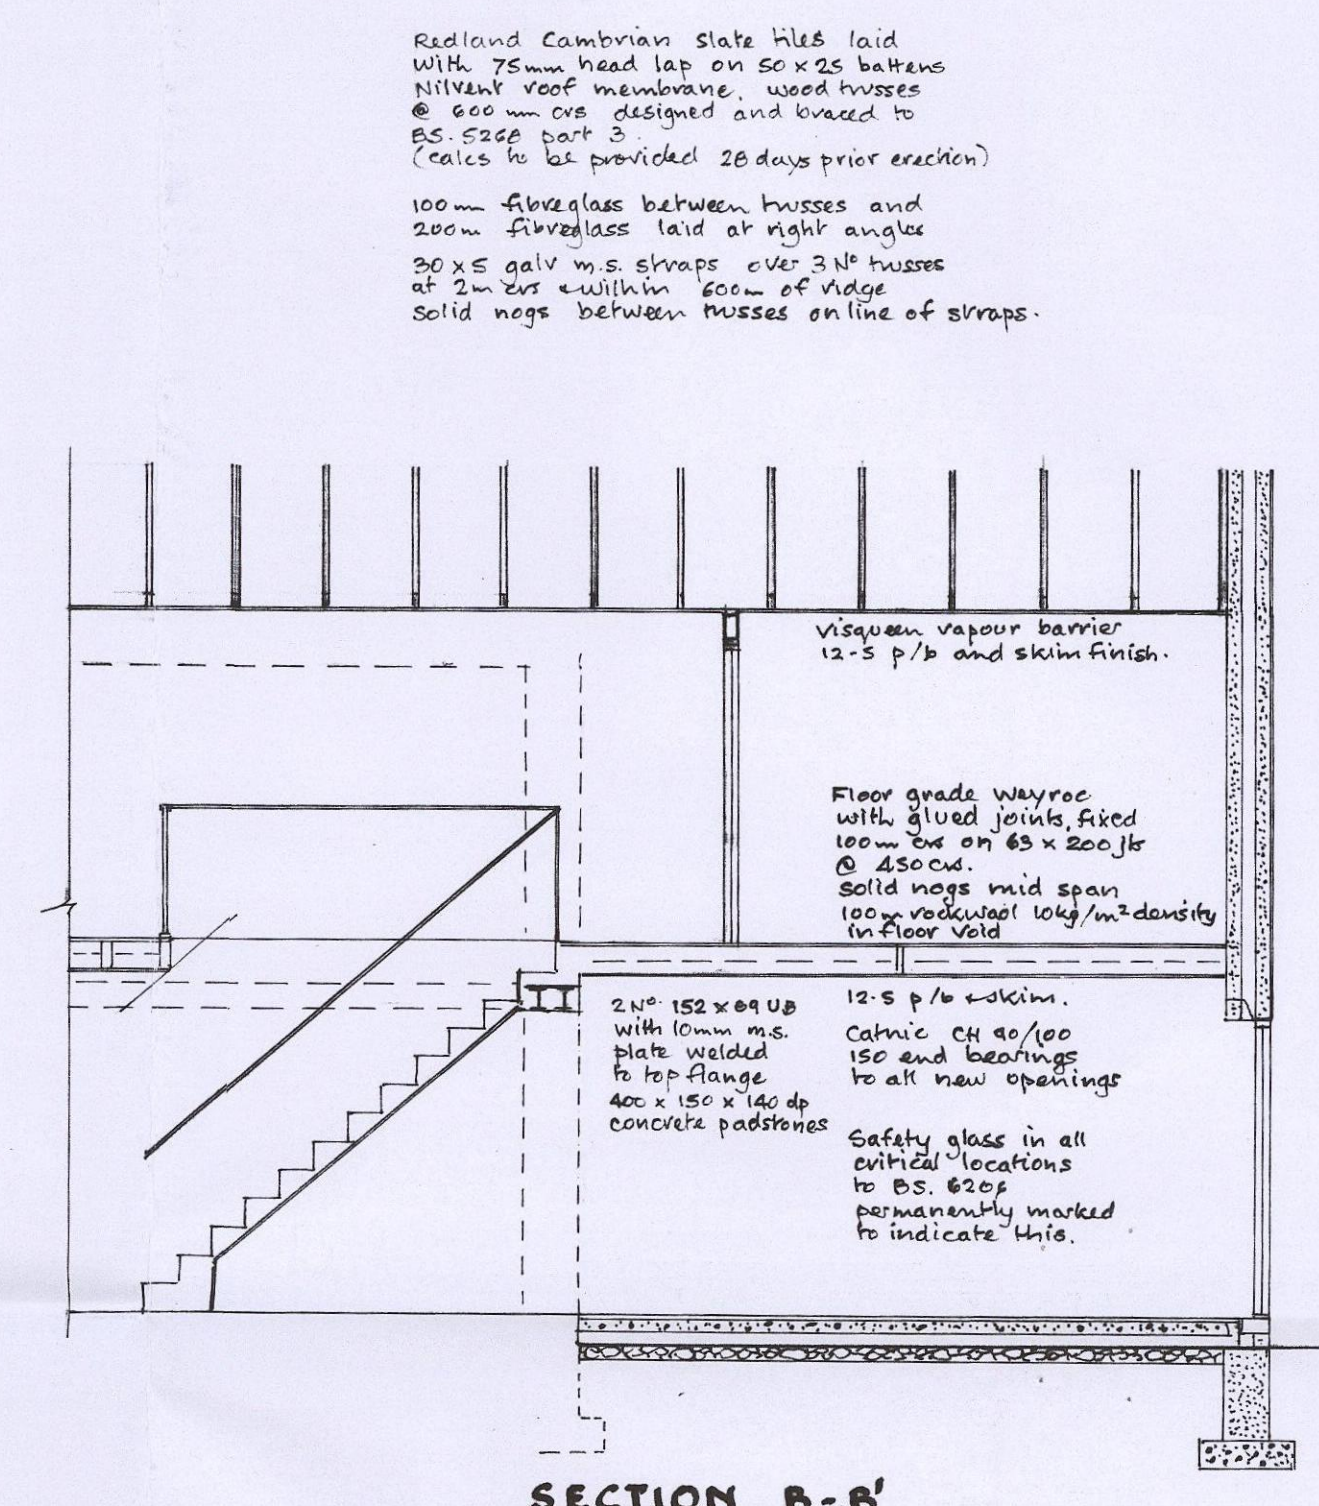


SECTION B-B'


BLOCK PLAN 1:200.

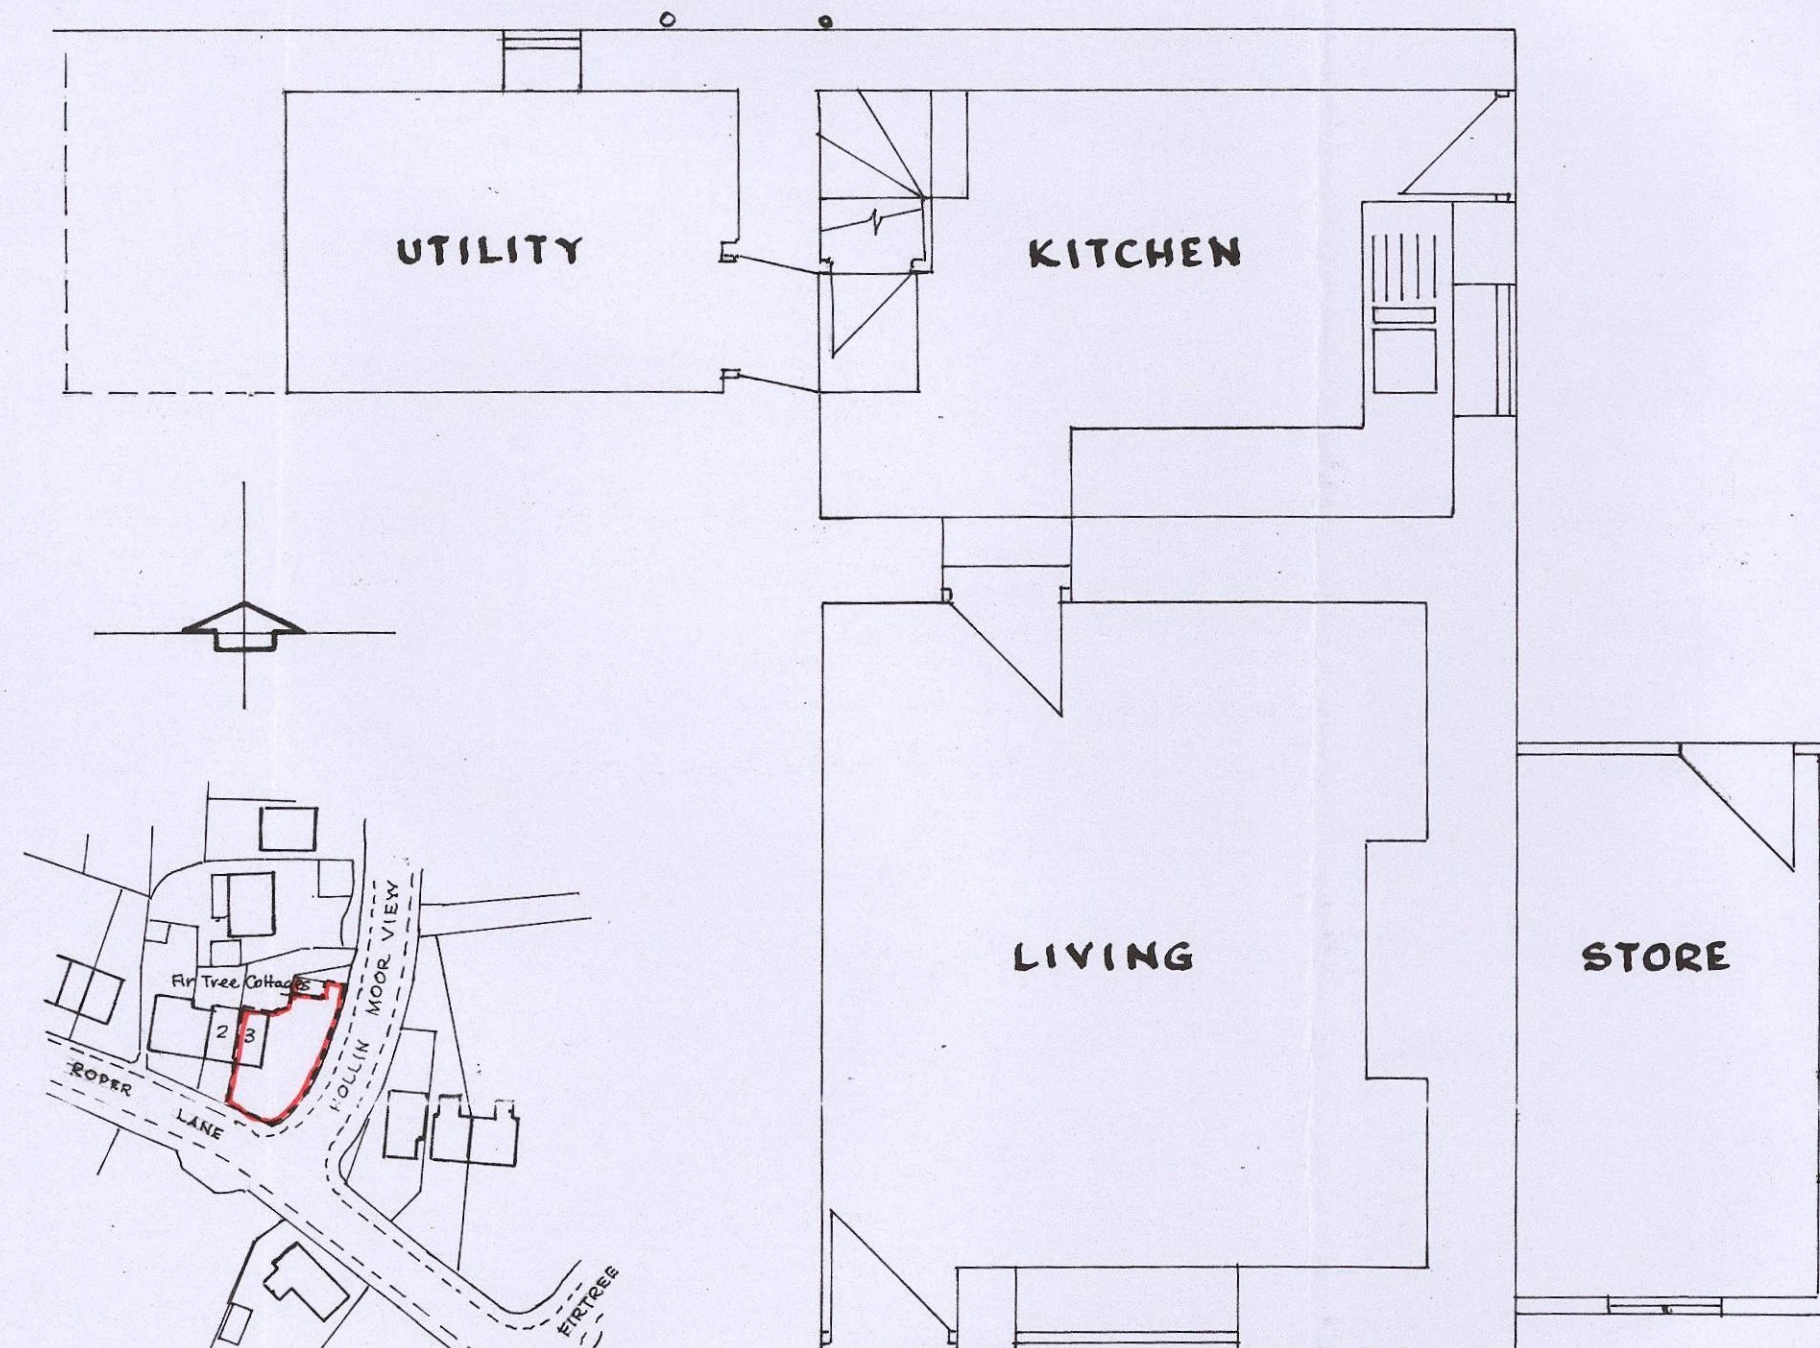

GROUND FLOOR

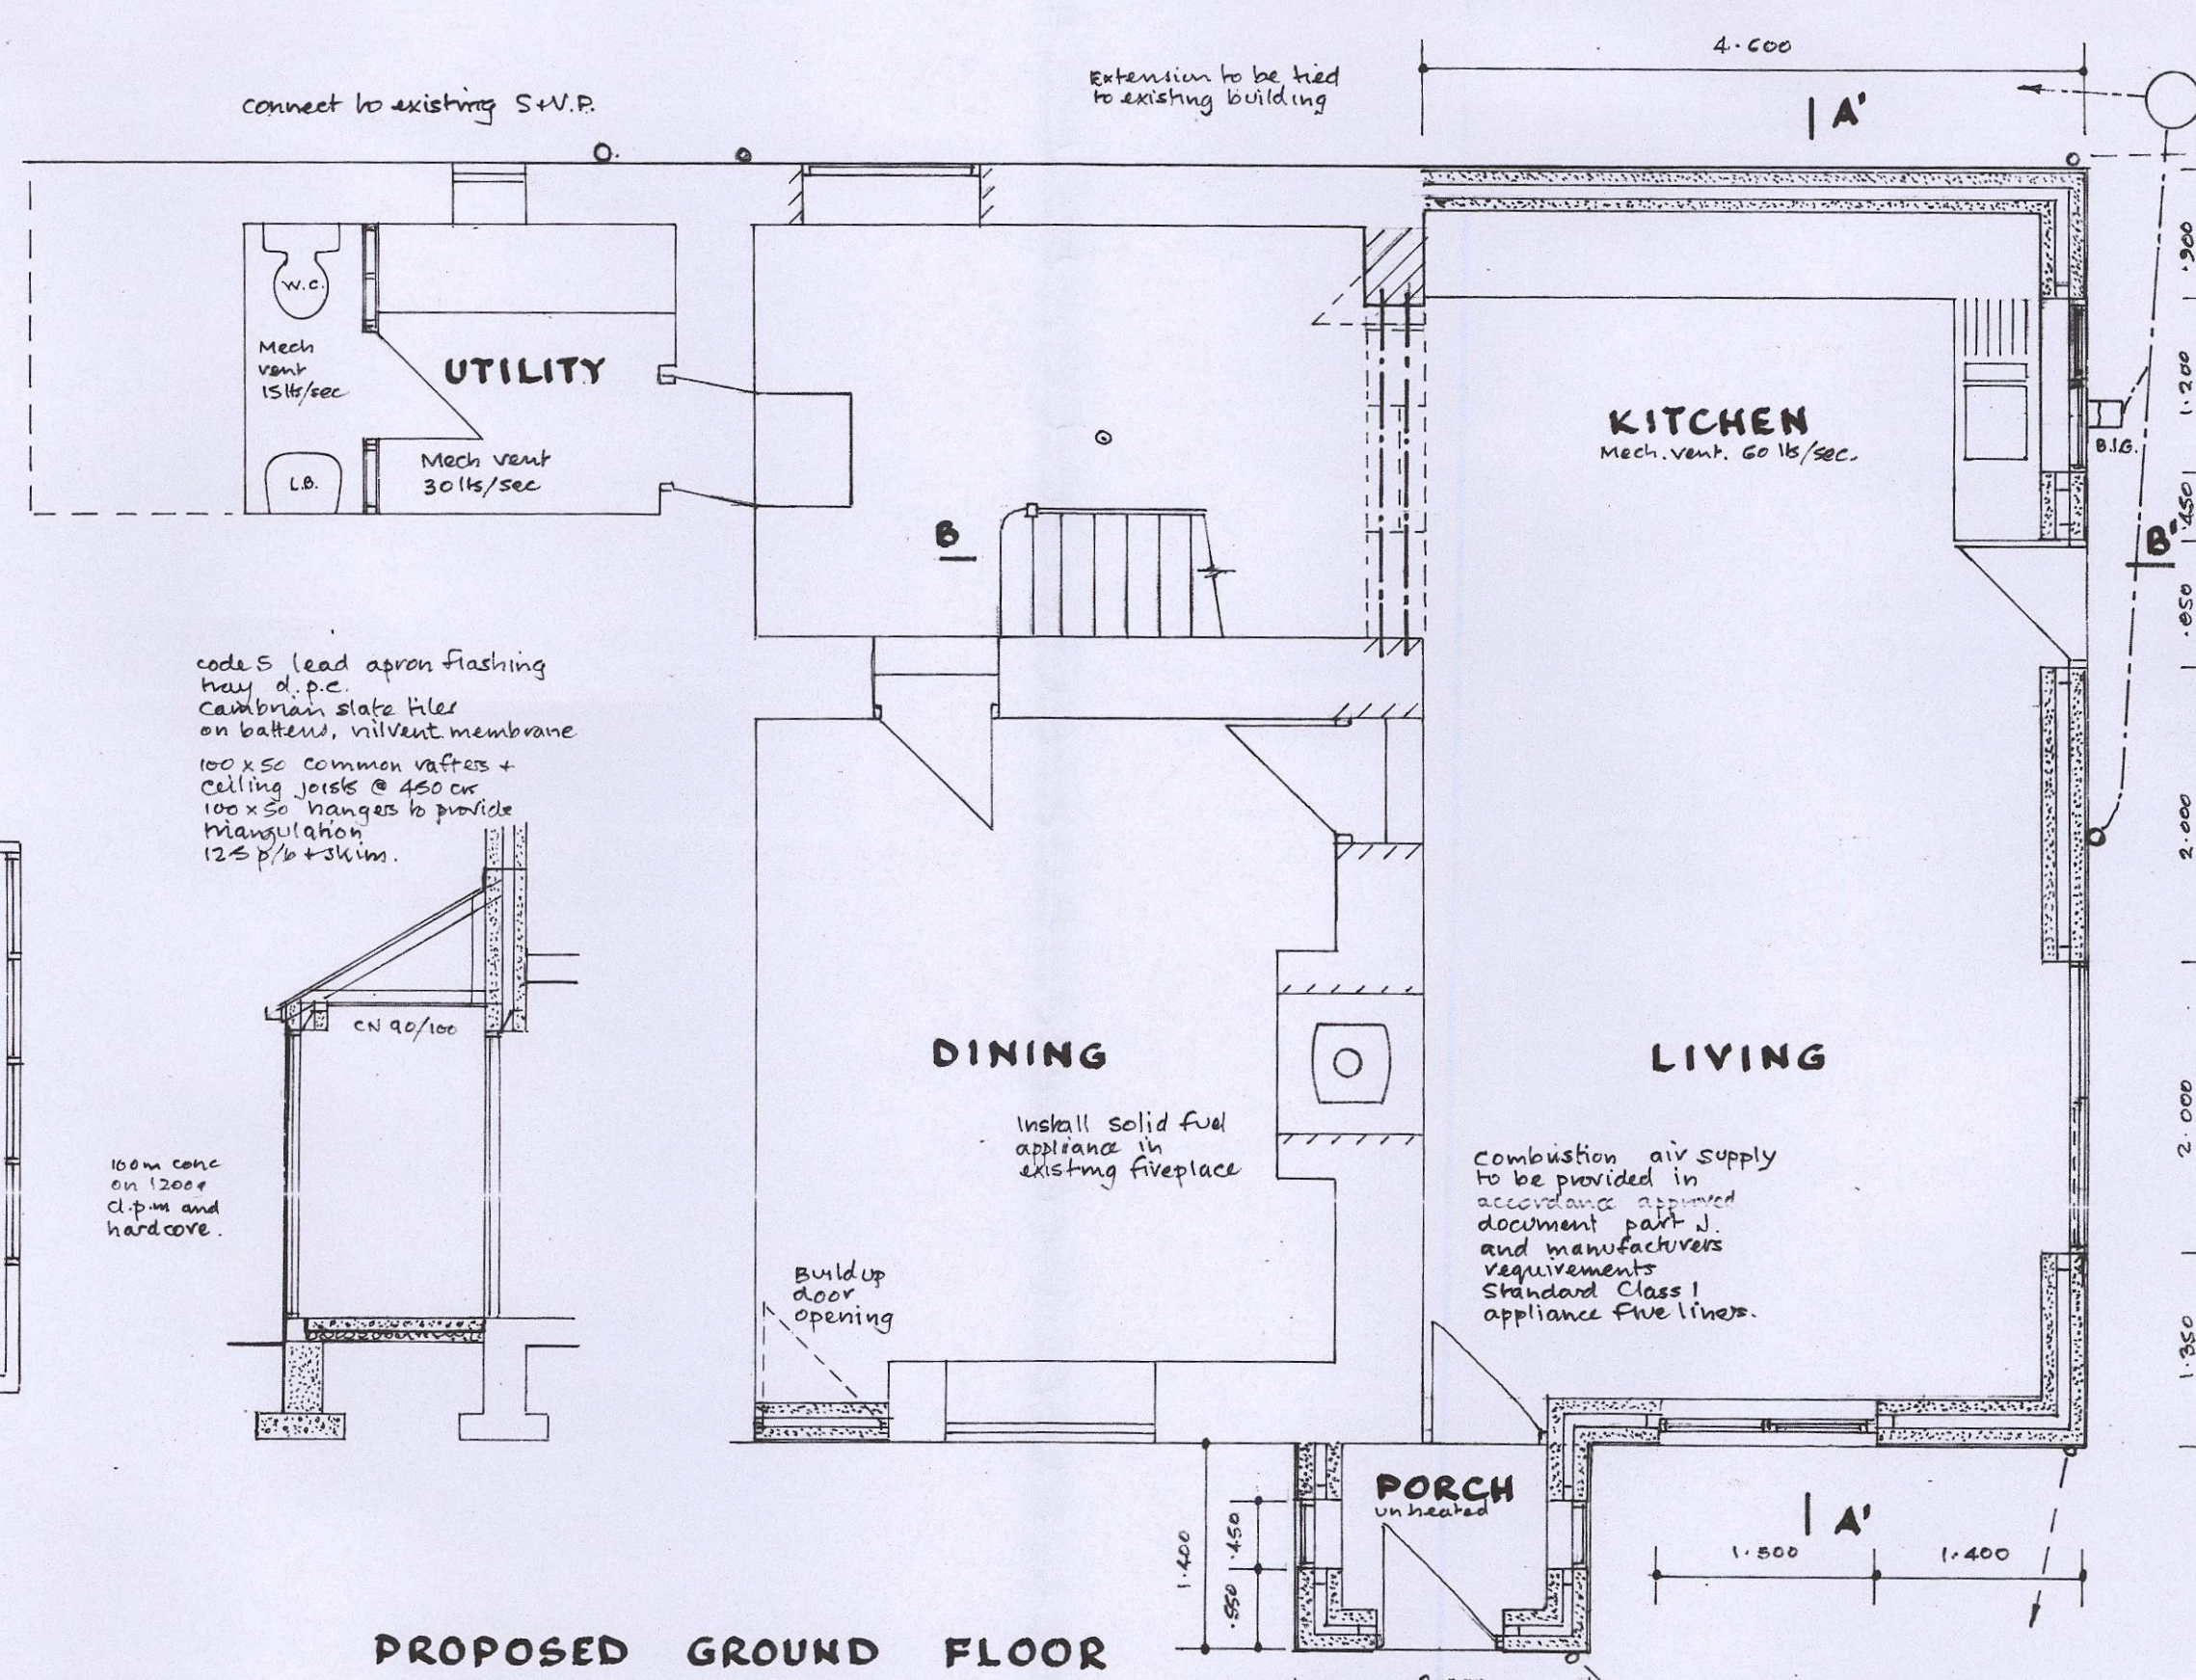

PROPOSED GROUND FLOOR

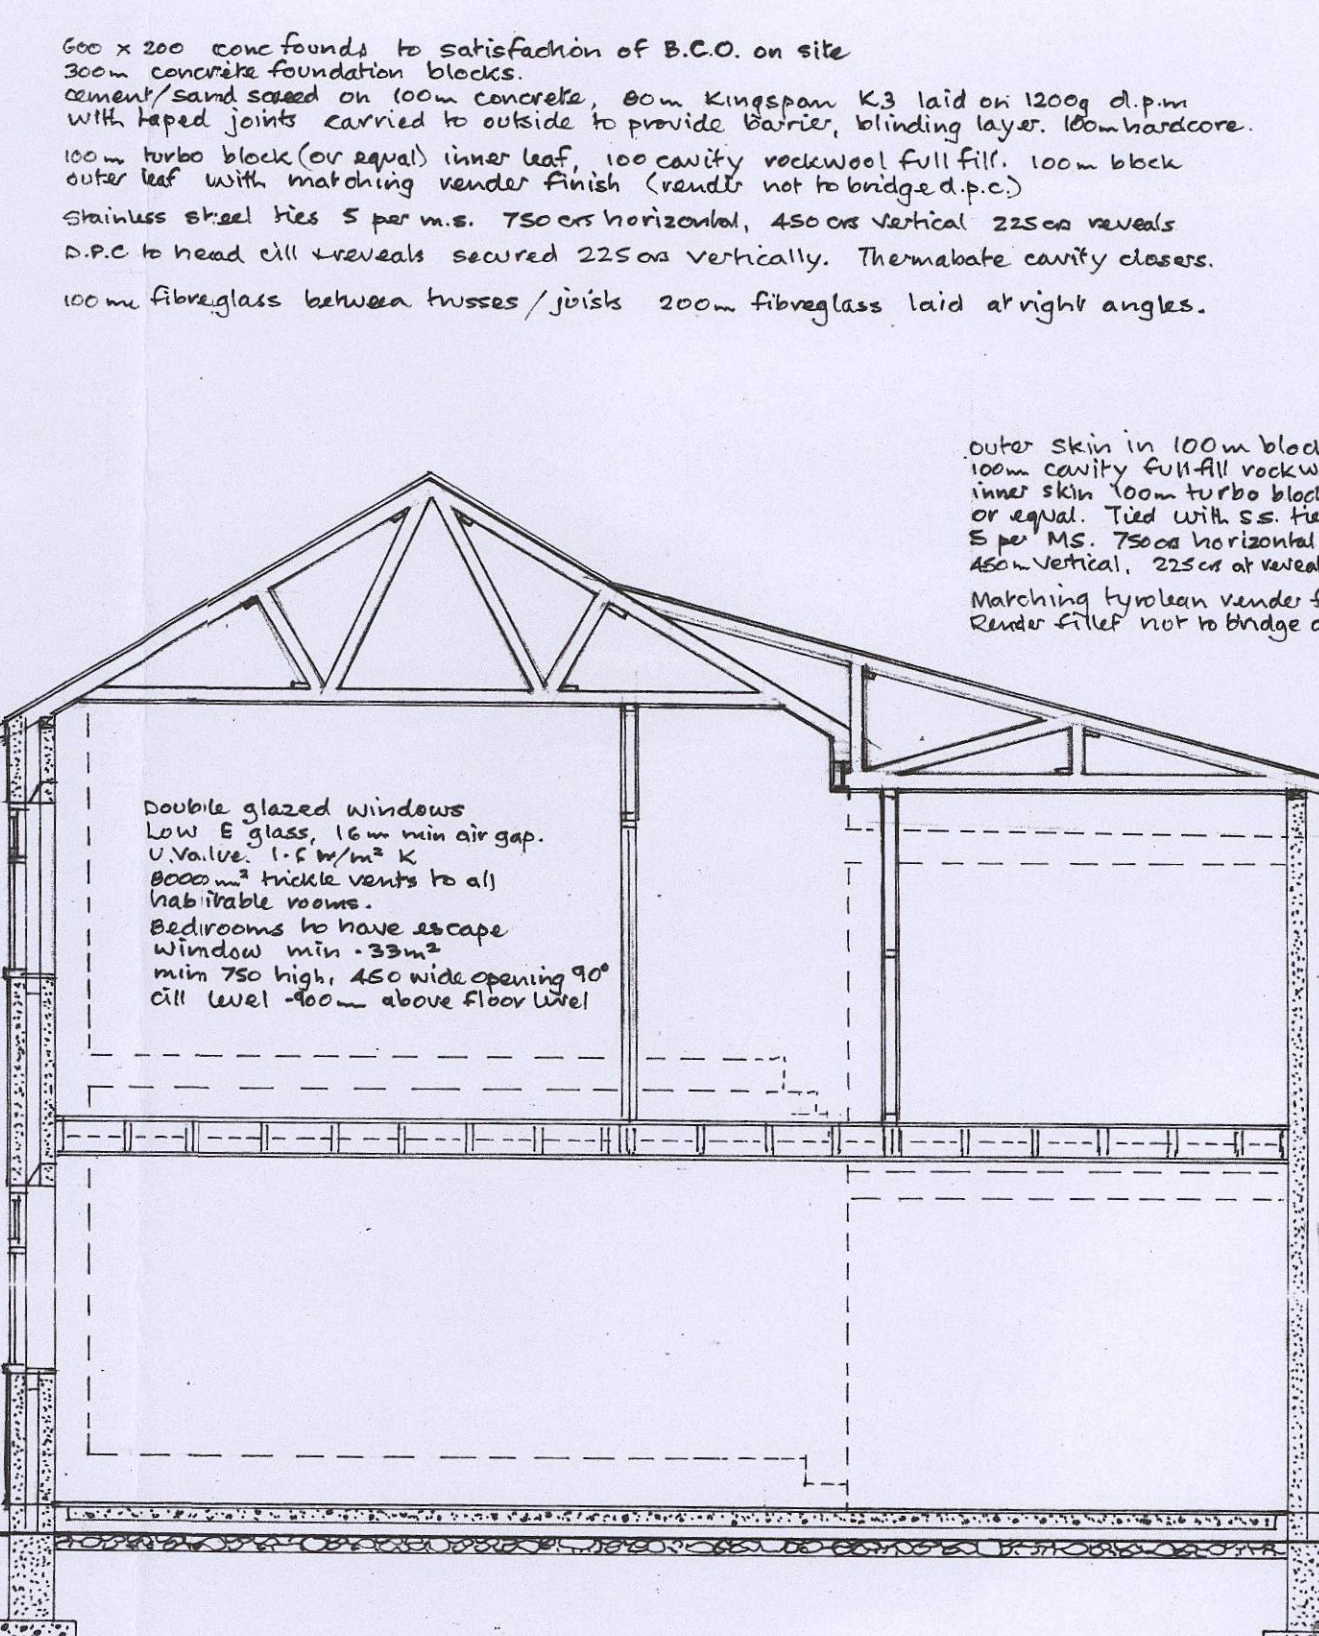

SECTION A-A'

SITE PLAN 1:1250.

PROPOSED TWO STOREY SIDE EXTENSION AT 3 FIRTREE COTTAGES, ROPER LANE, THURGOLAND, 535 7AA FOR MR. N. MILLS & MISS. J. HERDO.

SCALES: 1-50, 1-100.