
107352 Boots Opticians Barnsley Site Plan

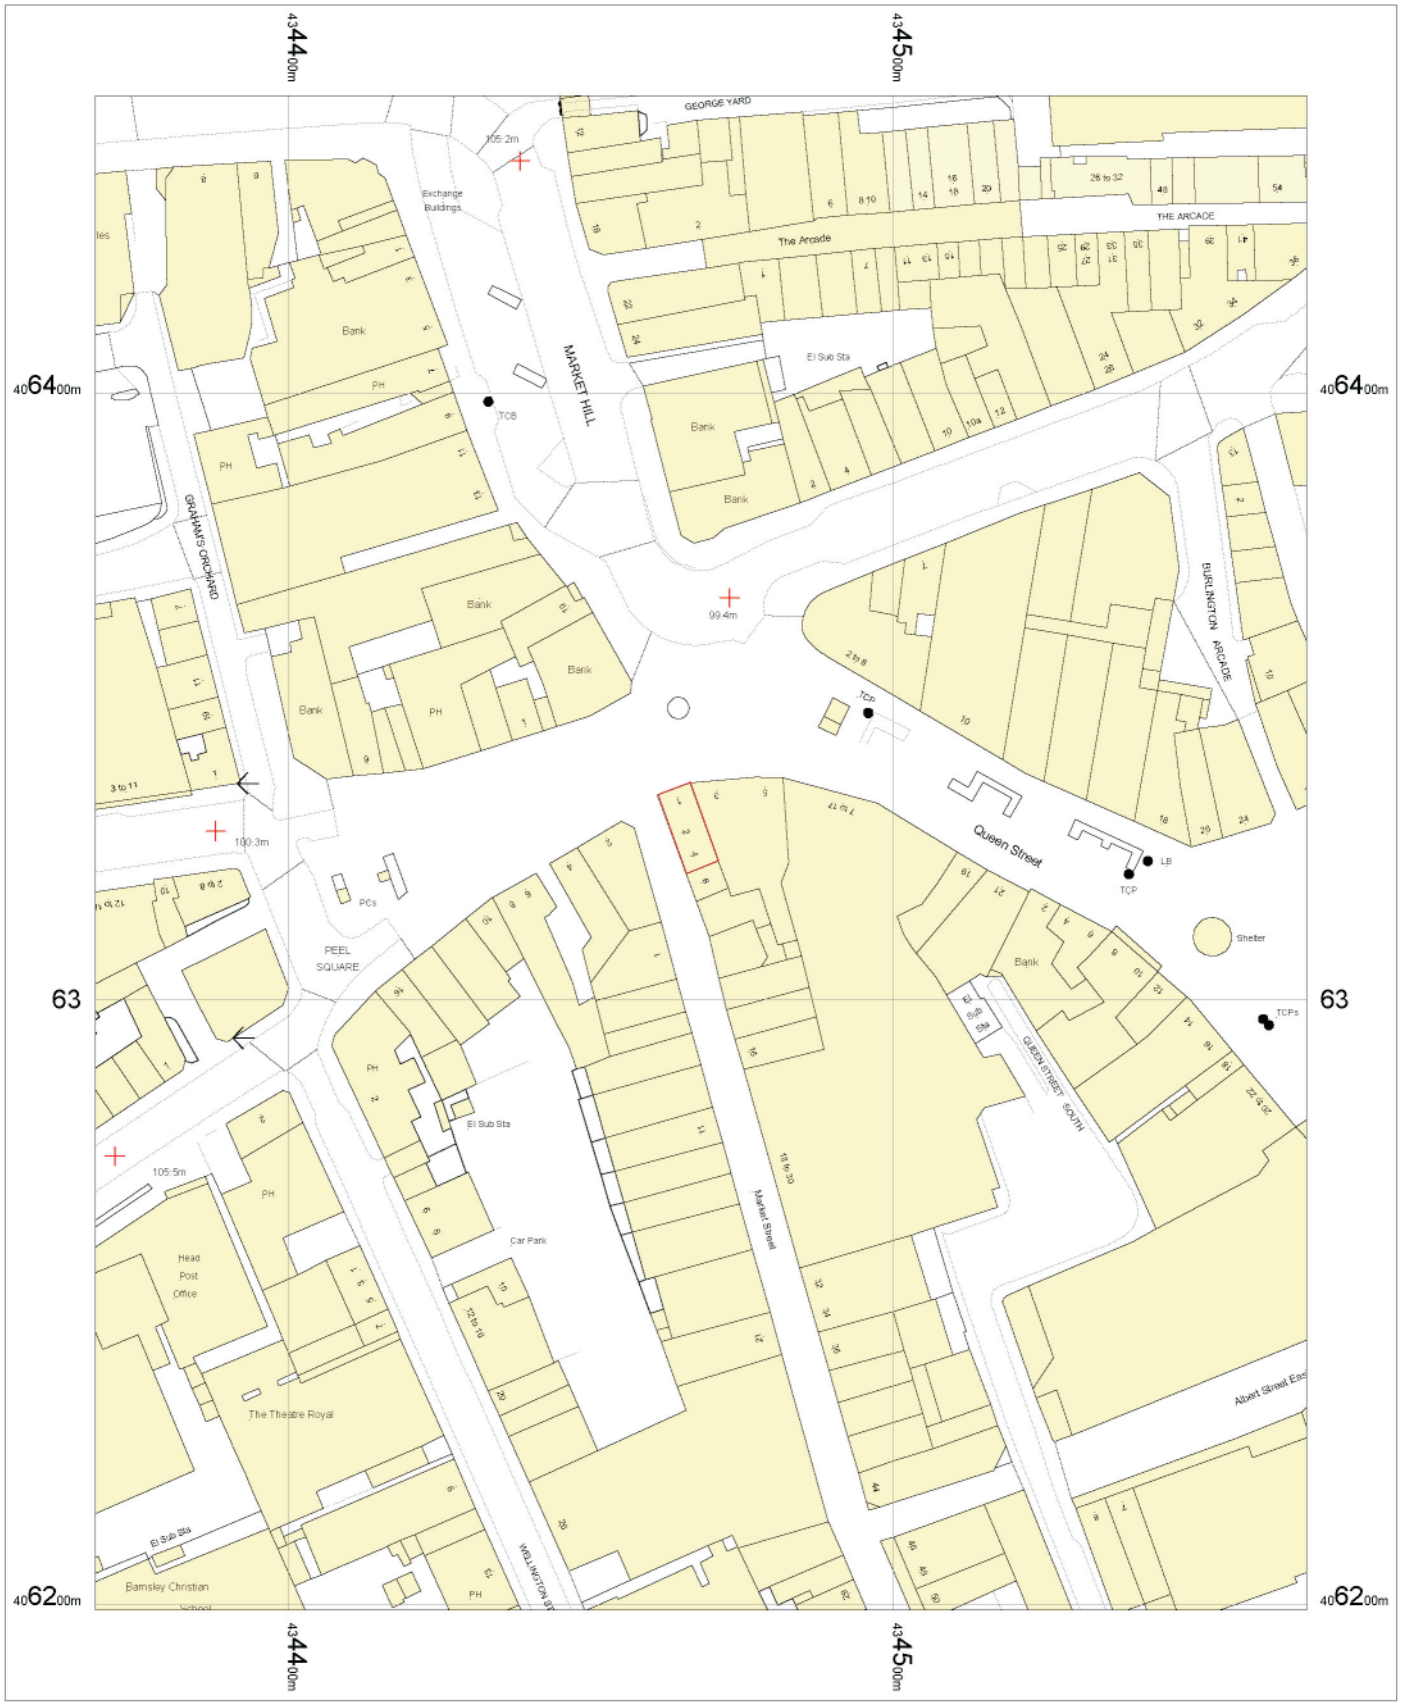

OS MasterMap 1250/2500/10000 scale
24 March 2014, ID: CM-00309249
www.centremapslive.co.uk

1:1250 scale print at A4, Centre: 434468 E, 406324 N


©Crown Copyright Ordnance Survey. Licence no. 100019980

N

Mapping sourced from Ordnance Survey

SIGN SPECIALISTS
sign-specialists.co.uk

107352 Boots Opticians Barnsley Block Plan

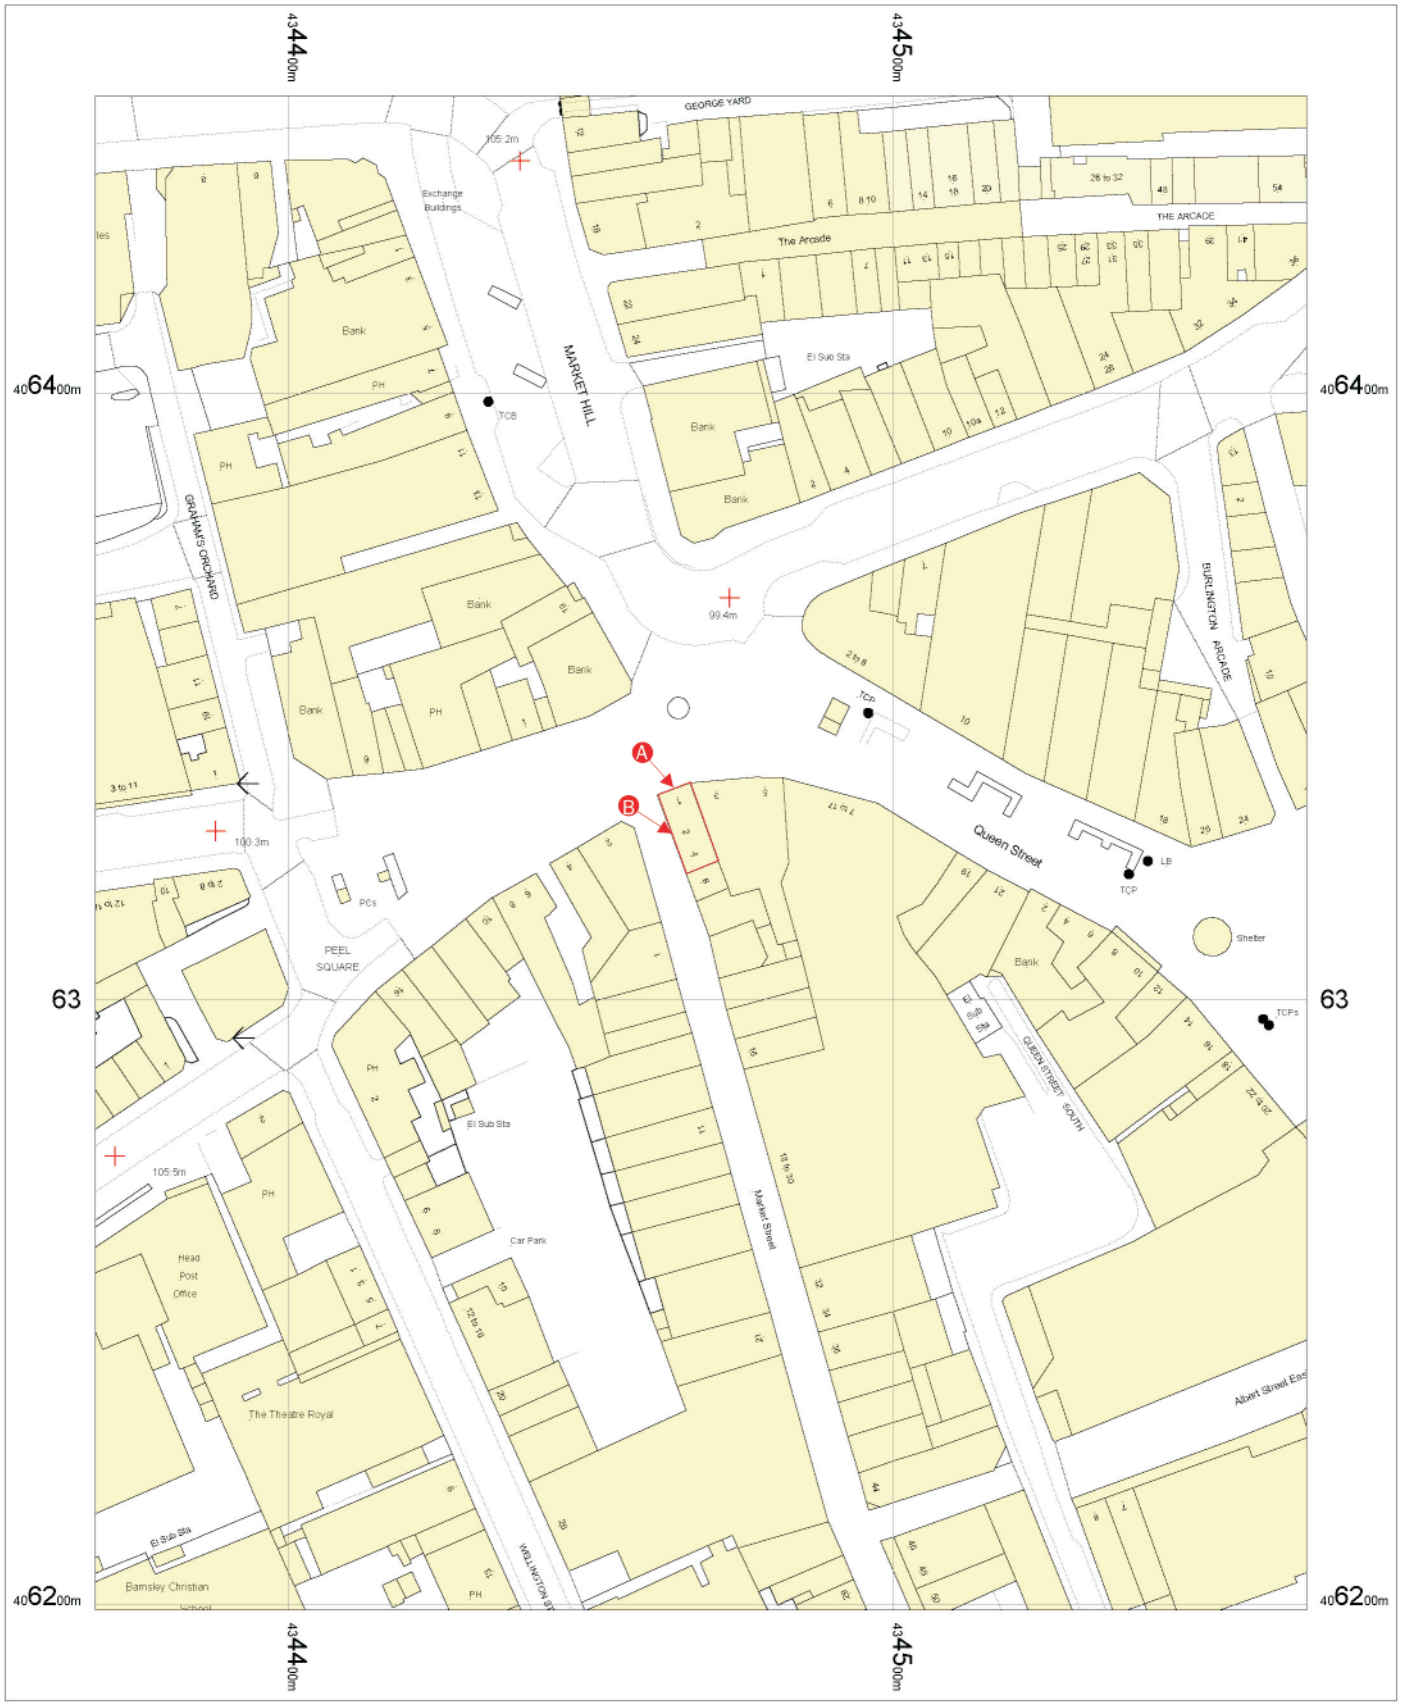

OS MasterMap 1250/2500/10000 scale
24 March 2014, ID: CM-00309249
www.centremapslive.co.uk

1:1250 scale print at A4, Centre: 434468 E, 406324 N

©Crown Copyright Ordnance Survey. Licence no. 100019980

Mapping sourced from Ordnance Survey

SIGN SPECIALISTS
sign-specialists.co.uk