




OS Mastermap
24 May 2011, ID: BW1-00073996
maps.blackwell.co.uk

1:1250 scale print at A4, Centre: 437312 E, 400665 N

©Crown Copyright. Licence no. 100041040



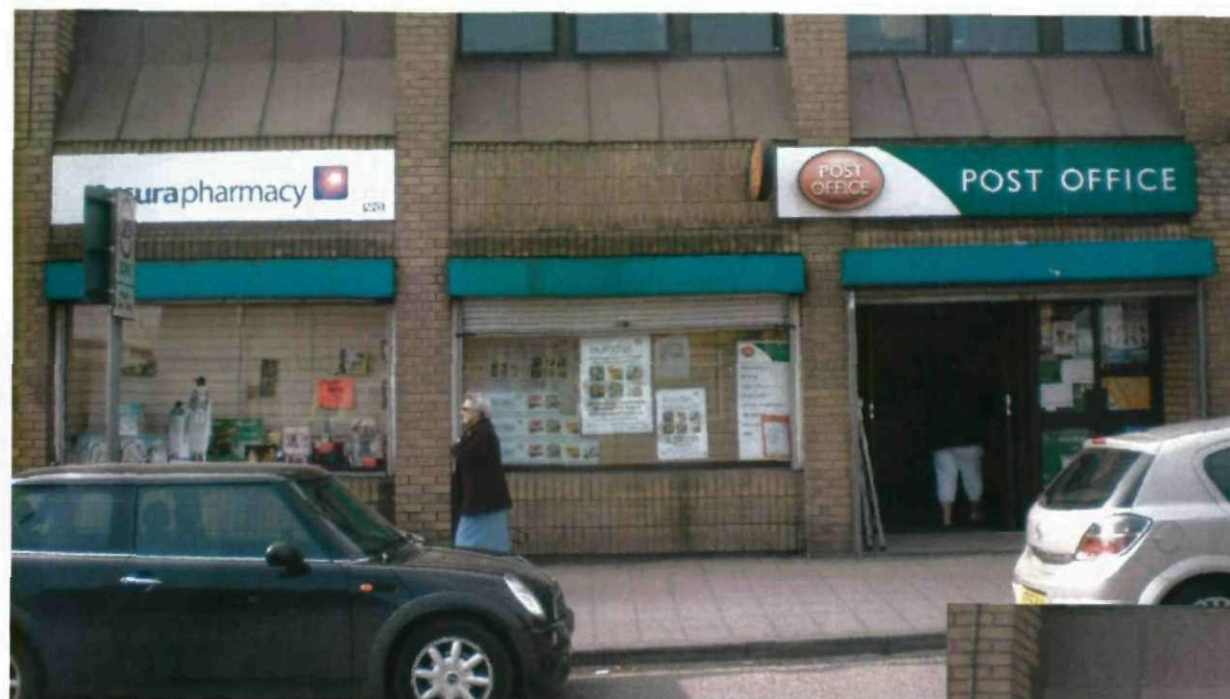

EXISTING


ITEM 1

ITEM 5

ITEM 2

ITEM 4

ITEM 3

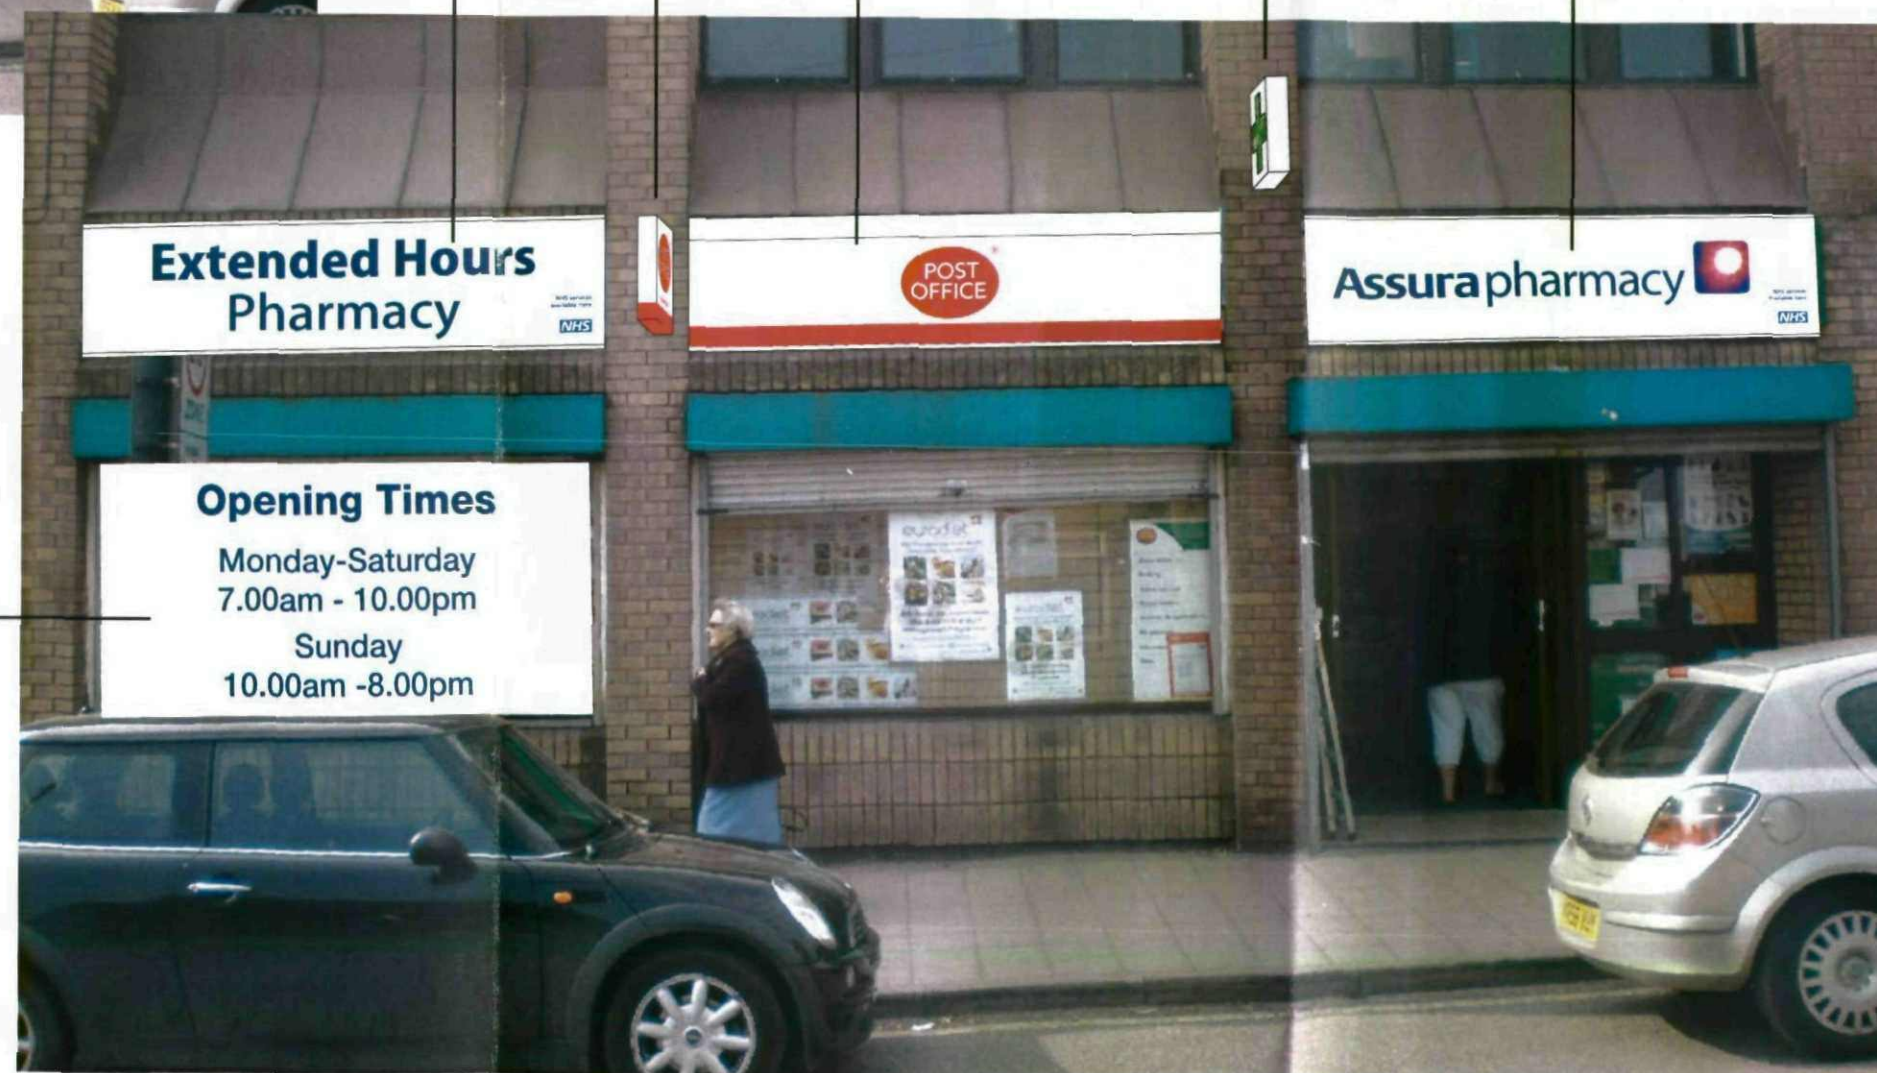

ITEM 6

PROPOSED

ANY COLOURS SHOWN ARE INDICATIVE ONLY AND ARE NOT TRUE REPRESENTATIONS OF THE FINISHED PRODUCT
THIS DRAWING IS THE PROPERTY OF CHRIS BENSON SIGNS LIMITED. COPYRIGHT IS RESERVED BY THEM AND IS ISSUED ON THE CONDITION THAT IT IS NOT COPIED OR DISCLOSED BY OR TO ANY UNAUTHORISED PERSONS WITHOUT PRIOR CONSENT IN WRITING OF CHRIS BENSON SIGNS LIMITED.
**96 - 98 GREAT HOWARD STREET,
LIVERPOOL, L3 7AX**

CLIENT ASSURA GROUP		JOB MARKET STREET, BARNSELEY			
DATE 30.03.2011	SCALE AS SHOWN @ A3	DRAWN J.B.	REV. 01-05.04.11	DWG No. 17625	
Tel: 0151-298 1567 • Fax: 0151-298 1568 • Web site: www.benson-signs.co.uk • E-mail: info@benenson-signs.co.uk • ISDN: 0151-207 1154					



Pharmacy

Extended Opening Hours

ITEM 7

2250 x 1000 x 80mm ALUMINIUM TRAY.

DETAILS FRET CUT FROM TRAY FACE & BACKED UP WITH OPAL ACRYLIC.

DIGITALLY PRINTED DETAILS APPLIED TO FACE OF OPAL ACRYLIC.

INTERNAL LED ILLUMINATION.

Scale 1:20



PROPOSED

ANY COLOURS SHOWN ARE INDICATIVE ONLY AND ARE NOT TRUE REPRESENTATIONS OF THE FINISHED PRODUCT
THIS DRAWING IS THE PROPERTY OF CHRIS BENSON SIGNS LIMITED
COPYRIGHT IS RESERVED BY THEM AND IS ISSUED ON THE CONDITION THAT IT IS NOT COPIED OR DISCLOSED BY OR TO ANY UNAUTHORISED PERSONS WITHOUT PRIOR CONSENT IN WRITING OF CHRIS BENSON SIGNS LIMITED.

96 - 98 GREAT HOWARD STREET,
LIVERPOOL, L3 7AX

CLIENT ASSURA GROUP		JOB MARKET STREET, BARNSELEY			
DATE 31.03.2011	SCALE AS SHOWN @ A3	DRAWN J.B.	REV. 03-13.04.11	DWG No. 17625	

Tel: 0151-298 1567 • Fax: 0151-298 1568 • Web site: www.benson-signs.co.uk • E-mail: info@benson-signs.co.uk • ISDN: 0151-207 1154



Extended Hours Pharmacy

NHS services
available here
NHS

ITEM 1

2900 x 700 x 25mm ALUMINIUM TRAY WITH VINYL DETAILS.
25mm FIXING FLANGES TO TOP & BOTTOM GIVING AN OVERALL DEPTH OF 750mm.
NO ILLUMINATION.
Scale 1 : 20

SIDE VIEW



SIDE VIEW

ITEM 2


2900 x 600 x 25mm ALUMINIUM TRAY WITH VINYL DETAILS.
25mm FIXING FLANGE TO BOTTOM & 125mm FLAT PANEL TO TOP
GIVING AN OVERALL DEPTH OF 750mm.
NO ILLUMINATION.
Scale 1 : 20



SIDE VIEW

ITEM 3

2900 x 700 x 125mm ALUMINIUM TRAY.
25mm FIXING FLANGES TO TOP & BOTTOM GIVING AN OVERALL DEPTH OF 750mm.
'ASSURA PHARMACY', LOGO & NHS RECTANGLE FRET CUT FROM TRAY FACE
& BACKED UP WITH OPAL ACRYLIC.
DIGITALLY PRINTED DETAILS APPLIED TO FACE OF OPAL ACRYLIC.
'NHS SERVICES AVAILABLE HERE' IN VINYL.
INTERNAL FLUORESCENT ILLUMINATION.
Scale 1 : 20

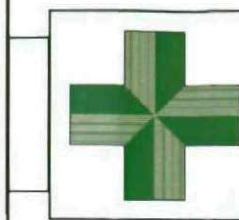

SIDE VIEW

ITEM 4

DOUBLE SIDED PROJECTING SIGN.
550 x 550 x 120mm OVA
ALUMINIUM TRAYS MOUNTED BACK
TO BACK ONTO SUB FRAME.
INTERNAL FLUORESCENT ILLUMINATION.
CROSS SHAPE CUT FROM TRAY FACES
WITH FLUSH INSET OPAL ACRYLIC.
WHITE & GREEN TRANSLUCENT VINYL
DETAIL APPLIED TO OPAL ACRYLIC.
Scale 1 : 20



SIDE VIEW

ITEM 5

DOUBLE SIDED PROJECTING SIGN.
600 x 600 x 120mm OVA
ALUMINIUM TRAYS MOUNTED BACK
TO BACK ONTO SUB FRAME.
OVAL CUT FROM FACE &
BACKED UP WITH ACRYLIC.
INTERNAL FLUORESCENT
ILLUMINATION.
Scale 1 : 20

Opening Times

Monday-Saturday
7.00am - 10.00pm

Sunday
10.00am - 8.00pm

LINE OF
SHUTTER

ITEM 6

2800 x 1655mm REVERSE APPLIED PRINTED VINYL.
BACKED UP WITH WHITE VINYL.
SHUTTER OBSCURES TOP 300mm.
Scale 1 : 20

ANY COLOURS SHOWN ARE INDICATIVE ONLY AND ARE NOT
TRUE REPRESENTATIONS OF THE FINISHED PRODUCT
THIS DRAWING IS THE PROPERTY OF CHRIS BENSON SIGNS LIMITED
COPYRIGHT IS RESERVED BY THEM AND IS ISSUED ON THE
CONDITION THAT IT IS NOT COPIED OR DISCLOSED BY OR TO ANY
UNAUTHORISED PERSONS WITHOUT PRIOR CONSENT IN WRITING
OF CHRIS BENSON SIGNS LIMITED.

96 - 98 GREAT HOWARD STREET,
LIVERPOOL, L3 7AX

CLIENT	ASSURA GROUP			JOB	MARKET STREET, BARNSELEY		
DATE	30.03.2011	SCALE	AS SHOWN @ A3	DRAWN	J.B.	REV.	03-13.04.11
						DWG No.	17625

Tel: 0151-298 1567 • Fax: 0151-298 1568 • Web site: www.benson-signs.co.uk • E-mail: info@benson-signs.co.uk • ISDN: 0151-207 1154

