

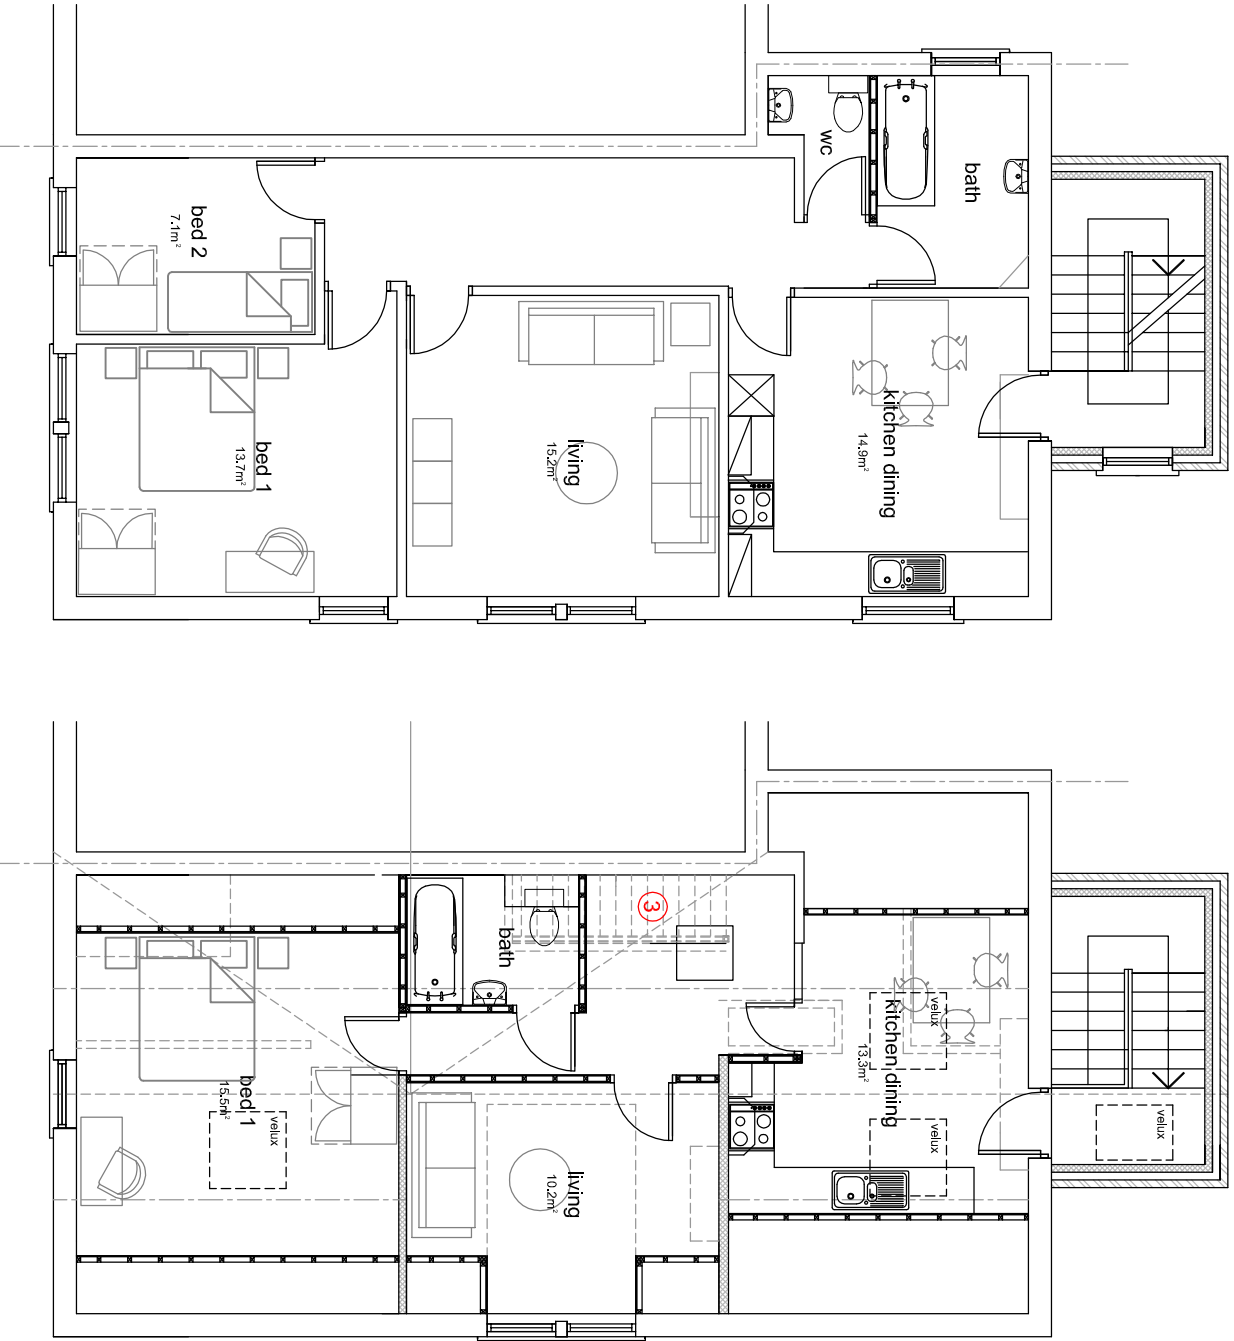
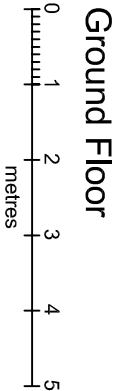


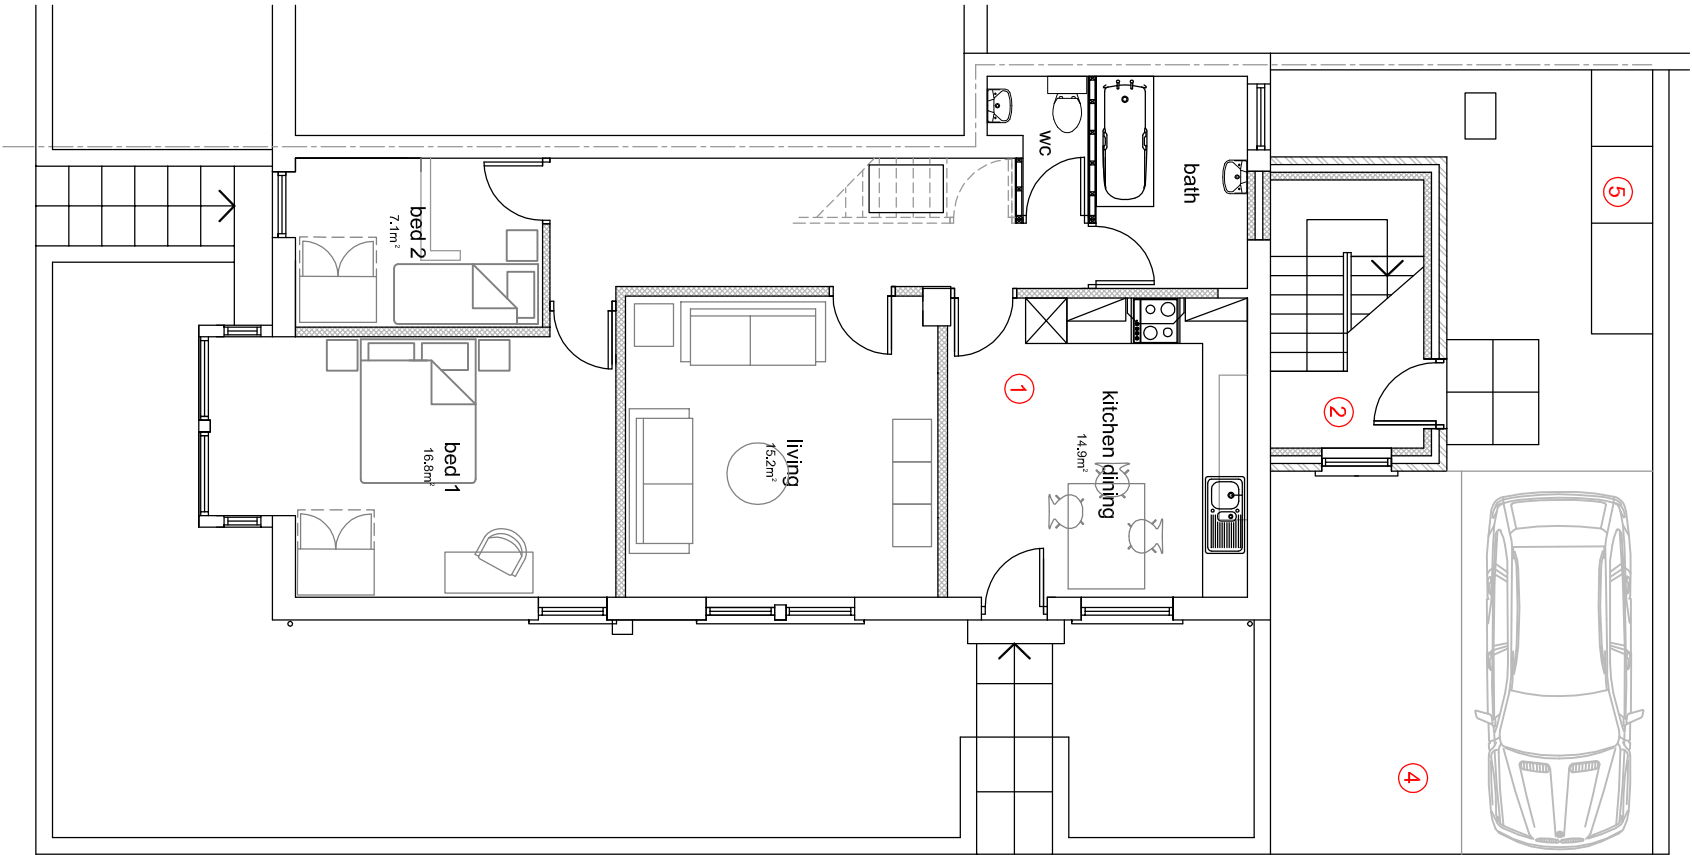

First Floor

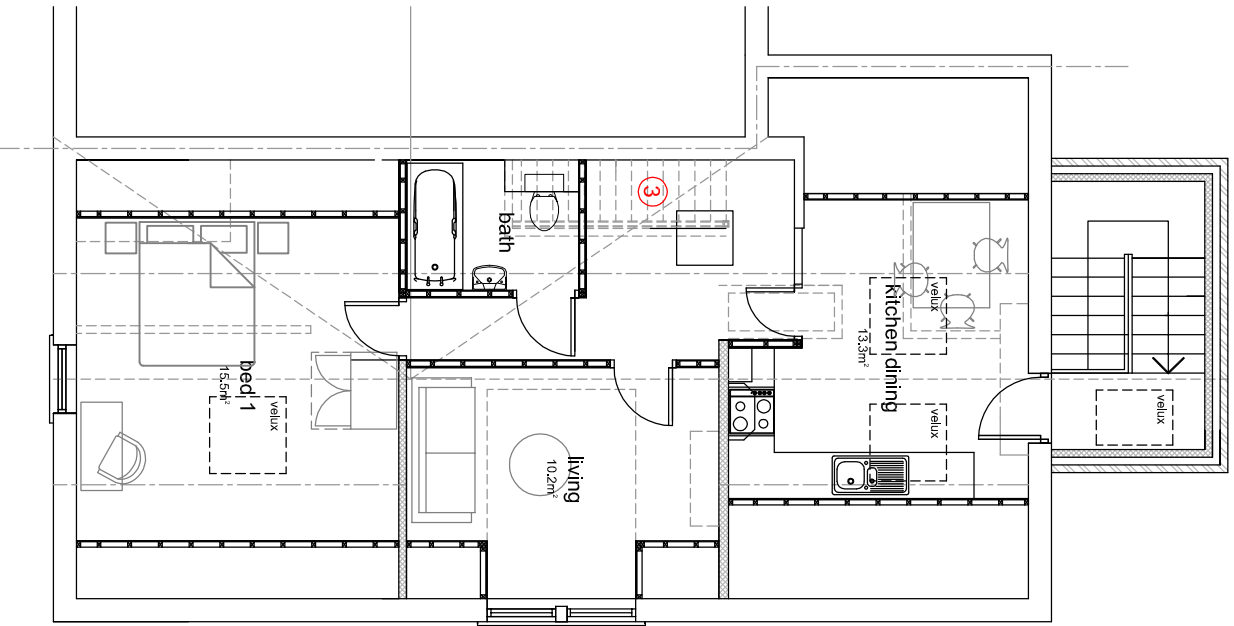

Second Floor

- SCOPE OF WORKS
- 1 reinsate GF walls to form new self contained flat to replace existing retail unit
 - 2 form new staircase to access new flats
 - 3 remove existing internal stairs complete
 - 4 new car parking area
 - 5 bin store and recycling

38 Hough Lane Wombwell

planning

PHA P H Architects 0114 2350193 07721 306623 email: pharch@aol.com web: pharchitects.co.uk	job 38 Hough Lane Wombwell Flat Conversion job no 38HL:01 date 11:10 scale 1:100 revision A B C D E	title Plans as proposed drawing no 03
---	---	---