
Notes:

This drawing is the sole copyright of KPP Architects Ltd and reproduction in any form is forbidden unless permission is obtained in writing.

Do not scale from this drawing. Any descrepancies on site should be brought to the attention of KPP Architects Ltd.

Work and materials must comply with the current building regulations and codes of practice and be read in conjunction with building specifications and other sub-contractors information. All materials are to be installed in strict accordance with the recommendations of the manufacturers.

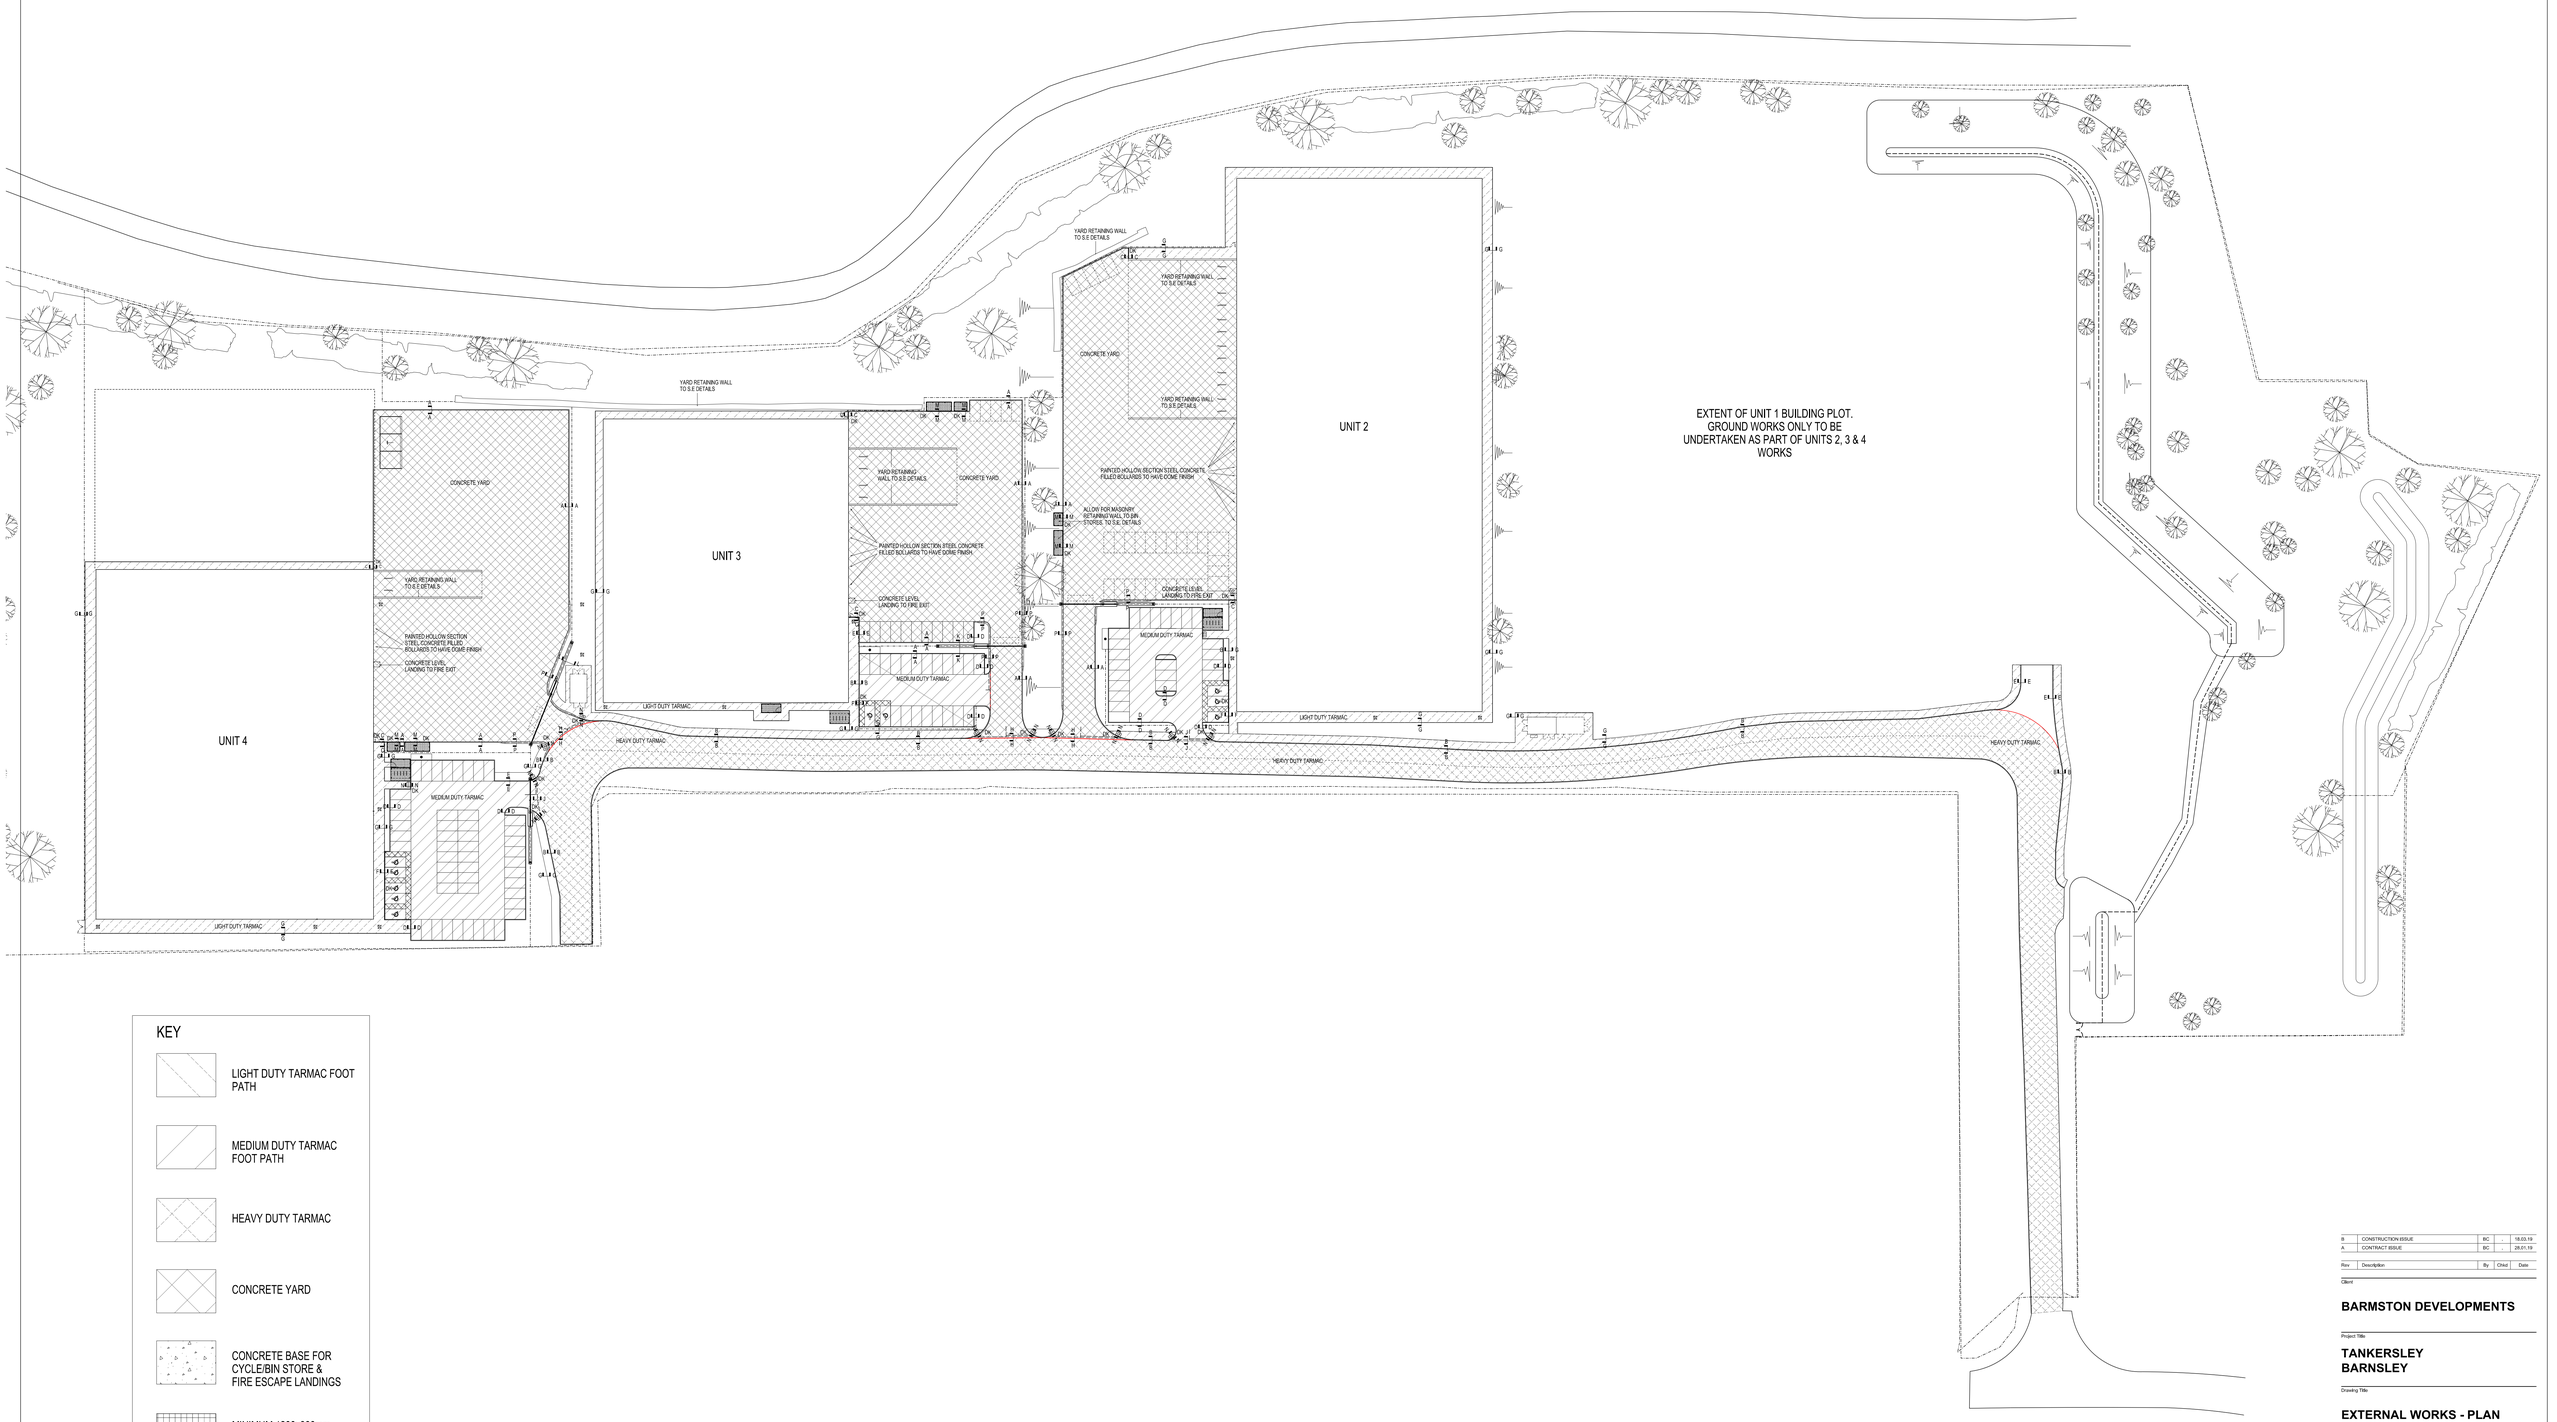

KEY

- LIGHT DUTY TARMAC FOOT PATH
- MEDIUM DUTY TARMAC FOOT PATH
- HEAVY DUTY TARMAC
- CONCRETE YARD
- CONCRETE BASE FOR CYCLE/BIN STORE & FIRE ESCAPE LANDINGS
- MINIMUM 1200x800mm TACTILE PAVING LOCATION
- LANDSCAPING

Rev	Description	By	Chkd	Date
B	CONSTRUCTION ISSUE	BC	.	18.03.19
A	CONTRACT ISSUE	BC	.	28.01.19

Client

BARMSTON DEVELOPMENTS

Project Title

TANKERSLEY
BARNSLEY

Drawing Title

EXTERNAL WORKS - PLAN

KPP ARCHITECTS
Lodge House
12 Town Street
Horsforth, Leeds LS184RJ
T : +44 (0) 113 2390460
E : architects@kpp-leeds.co.uk
W : www.kpp-leeds.co.uk

Scale	Size	Date	Drawn	Checked
1:500	A0	SEPT' 18	BC	.

Status

CONSTRUCTION

KPP Job No: **1979** Rev: **B**

Number

3022